



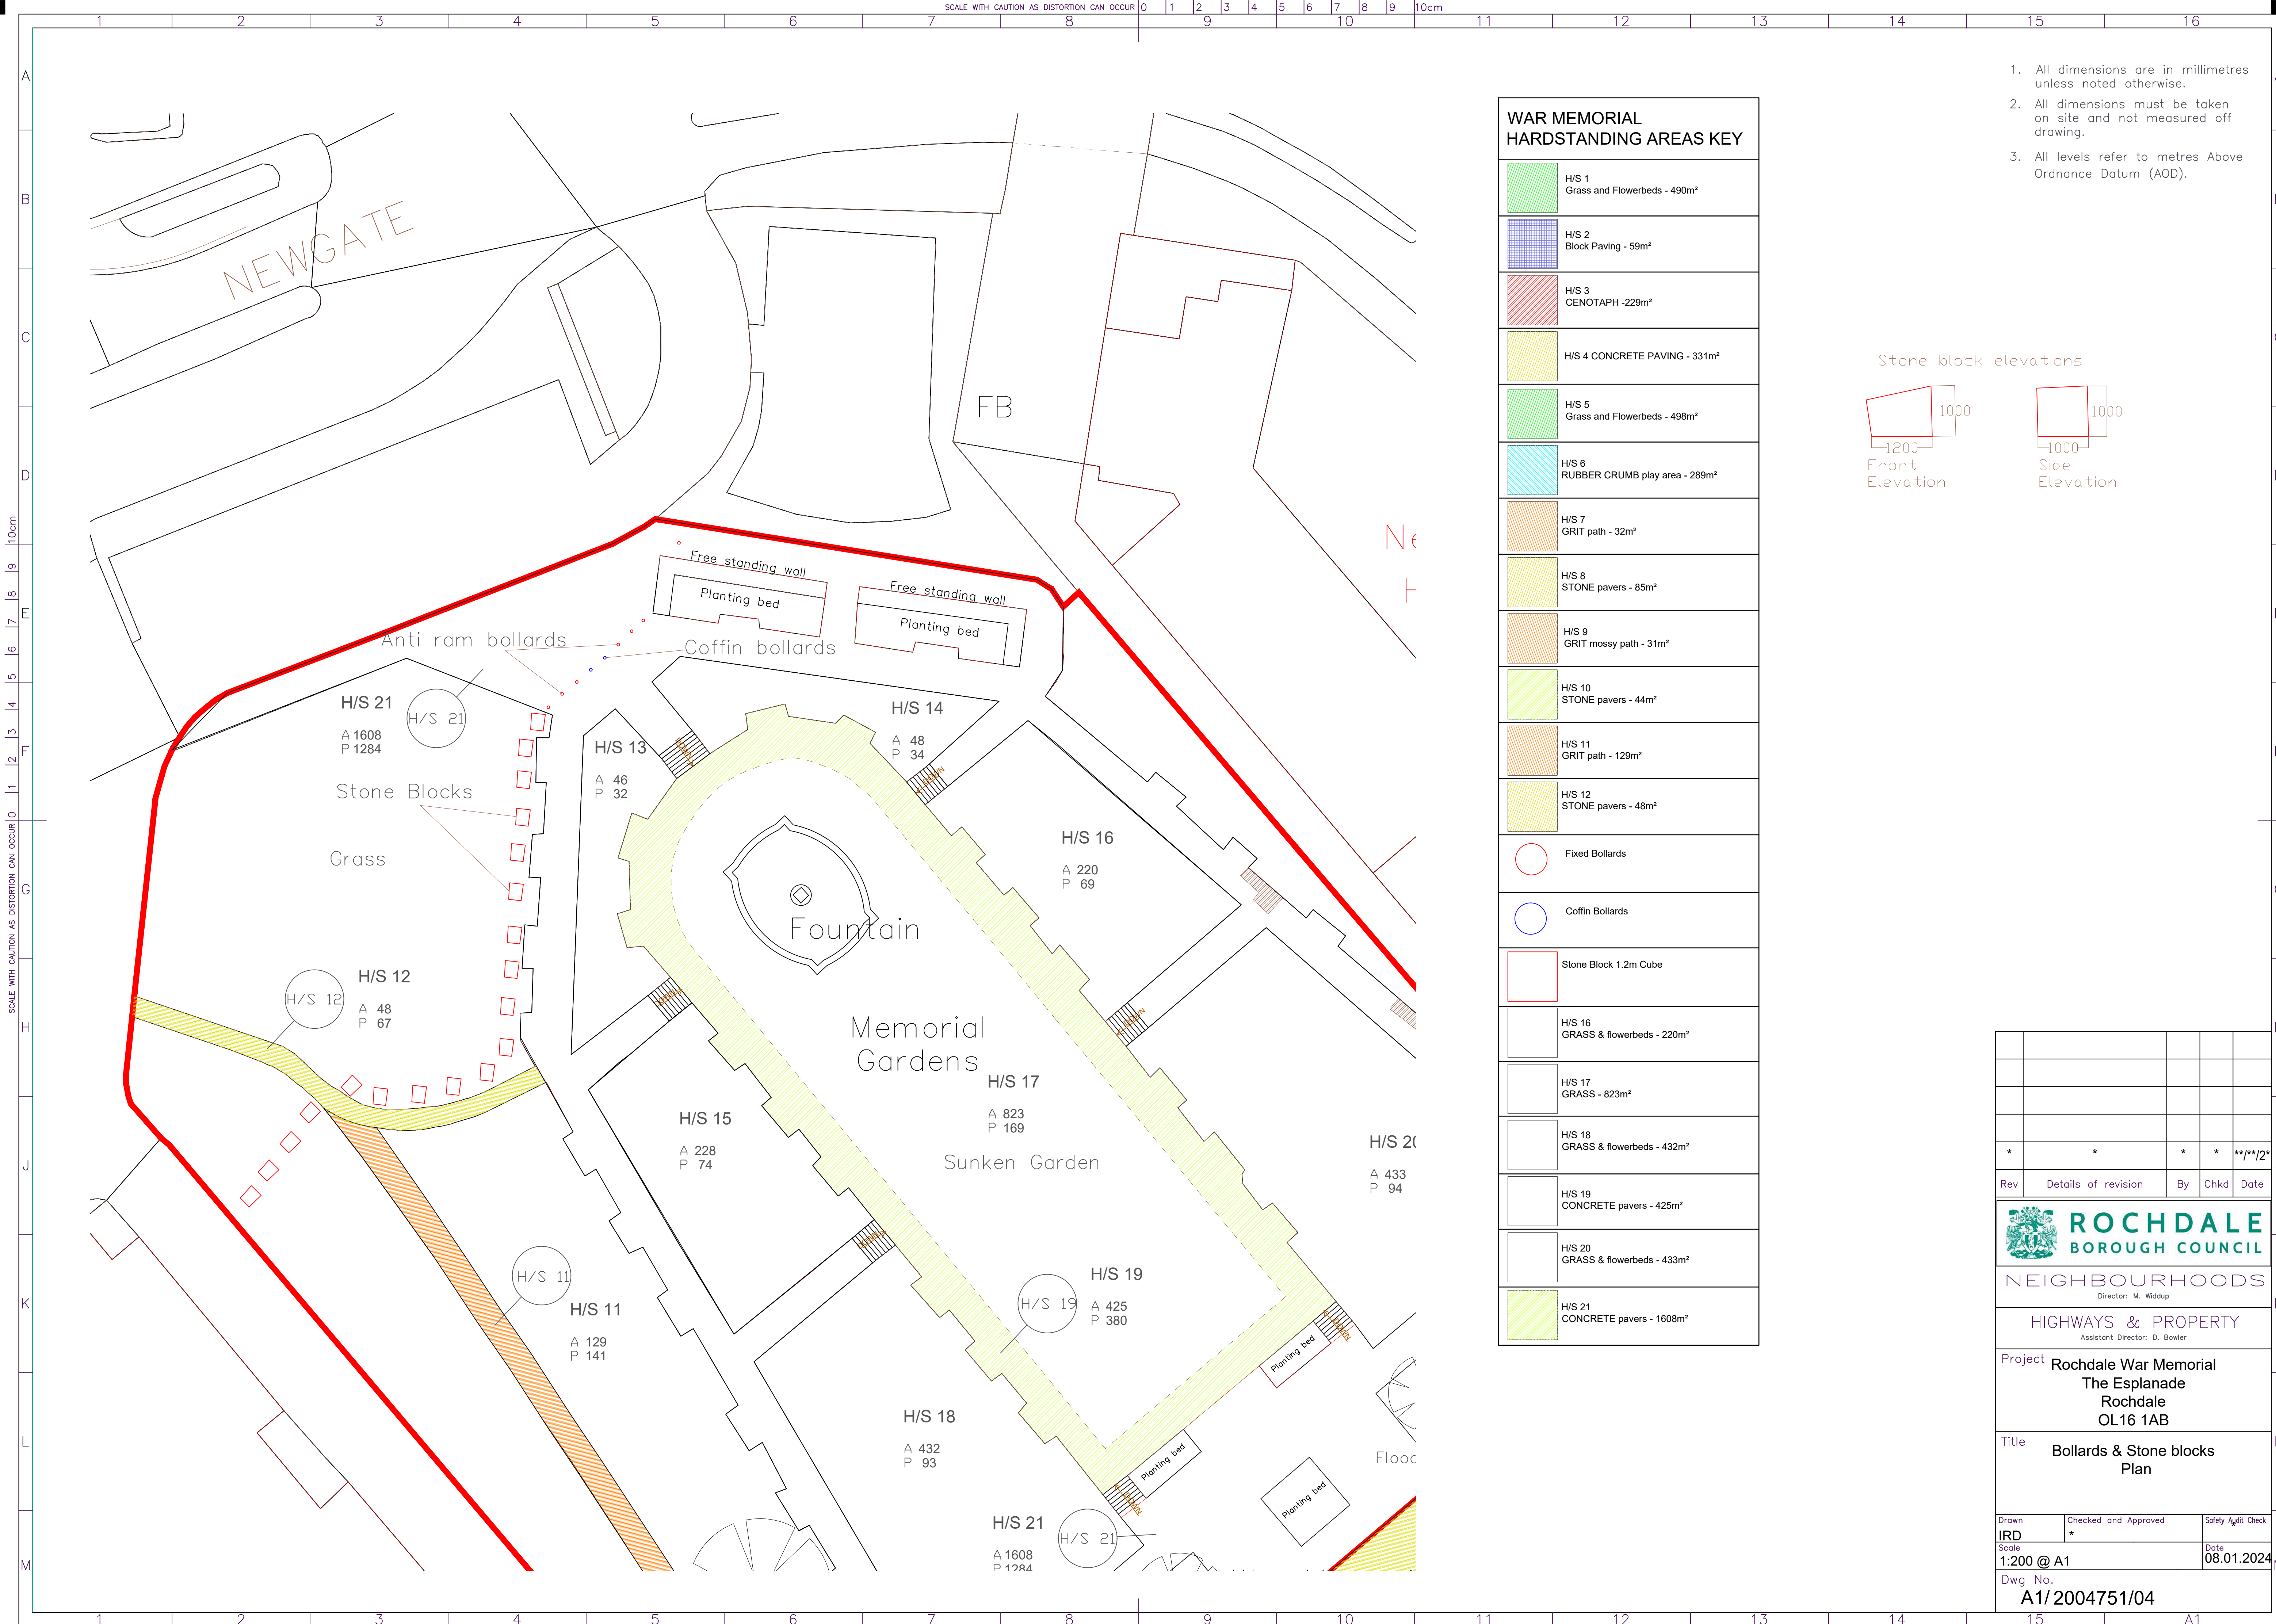

WAR MEMORIAL HARDSTANDING AREAS KEY	
	H/S 1 Grass and Flowerbeds - 490m²
	H/S 2 Block Paving - 59m²
	H/S 3 CENOTAPH -229m²
	H/S 4 CONCRETE PAVING - 331m²
	H/S 5 Grass and Flowerbeds - 498m²
	H/S 6 RUBBER CRUMB play area - 289m²
	H/S 7 GRIT path - 32m²
	H/S 8 STONE pavers - 85m²
	H/S 9 GRIT mossy path - 31m²
	H/S 10 STONE pavers - 44m²
	H/S 11 GRIT path - 129m²
	H/S 12 STONE pavers - 48m²
	Fixed Bollards
	Coffin Bollards
	Stone Block 1.2m Cube
	H/S 16 GRASS & flowerbeds - 220m²
	H/S 17 GRASS - 823m²
	H/S 18 GRASS & flowerbeds - 432m²
	H/S 19 CONCRETE pavers - 425m²
	H/S 20 GRASS & flowerbeds - 433m²
	H/S 21 CONCRETE pavers - 1608m²

1. All dimensions are in millimetres unless noted otherwise.
2. All dimensions must be taken on site and not measured off drawing.
3. All levels refer to metres Above Ordnance Datum (AOD).

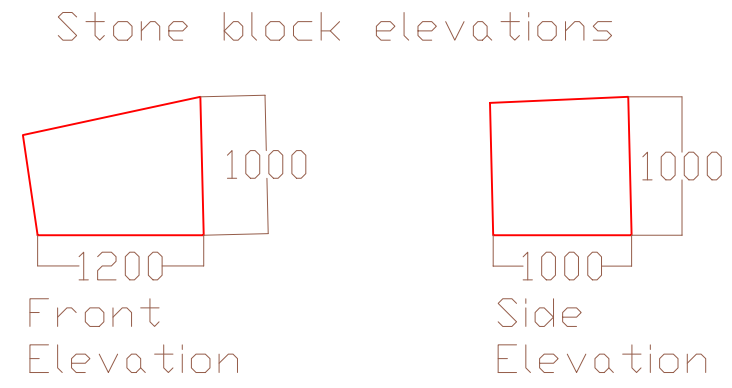

*	*	*	*	*/*/2*	
Rev	Details of revision		By	Chkd	Date
 ROCHDALE BOROUGH COUNCIL					
NEIGHBOURHOODS					
Director: M. Widdup					
HIGHWAYS & PROPERTY					
Assistant Director: D. Bowler					
Project	Rochdale War Memorial The Esplanade Rochdale OL16 1AB				
Title	Bollards & Stone blocks Plan				
Drawn	Checked and Approved			Safety Audit Check	
IRD	*			*	
Scale	1:200 @ A1			Date	
			08.01.2024		
Dwg No.					
A1/2004751/04					