


## DO NOT SCALE

NOTES


1. ALL DIMENSIONS ARE METRES UNLESS OTHERWISE STATED.
2. DRAWING TO BE READ IN CONJUNCTION WITH DRAWING NO. S0HW-WSP-SHP3-PLOT-DR-D-0503
3. INVERT LEVEL REFERS TO THE LEVEL OF THE INCOMING PIPE AND DOES NOT ACCOUNT FOR ANY ADDITIONAL DEPTH REQUIRED TO ACCOMMODATE THE PUMP.
4. IT SHALL BE THE RESPONSIBILITY OF THE SPECIALIST CONTRACTOR TO SECURE ANY LICENSES OR TECHNICAL APPROVALS REQUIRED BY THE HIGHWAY AUTHORITY.

**KEY-**

- EXISTING GROUND LEVEL  
— PROPOSED FOUL RISING MAIN  
□ PUBLIC FOUL RISING MAIN CHAMBERS  
□ PRIVATE FOUL RISING MAIN CHAMBERS

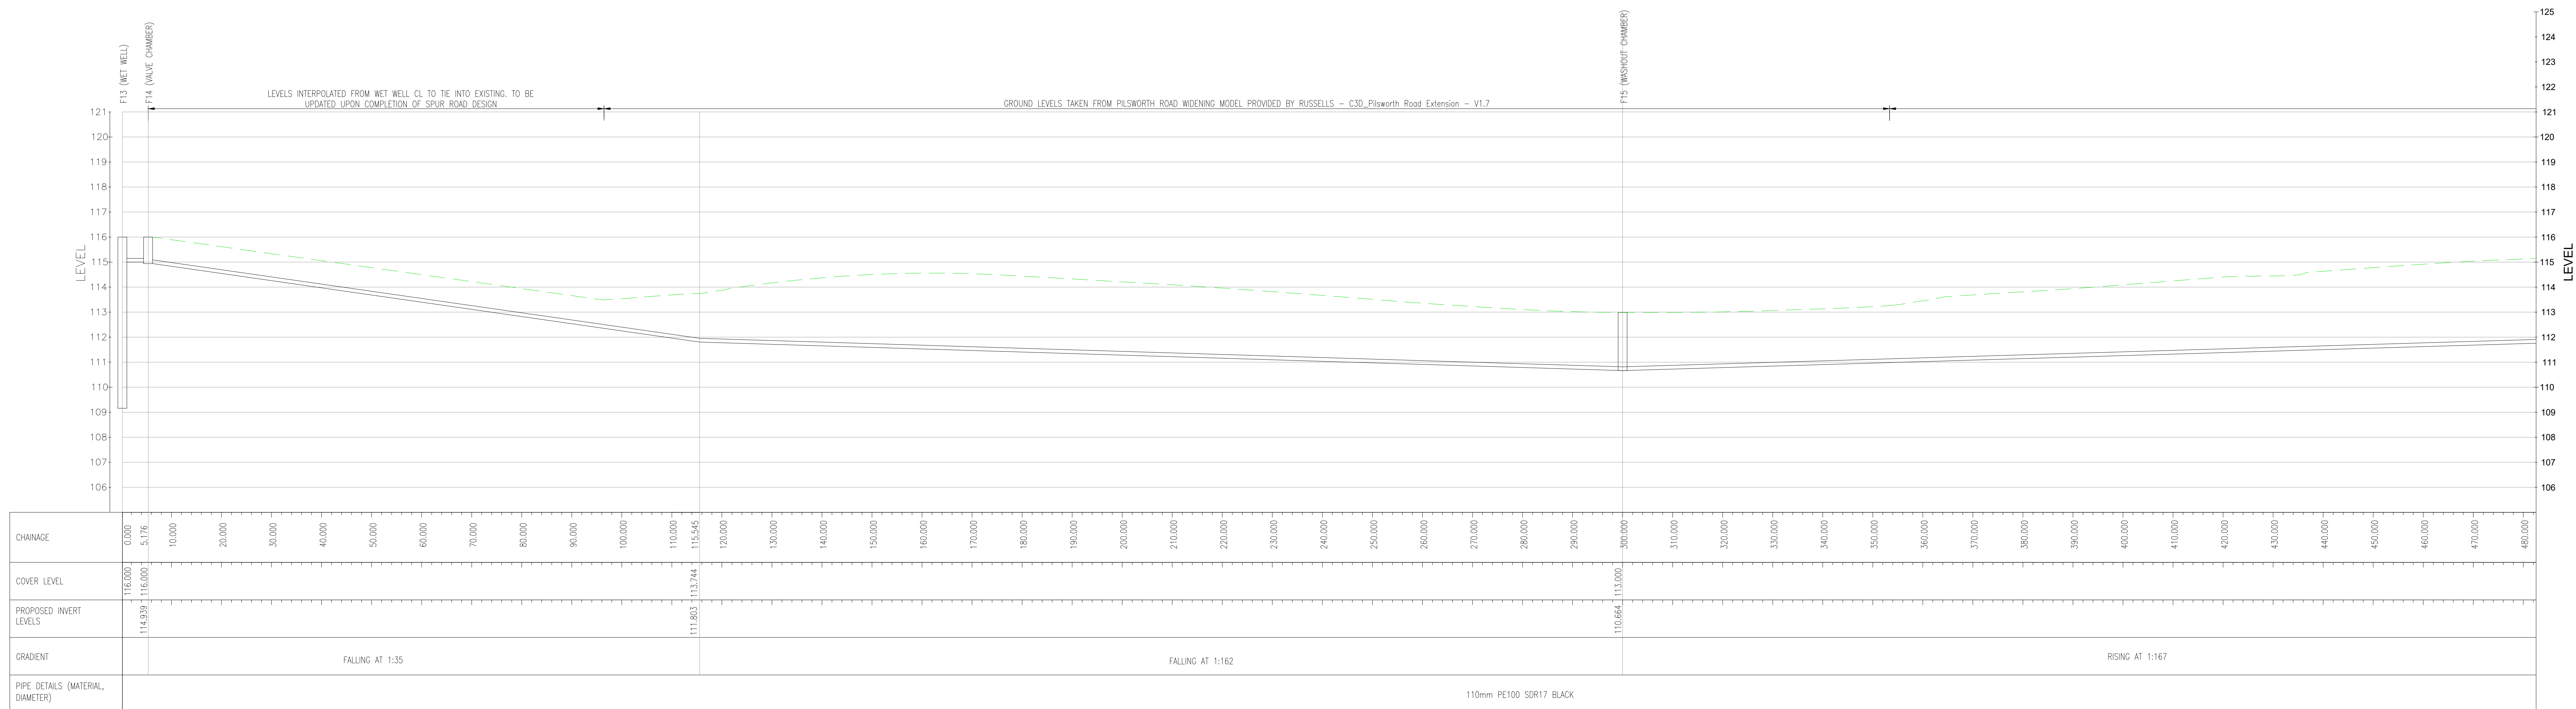

RISING MAIN - LONGSECTION  
 SCALE: H 1:500,V 1:100  
 DATUM: 105.00

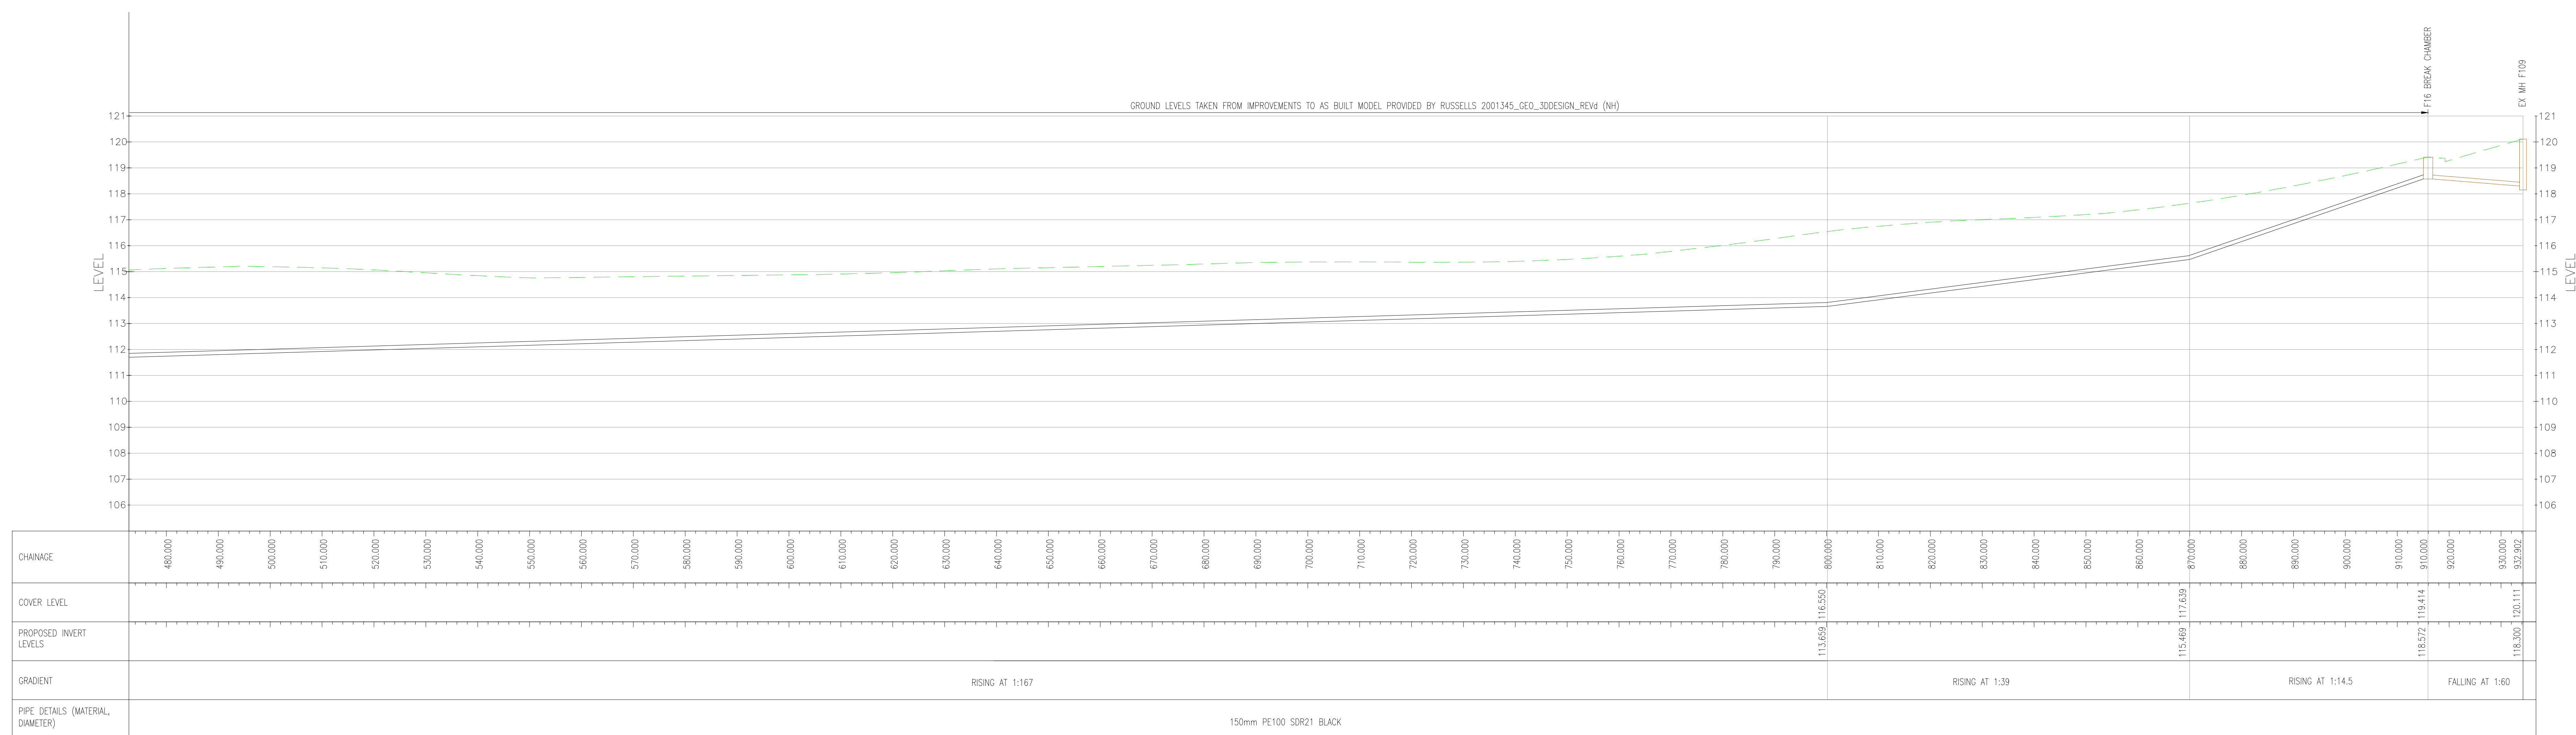

RISING MAIN - LONGSECTION  
 SCALE: H 1:500,V 1:100  
 DATUM: 105.00

|     |            |    |                    |     |     |
|-----|------------|----|--------------------|-----|-----|
| P02 | 28/11/2024 | KC | UPDATED MASTERPLAN | OW  | OW  |
| P01 | 10/03/2023 | SR | FIRST ISSUE        | J01 | J01 |
| REV | DATE       | BY | DESCRIPTION        | CHK | APP |

DRAWING STATUS: S3 - FOR APPROVAL



8 First Street, Manchester, M15 4GU, UK  
T+ 44 (0) 161 200 5000  
wso.com

CLIENT: **RUSSELLS SOUTH HEYWOOD COMMERCIAL LTD**

ARCHITECT: AEW ARCHITECTS

PROJECT

SOUTH HEYV  
PLOT 3

TITLE: RISING MAIN LONGSECTION

|                          |                 |                   |
|--------------------------|-----------------|-------------------|
| SCALE: @ A2:<br>AS SHOWN | CHECKED:<br>JXB | APPROVED:<br>JXB  |
| PROJECT No:<br>70102650  | DESIGNED:<br>CD | DRAWN:<br>CD      |
|                          |                 | DATE:<br>MARCH 22 |

|                              |      |
|------------------------------|------|
| DRAWING No:                  | REV: |
| SOHW-WSP-SHP3-PLOT-DR-D-0504 | P02  |

© WSP UK Ltd