




Section E-E

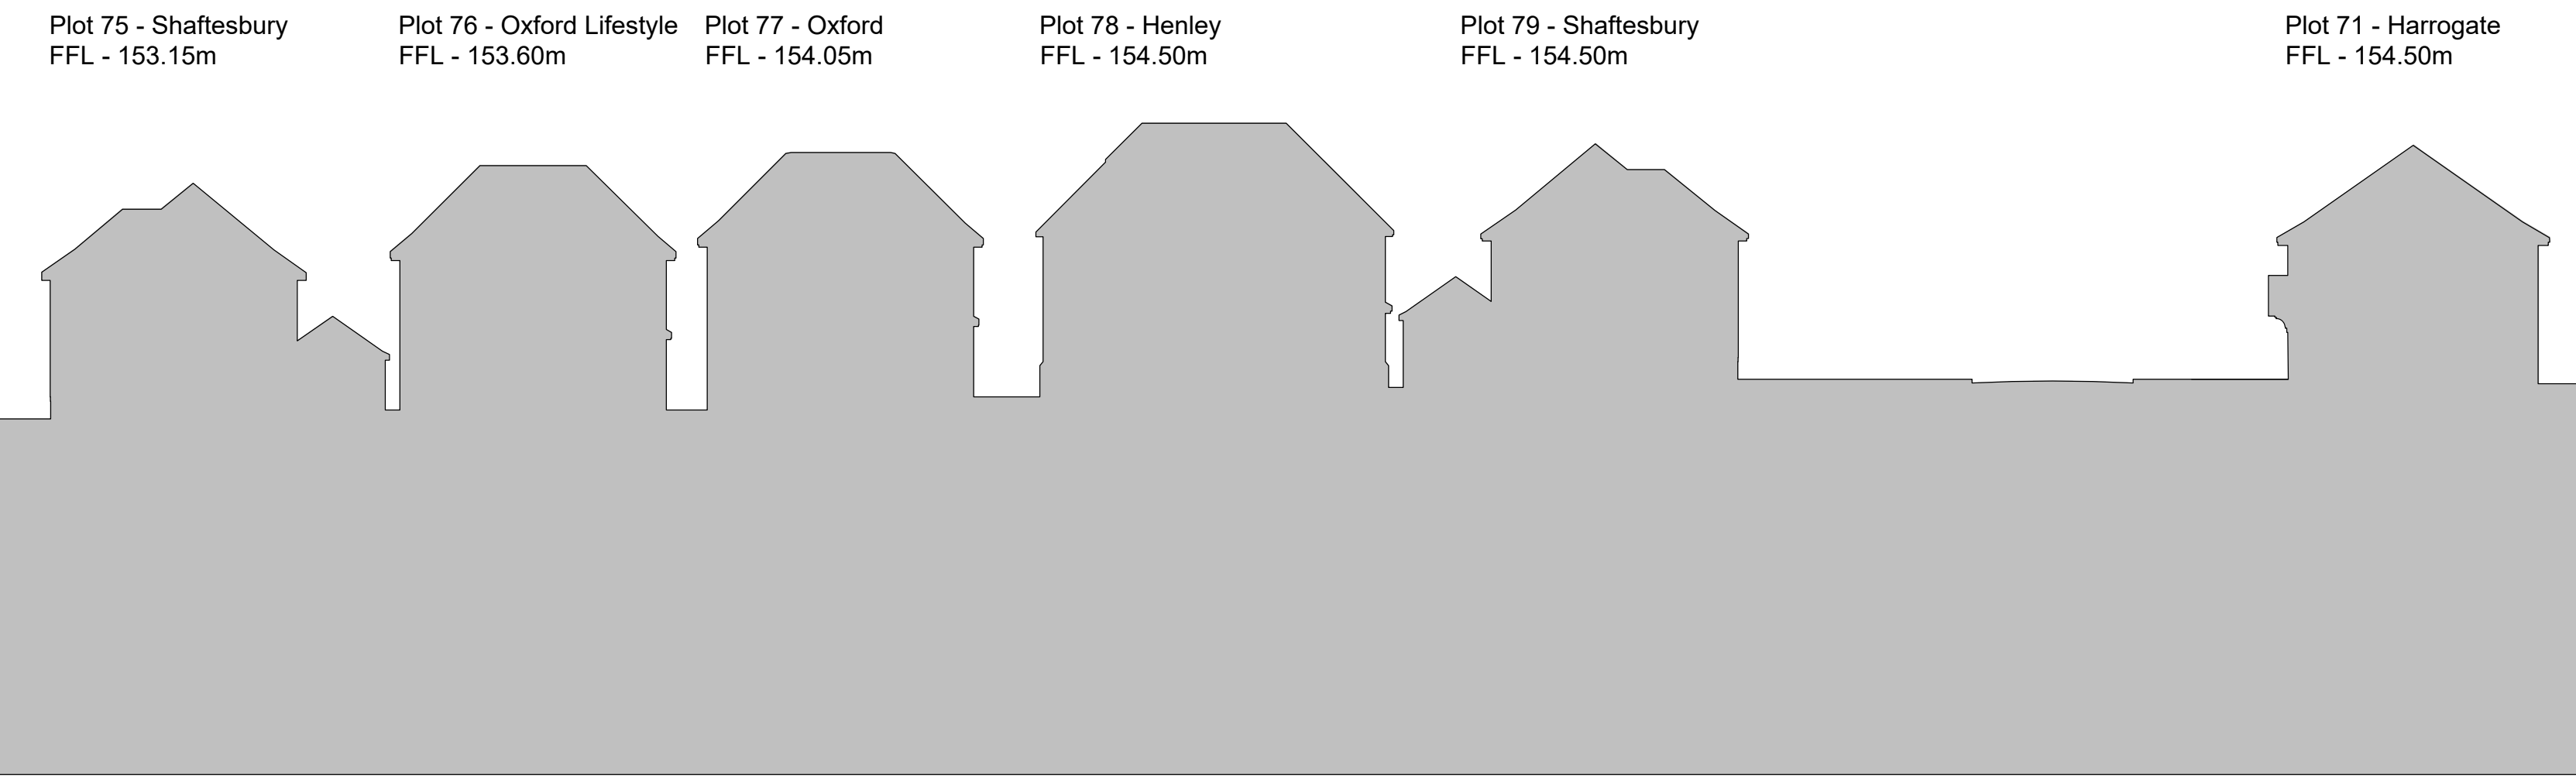

Section E-E cont.

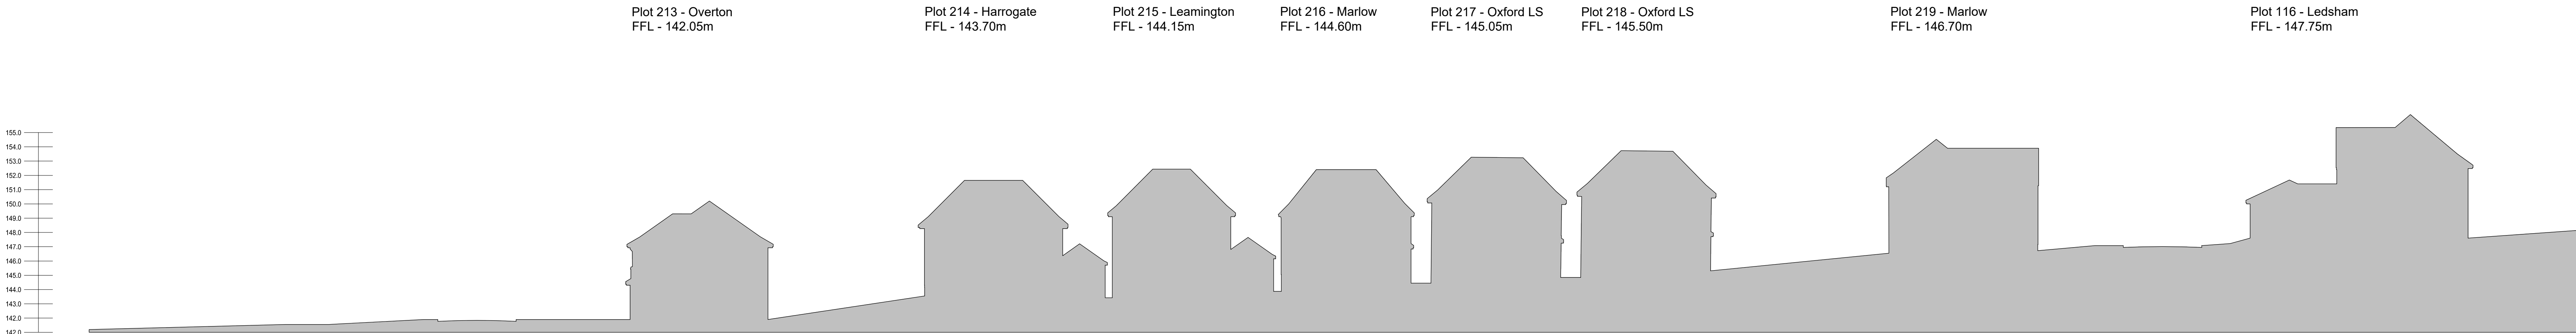

Section F-F

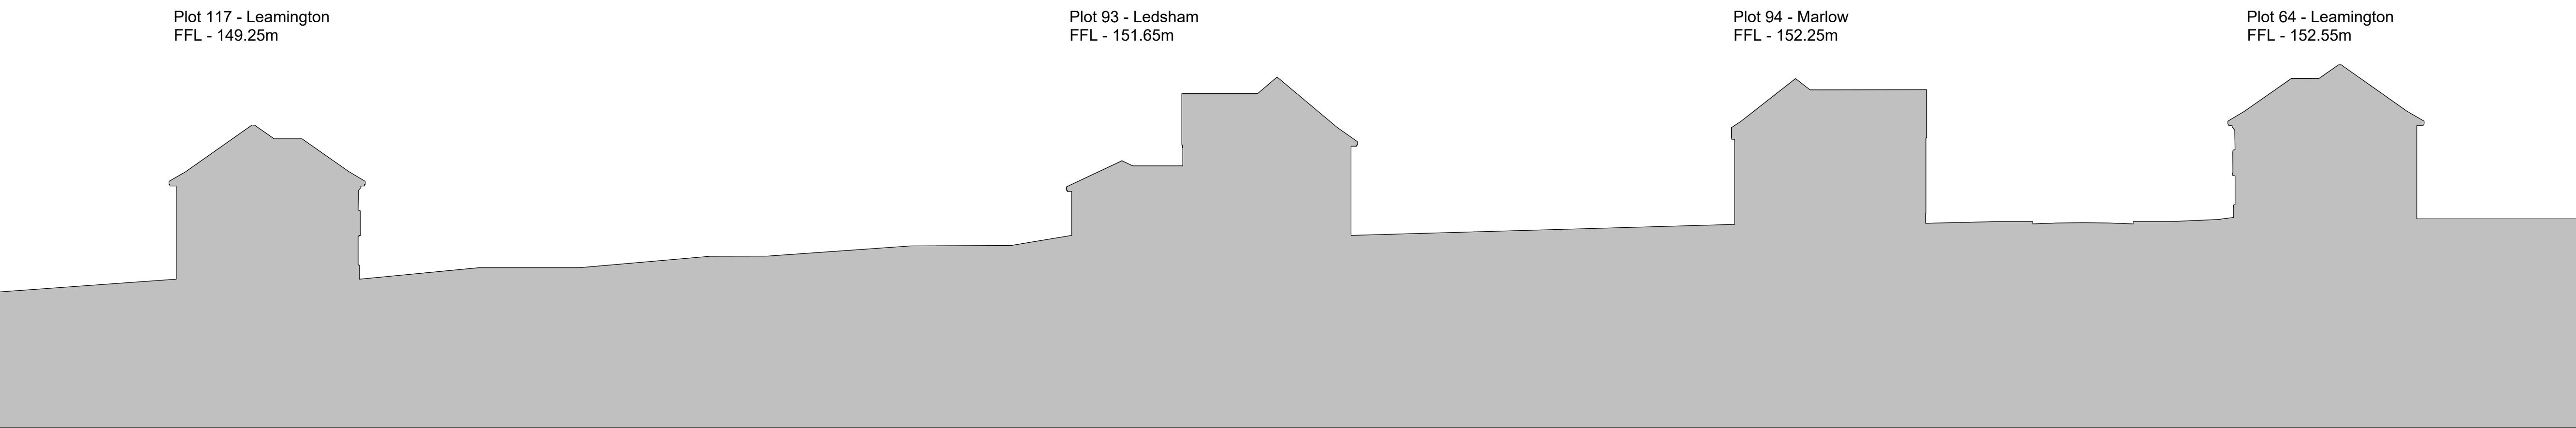

Section F-F cont.

