




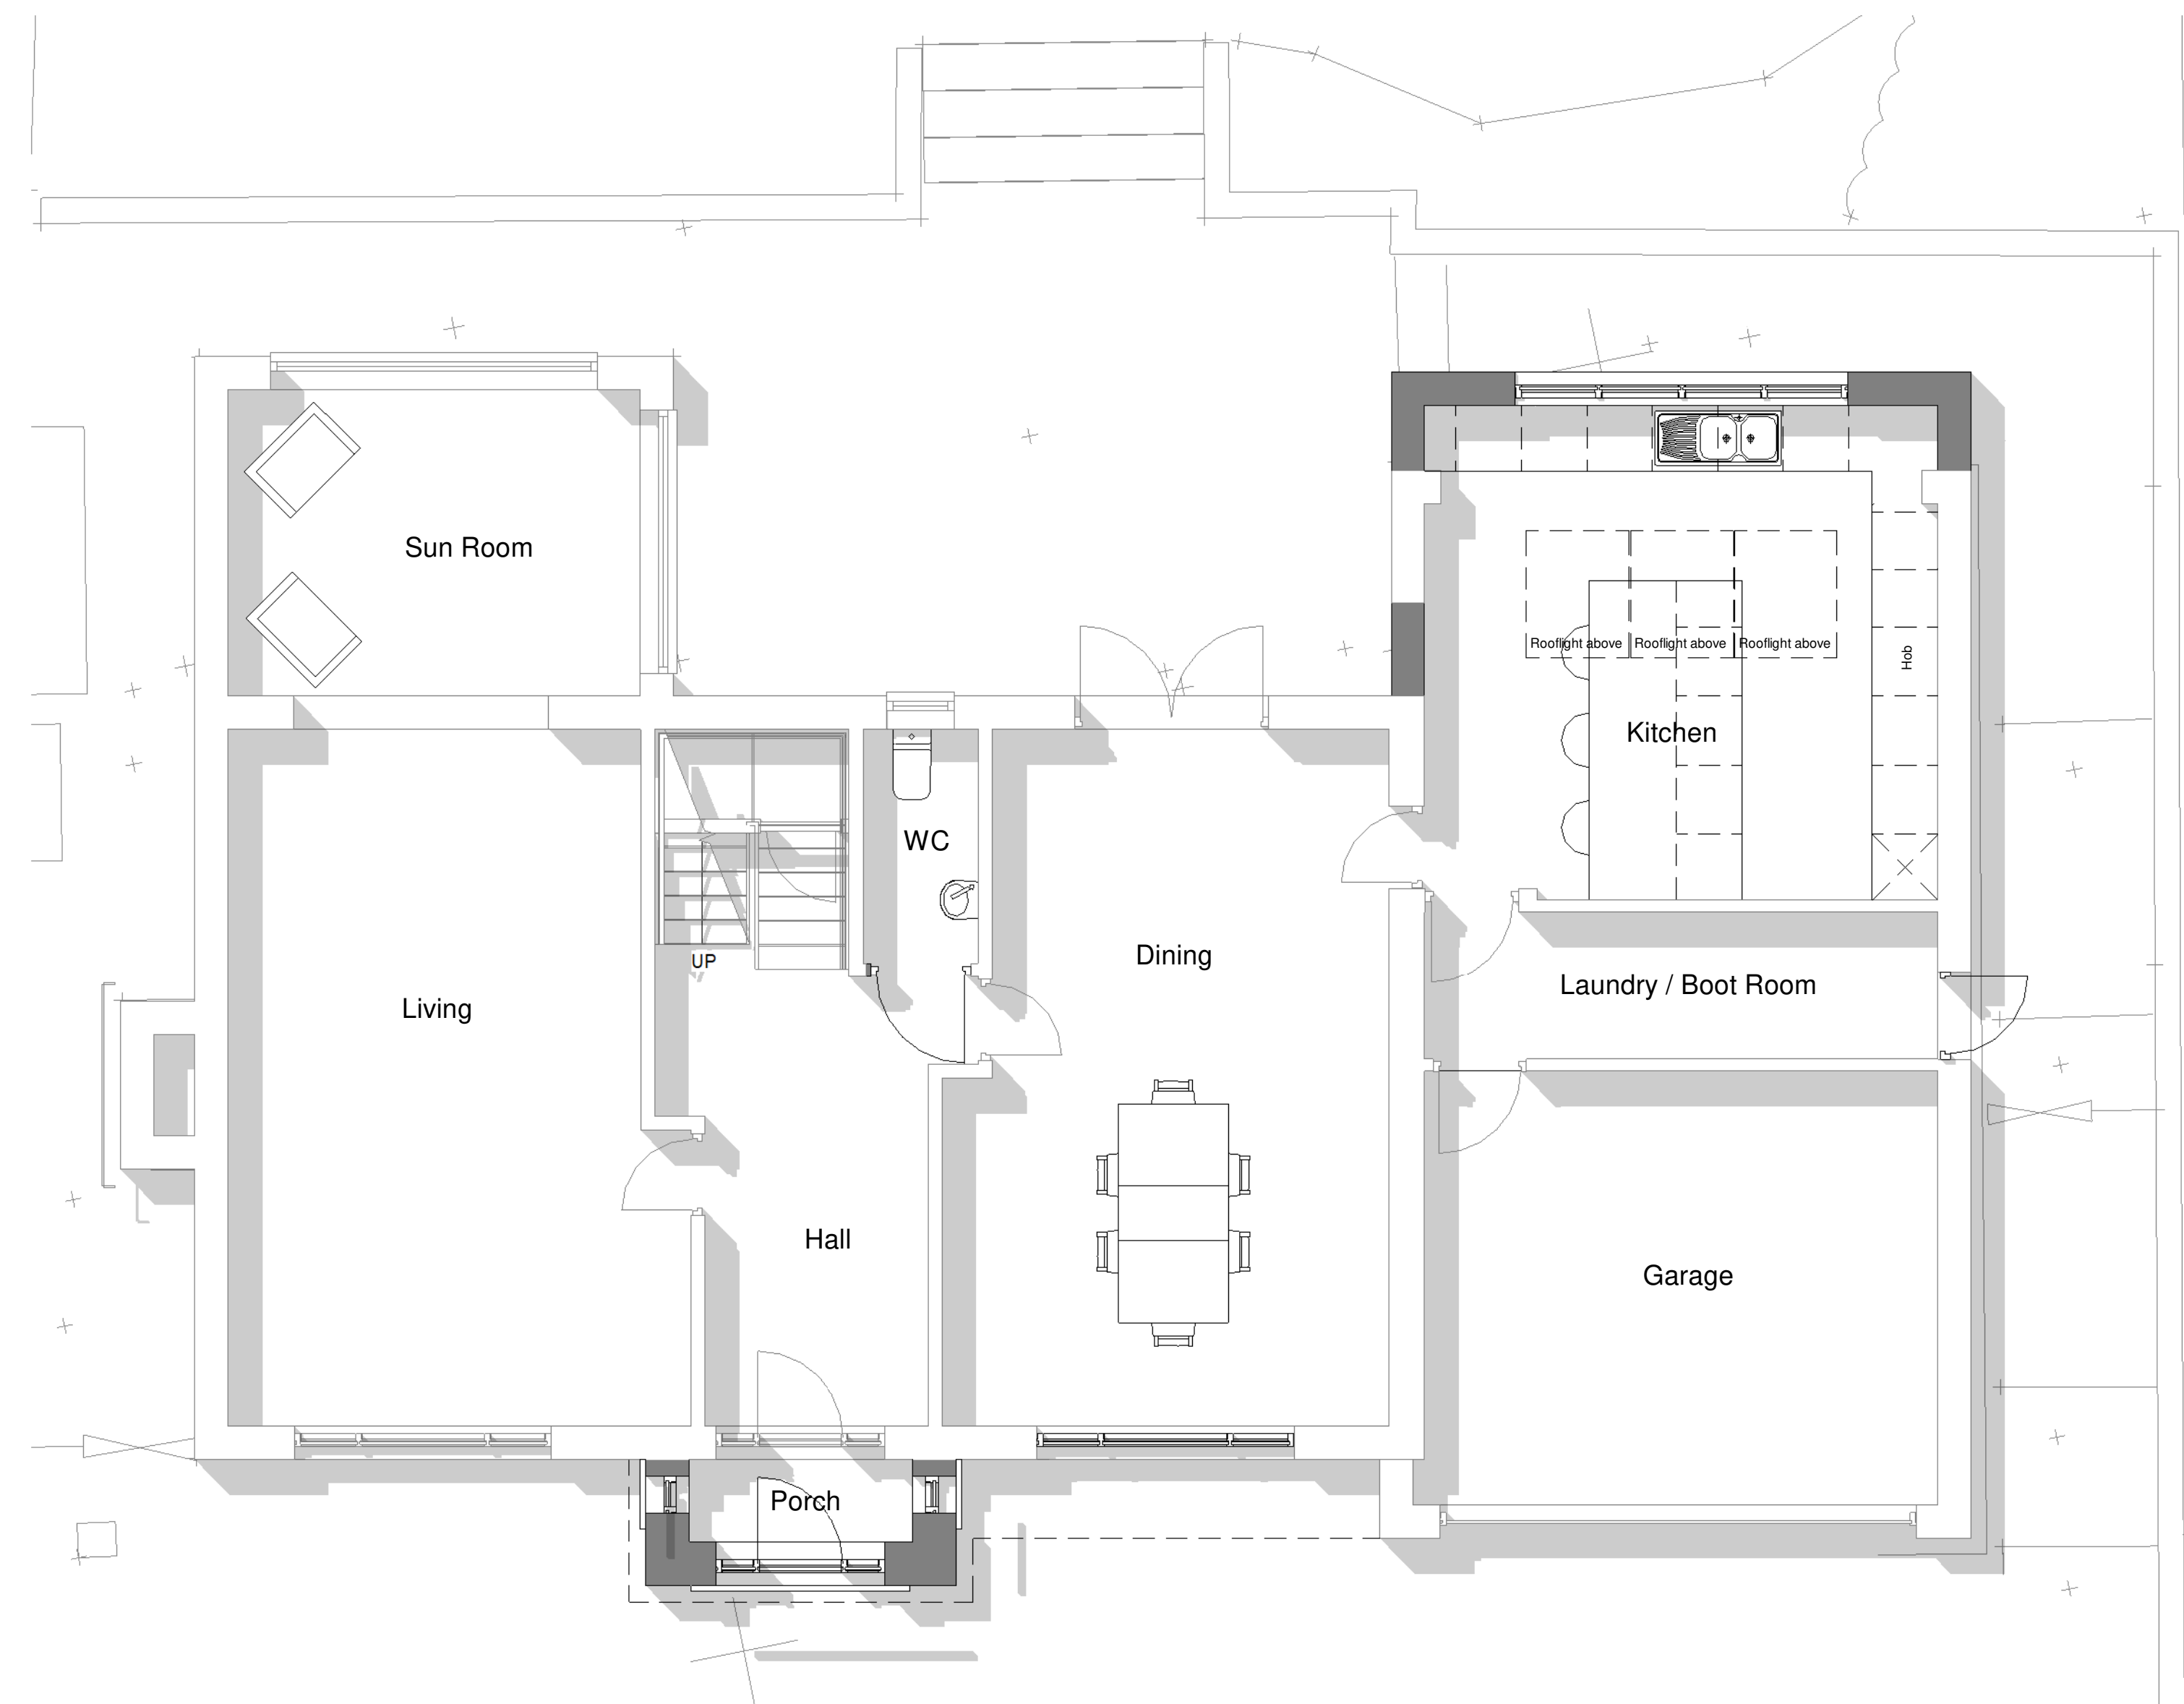

1 | PRO Level 0
1 : 50

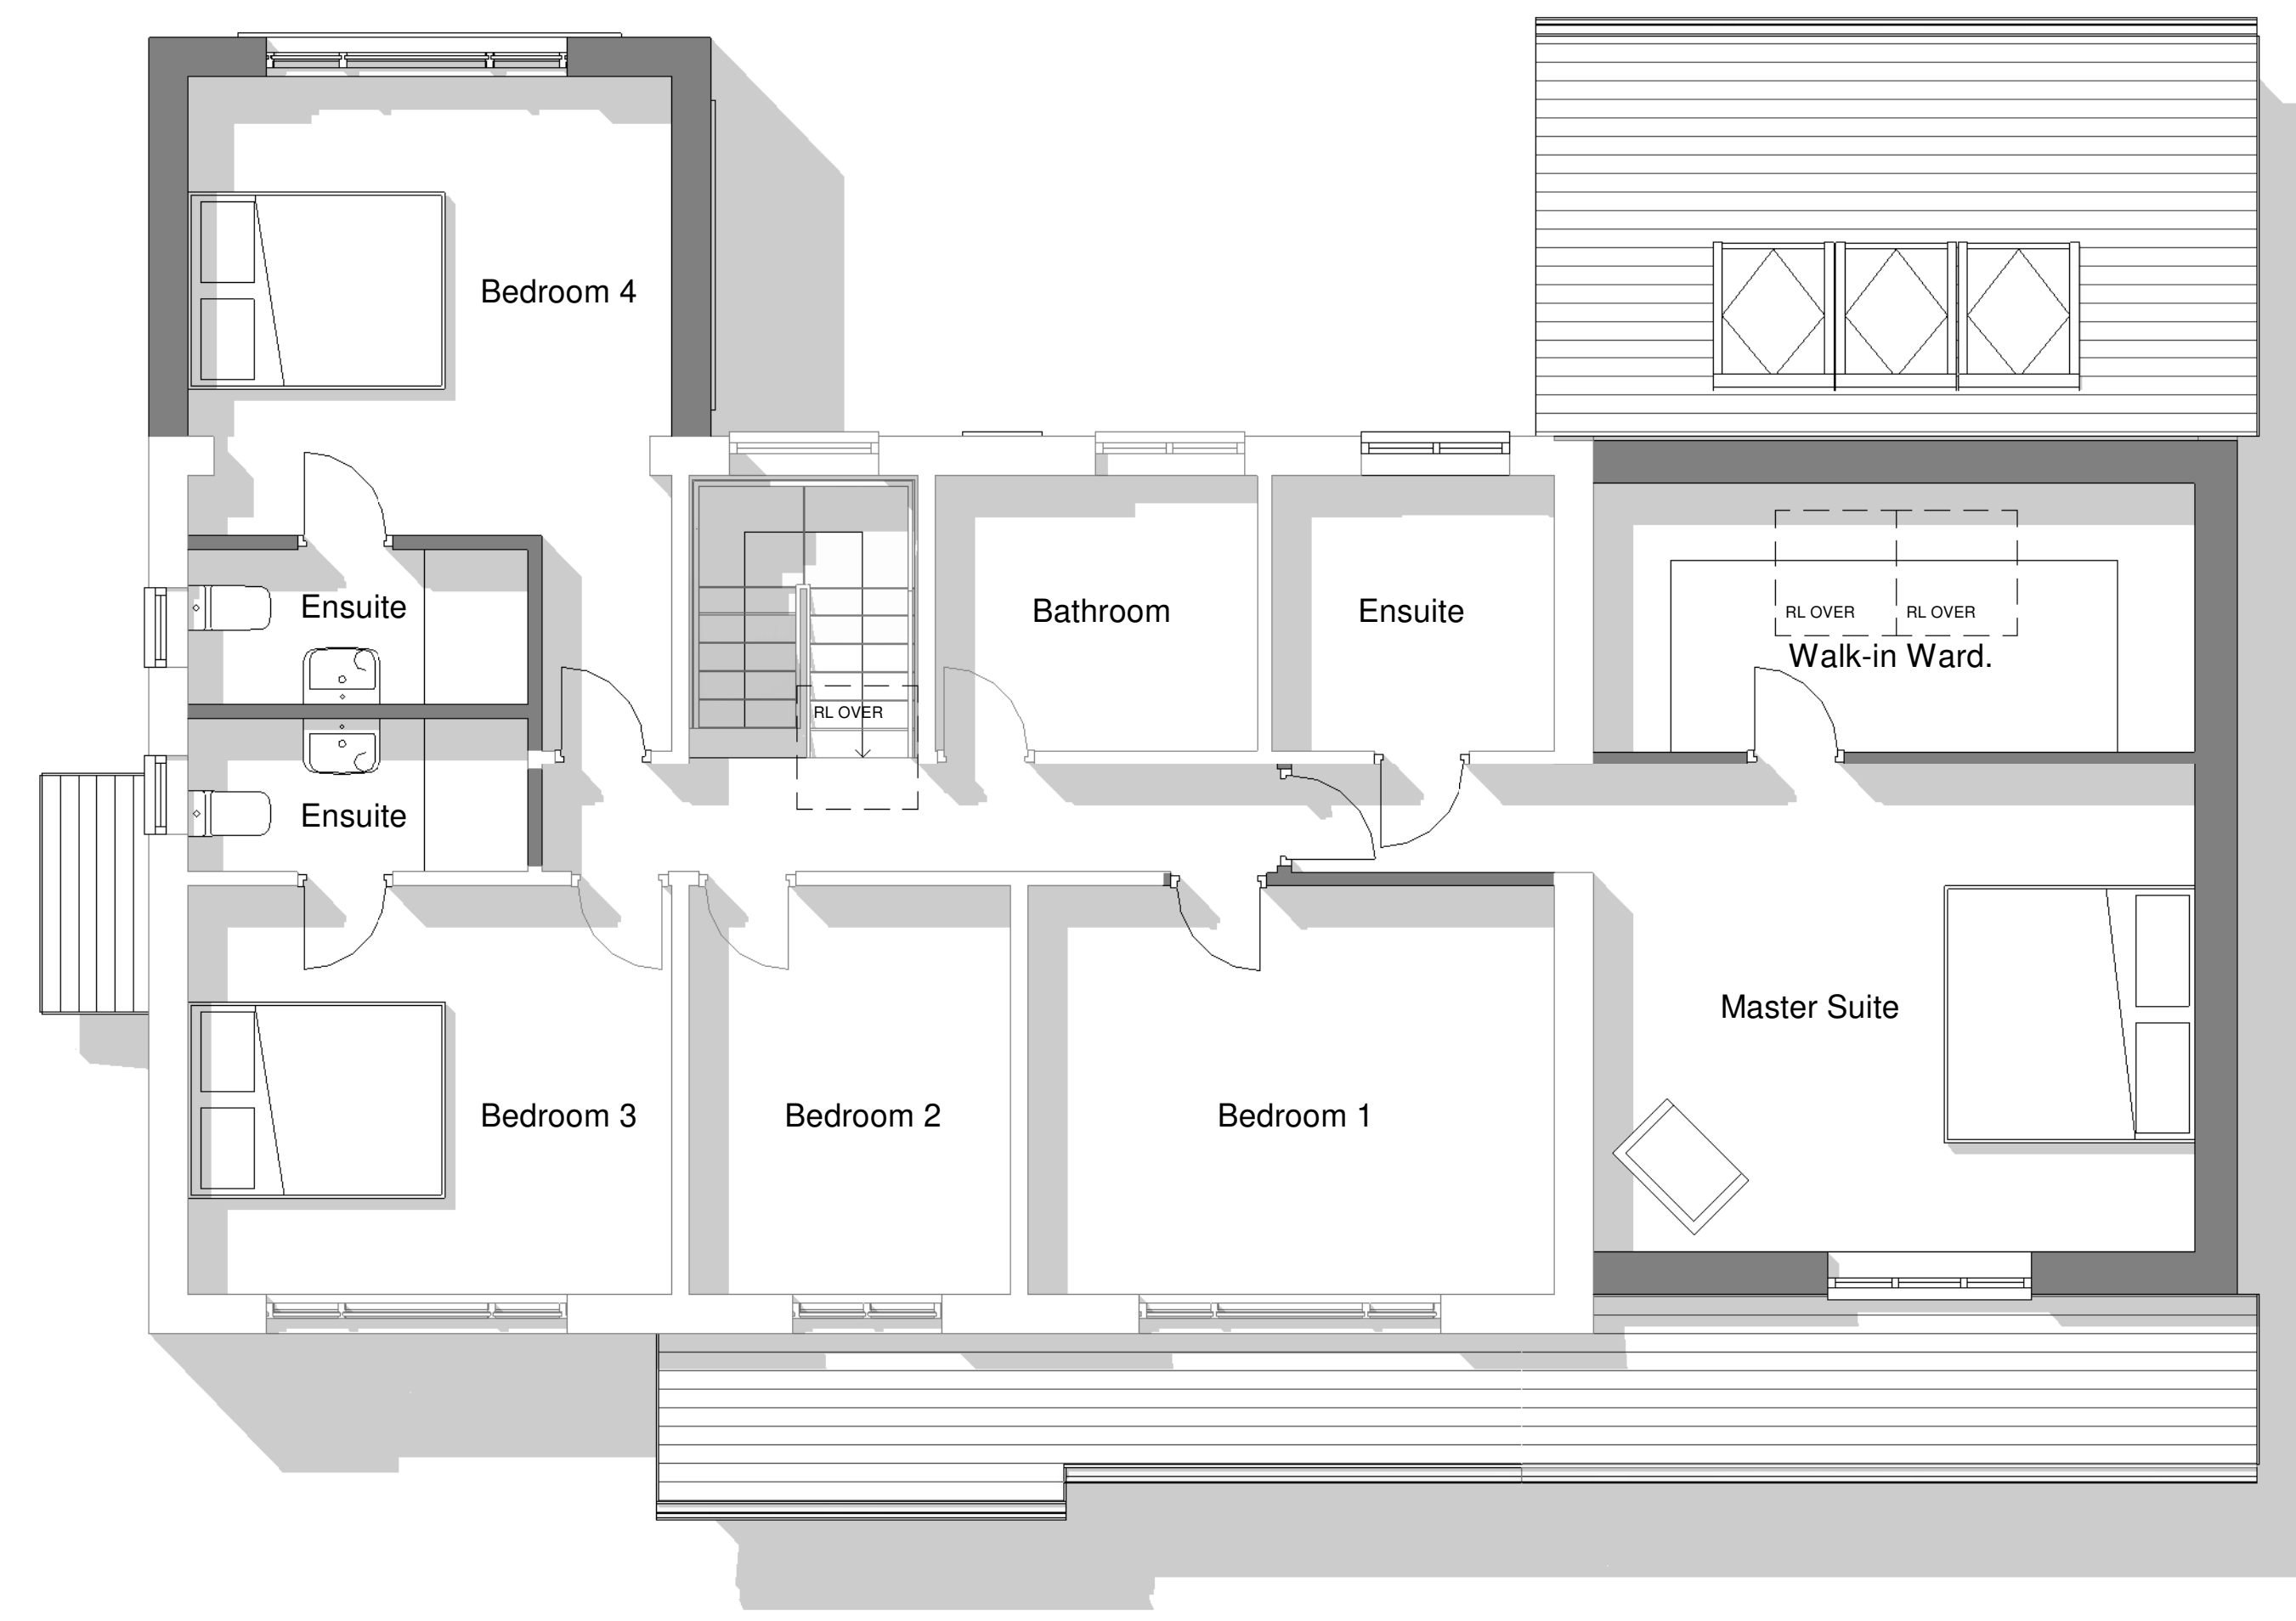

2 | PRO Level 1
1 : 50

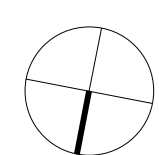

0m 1m 2m 3m 4m

CDM REGULATIONS 2015. All current drawings and specifications for the project must be read in conjunction with the Designer's Hazard and Environment Assessment Record. All intellectual property rights reserved.

Designed with reference to the surveys, information and reports listed:
Ordnance Survey Promap, Licence number 100022432

James Kelly Architects Ltd t/a Solid Void – 16 Woolfenden Way, Wardle, OL12 9SS
Tel: 07949448088 – Email: solidvoid@outlook.com – Web: www.solidvoid.co.uk -
Company No. 08545034

Rev	Date	Description
C	22.05.21	Render colour amendments and introduction of natural stone and oils
D	09.10.23	Draft Design
E	10.12.23	Planning Issue
F	15.12.23	Kitchen extended to the rear

Dwn Ckd

Drawn JK
Checked JK
Date MAR 2021
Scale @ A1 1 : 50

53 Clay Lane, Norden (2241)

Proposed Plans 01

CLN-SVA-ZZ-ZZ-DR-A-2025
REV F

PLANNING

SOLIDVOID