



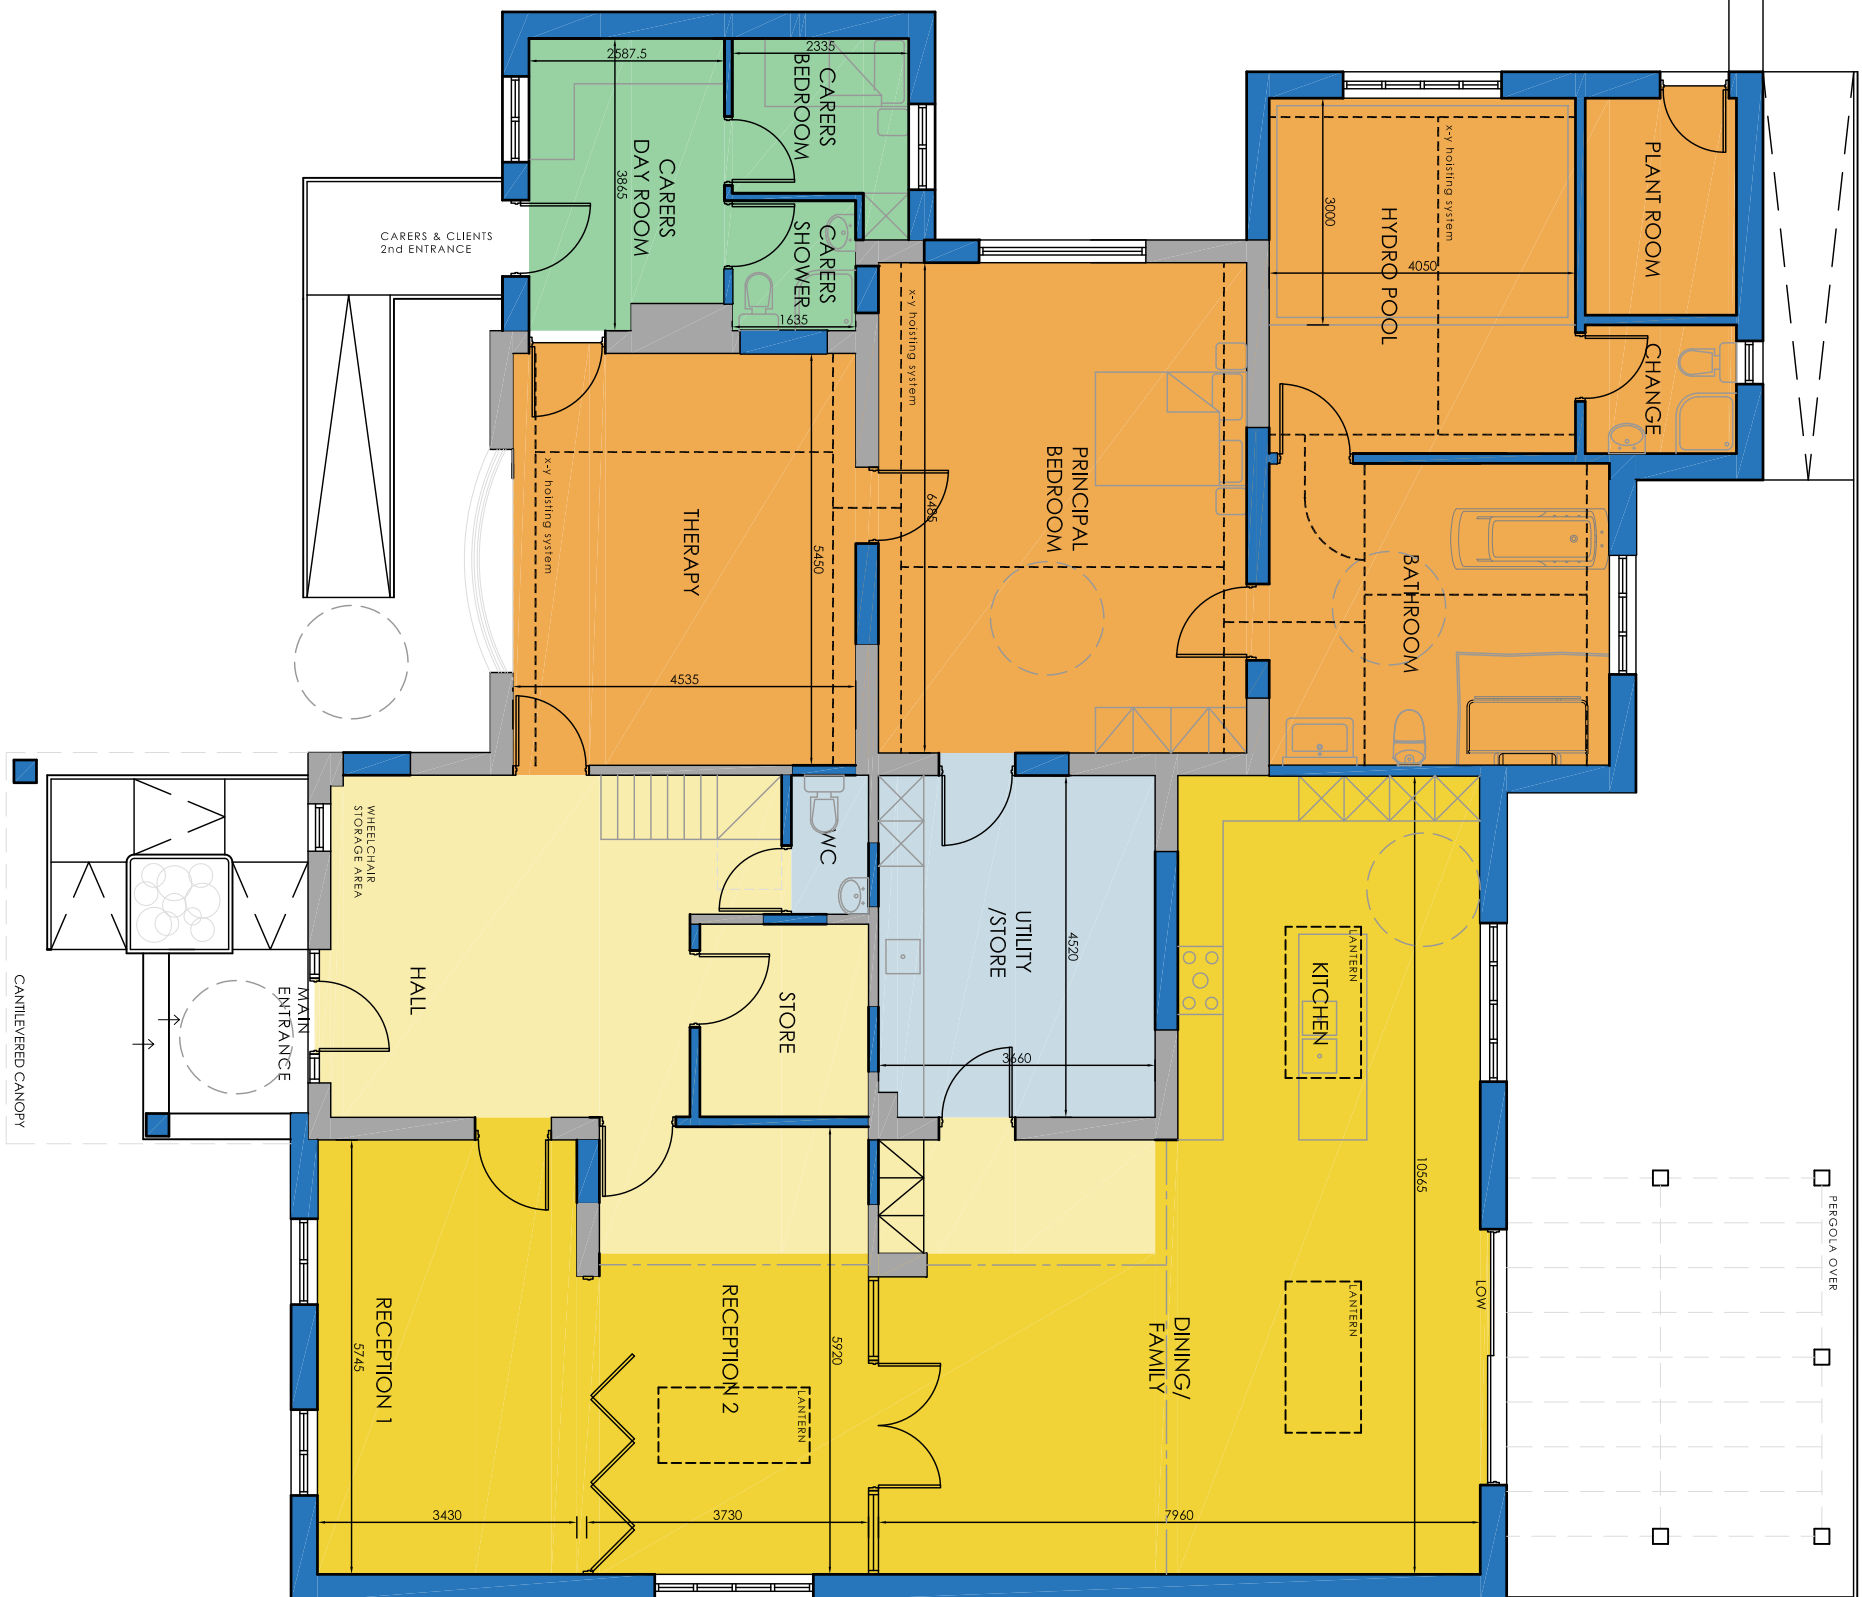


A vertical scale bar labeled "metres 1:100 scale". It has major markings at 0, 1, 2, 3, 4, and 5. Each major marking is further divided into 10 smaller increments, representing 100mm each.

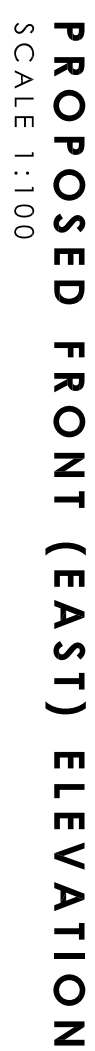

SCALE 1:100



SCALE 1:100

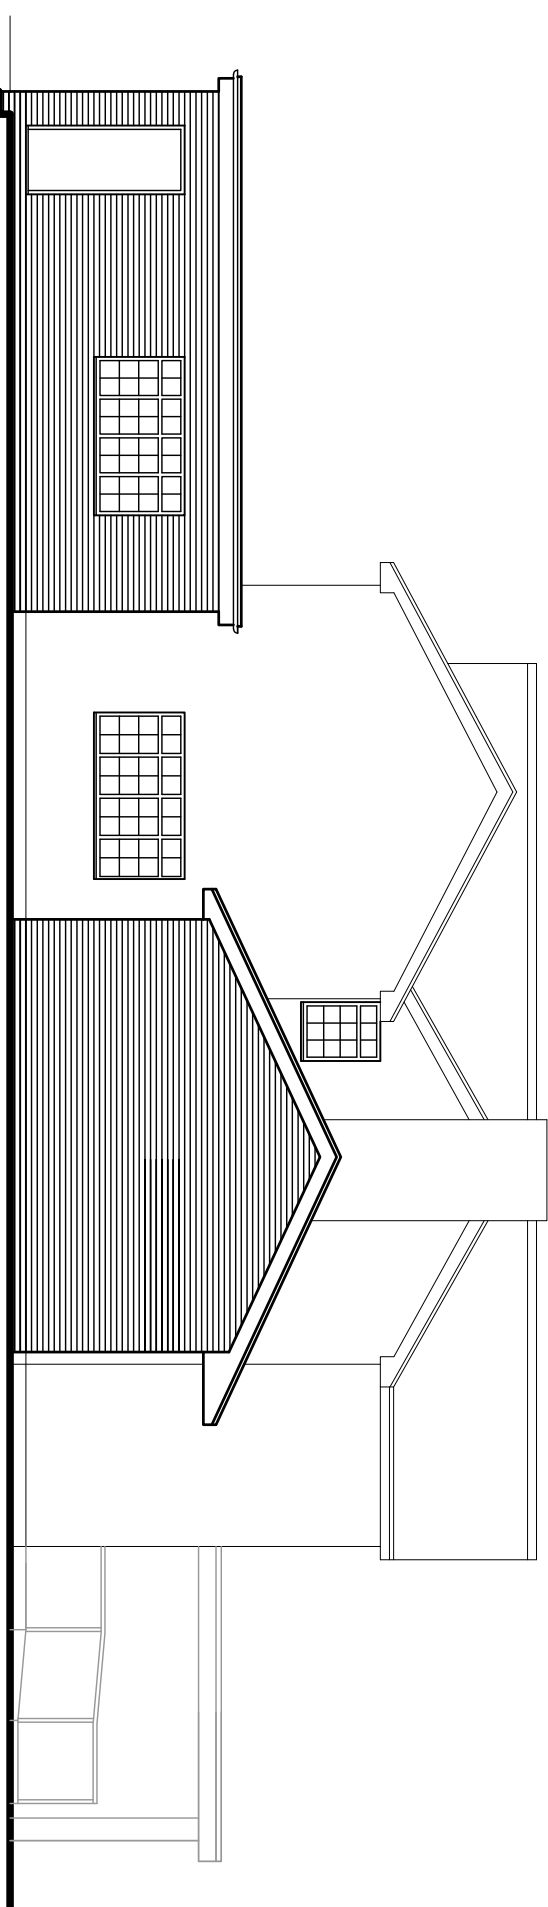

SCALE 1:100

PLANNING