


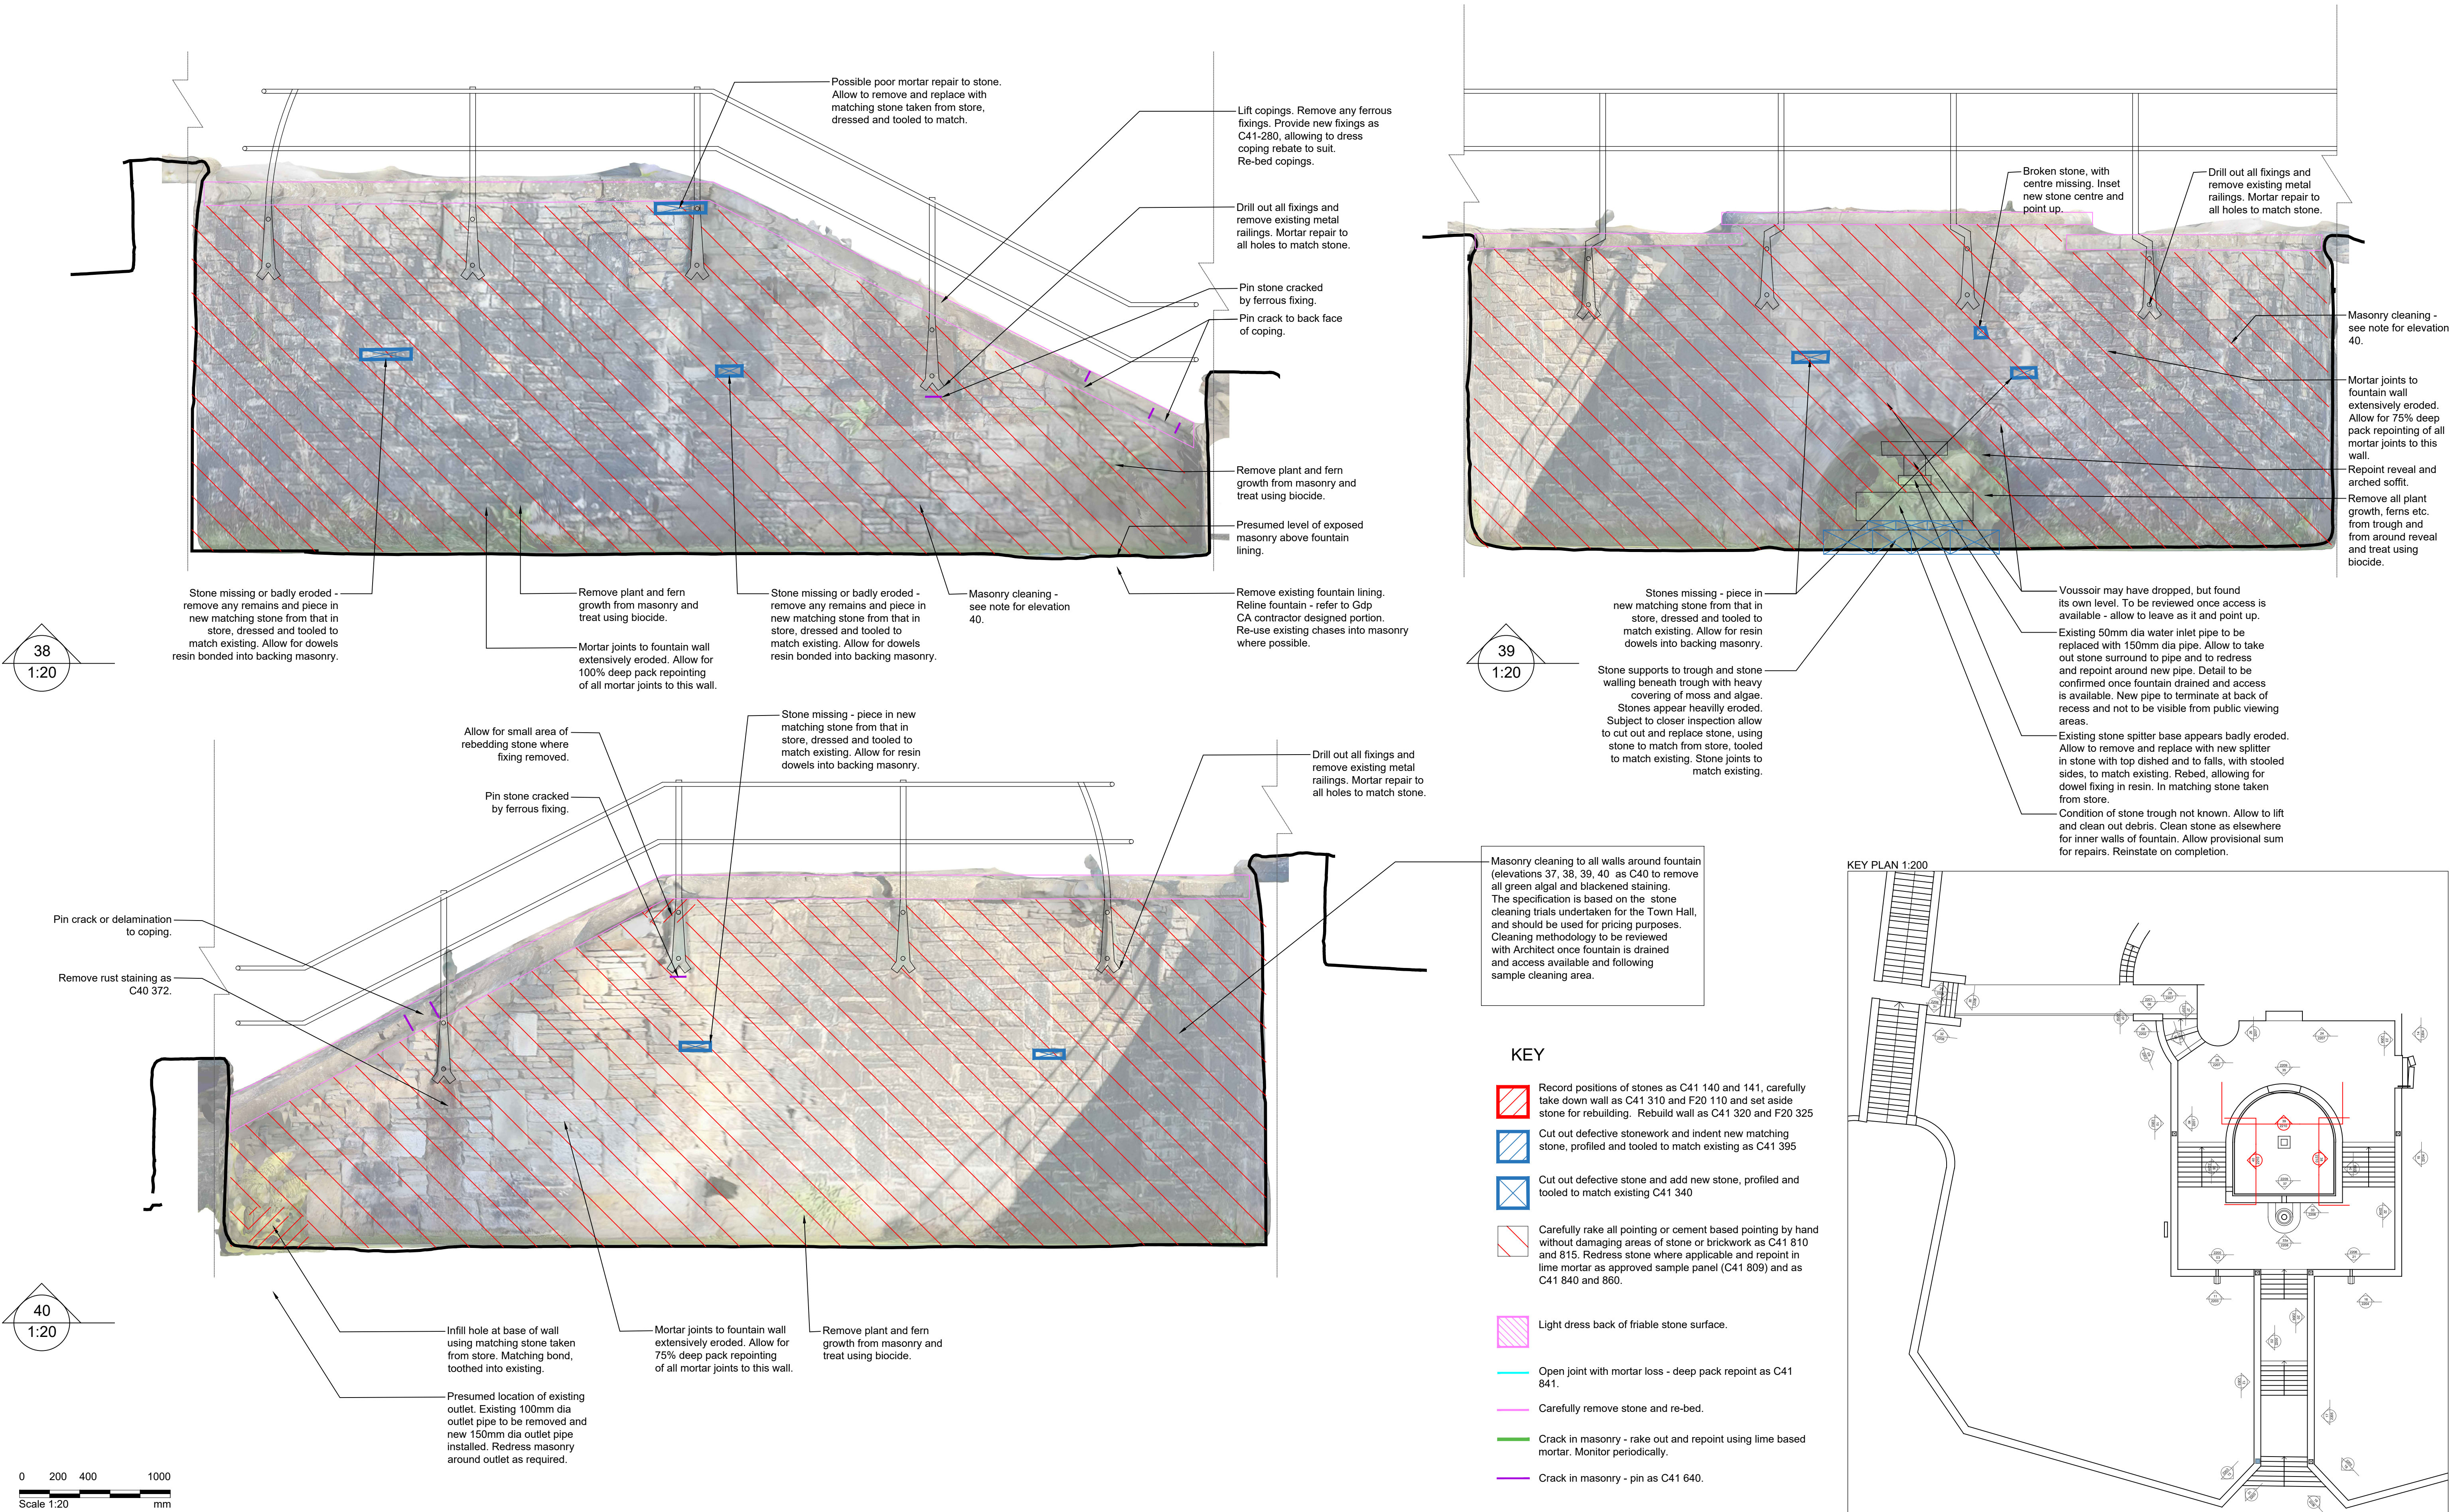

Notes					Drawing Status									
1. Any dwg format drawing is to be read in conjunction with and at the scale of the accompanying pdf.					F Feasibility									
2. Where colours other than black or grey are used, the drawing must be plotted in colour.					S Sketch Design									
3. For status 'C' (Construction) drawings all dimensions are to be checked on site by the contractor, scaling is for Local Authority purposes only.					P Planning									
4. Unless otherwise indicated, all dimensions are in millimeters.					B Building Control									
5. All information on this drawing is to be read in conjunction with the relevant Donald Insall Associates specification and trade contractors' drawings and information by specialists.					D Developed Design									
6. In the event of any discrepancy, please contact us immediately.					M Measurement									
7. This drawing may contain survey information by others and is to be used solely for the purposes for which it was issued.					T Tender									
8. These are uncontrolled documents issued for information purposes only. If you have any queries regarding the drawings, please contact DIA immediately.					C Construction									
9. Please note DIA cannot be held responsible for any errors arising from changes made to an uncontrolled dwg file.					R Record									
© 2019 DONALD INSALL ASSOCIATES LTD														

Project		No	
RTH.05		2210	
Scale (A1)		Status	
1:20		T	
		Revision	
		1	