


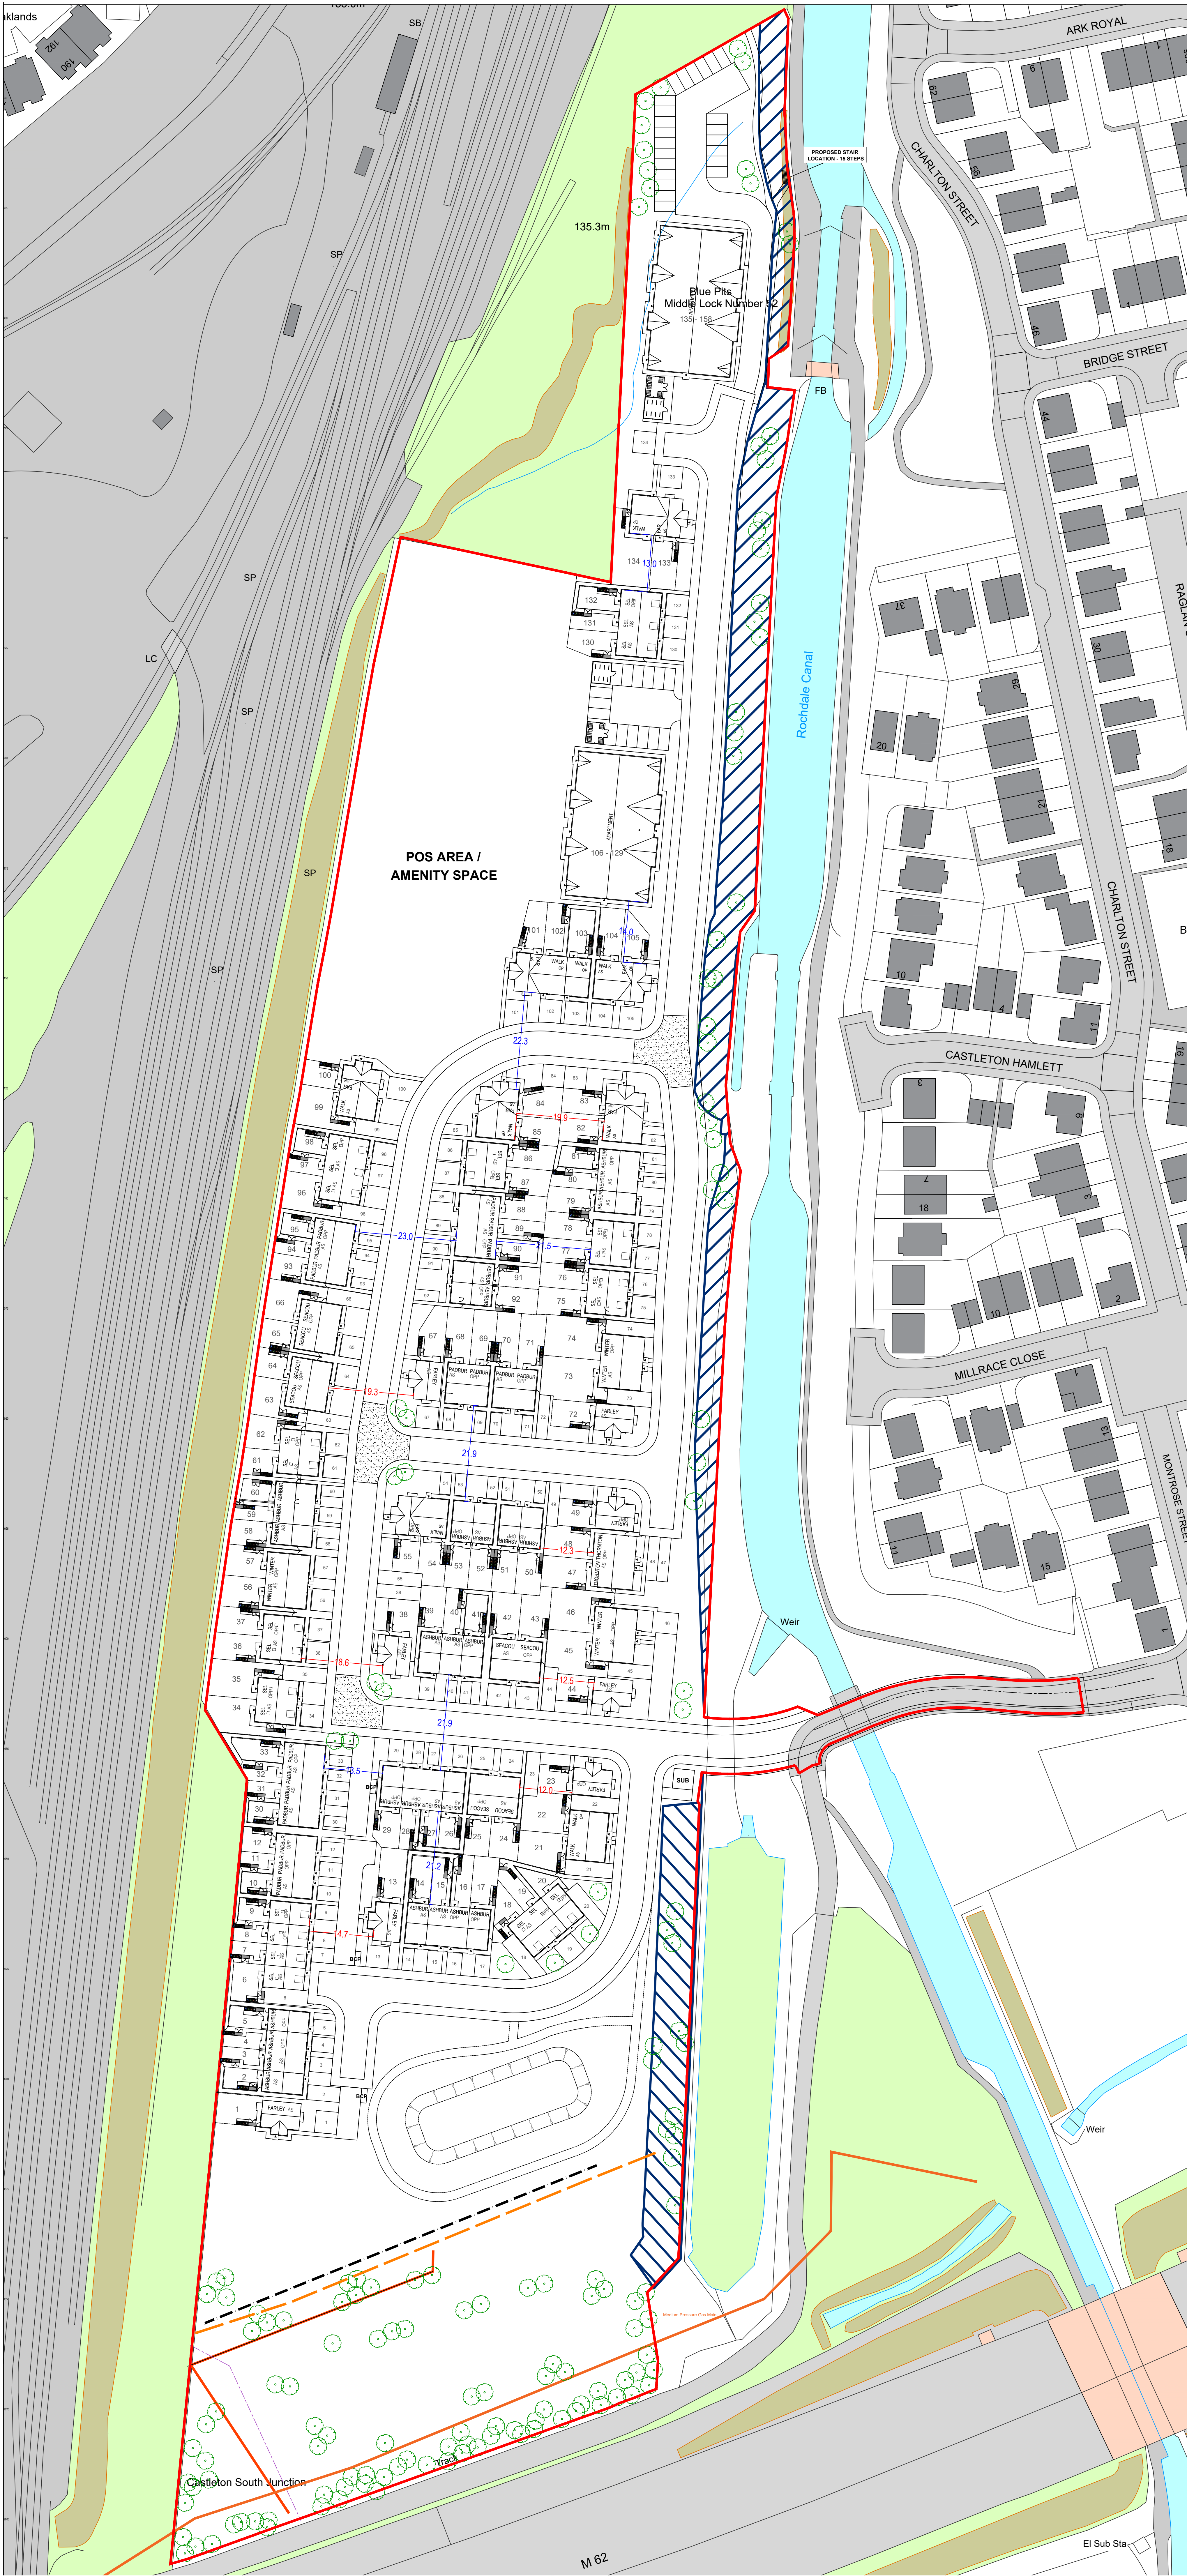

KEY

Site Boundary

No Build area - 10m offset from the water

02.55101525

SCALE BAR 1:500

C	06.05.25	LS / PP	Parking for plots 46-48 rearranged					
B	24.03.25	LS / PP	Layout re-planned following a pre-application planning meeting.					
A	06.03.25	LS / PP	Layout re-planned following consultation with Natural England regarding development restriction in peat area.					
REV	DATE	DRAWN	DESCRIPTION	ARCH CHECK	ENG CHECK			
TITLE								
INTERFACE LAYOUT								
			MCI A KEEP MOAT HOMES COMPANY M.C.I. Developments Ltd. 15 Beecham Court, Smithy Brook Road, Wigan, WN3 6PR telt: 05448871467 fax: 08448871468 web: www.mcidevelopments.com email: admin@mcidevelopments.com					
PROJECT								
TRUB FARM, ROCHDALE								
DRN BY	IG	SCALE	JOB REF	DRAWING NUMBER	REV			
DATE	09.07.24	1:500 @ A0	000	MCI-000-DR-A-511	C			