




LOCATION PLAN
Scale 1:500

Watercourse diversion
proposals subject to modelling
and LLFA and EA consent

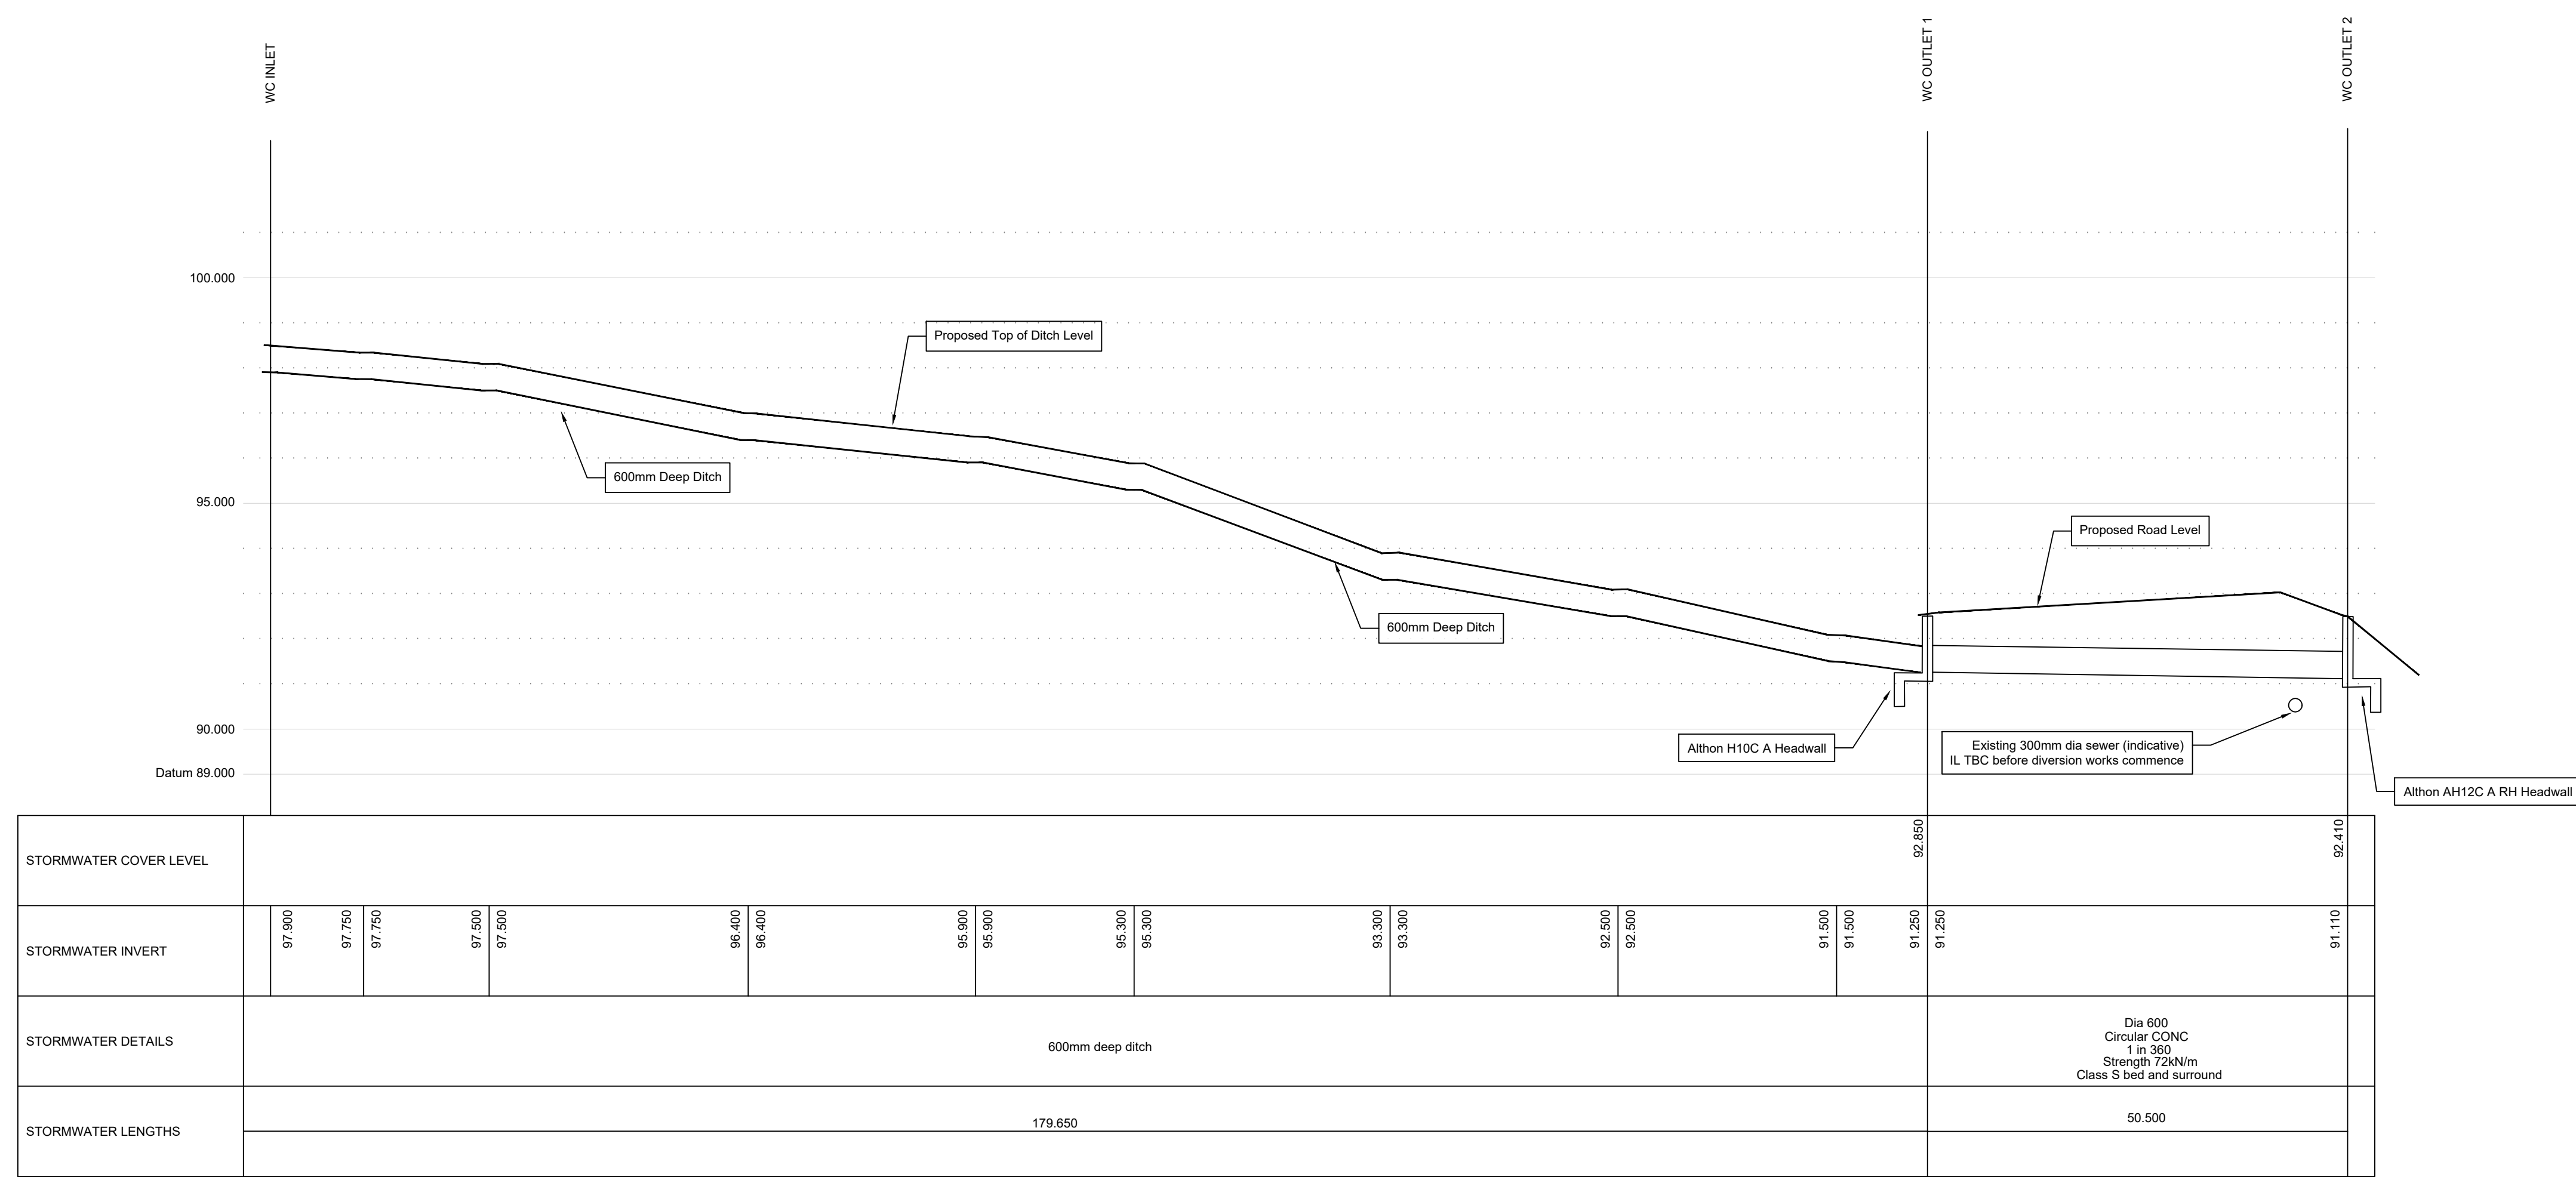

Watercourse Long Section
Scale: 1:500 Horizontal
1:100 Vertical

CIVIL / STRUCTURAL DESIGN RISK MANAGEMENT

Abnormal or unusual residual risks associated with the design outcomes shown on this drawing are:-

RSK LDE LTD has followed its Design Risk Management process for Hazard Elimination and Risk reduction in developing the design shown on this drawing. Abnormal or unusual residual risks may be shown above where it is considered that such risk may not normally be expected by competent persons engaged on work of this nature or type.

Drainage Legend:

- Existing culverted watercourse to be removed
- Watercourse diversion open channel
- Watercourse diversion piped system
- Proposed watercourse diversion easement

Rev.	Date	Amendment	Drawn	Chkd.	Appd.
P6	22.02.22	Revised to new planning layout Rev AD	LOS	MS	
P5	08.02.22	Revised to new planning layout Rev AA	JA	MS	
P4	27.01.22	Updated to new layout Rev X	MS	MS	
P3	11.11.21	Updated to new layout Rev S and LLFA comments	MS		
P2	22.10.21	Updated to new layout Rev Q	MS		
P1	12.07.21	First Issue	EP	MS	



LAND & DEVELOPMENT ENGINEERING LTD

Spring Lodge
112 Chester Road
Hesley
Cheshire, W40 6AD
United Kingdom

Tel: +44 (0) 1928 726006
Fax: +44 (0) 1928 726033
Email: info@rsk.co.uk
Web: www.rsk.co.uk

Client
Kellen Homes

Project Title
**Don Street
Middleton**

Status
DETAILED DESIGN

Drawing Title

**Watercourse Diversion
Plan And Longsection**

Drawn	Date	Checked	Date	Approved	Date
EP	JULY 21	MS	JULY 21		

Scale	Orig Size	Dimensions
1:500	A0	M

Project No.	Drawing File
882333	

Drawing No.	Rev.
40-18-01	P6