


CABIN REFERENCE KEY

- 3 No. 20FT OFFICE CABINS (8MX2.4M)
- 2 No. 20FT CANTEENS CABINS (8MX2.4M)
- 2 No. 20FT STORAGE CABINS DIMS (8X2.4M)
- 1 No. 20FT DRYING ROOM (8MX2.4M)
- 2 No. 16FT TOILET CABINS DIMS (4.8X2.4M)
- LAY DOWN AREA


KEY:

- FENCE LINE
- HORSE FENCING
- ROAD
- FUTURE ROAD EXTENSION
- ECOLOGICAL AREA
- PROPOSED DEVELOPMENT AREA
- PROPOSED WORKS AREA
- SWALE
- HEDGEROW
- PV BOUNDARY
- BATTERY STORAGE AREA
- SUBSTATION
- ROOT PROTECTION AREAS (RPA)
- CATEGORY (B)EXISTING TREE TO BE RETAINED (REFER TO GREEN LIGHT ARBORICULTURAL REPORT)
- FEEDER PILLAR

GENERAL NOTES:
ALL BUILDERS WORK IS TO BE CONSTRUCTED IN ACCORDANCE WITH THE CURRENT AND RELEVANT BUILDING REGULATIONS AND BRITISH STANDARDS.
MANUFACTURERS INSTALLATION GUIDANCE NOTES ARE TO BE READ IN CONJUNCTION TO TASK BEING CARRIED OUT.
ALL DIMENSIONS ON DRAWING ARE IN MILLIMETERS UNLESS OTHERWISE STATED. ALL LEVELS ON DRAWING ARE IN METERS UNLESS OTHERWISE STATED.
THE CONTRACTOR SHALL BE RESPONSIBLE FOR THE ACCURACY OF ALL DIMENSIONS AND FOR THE CORRECT SETTING OUT OF WORK CARRIED OUT ON SITE.
THIS DRAWING IS TO BE READ IN CONJUNCTION WITH ALL RELEVANT ARCHITECTURAL, STRUCTURAL AND MECHANICAL DRAWINGS/ SPECIFICATIONS ISSUED.
ALL MATERIALS AND WORKMANSHIP SHALL BE IN ACCORDANCE WITH THE RELEVANT SPECIFICATIONS AND BRITISH STANDARDS.
THE CONTRACTOR SHALL ENSURE THE STABILITY OF THE BUILDING AND ANY ADJOINING STRUCTURES IS MAINTAINED AT ALL STAGES OF CONSTRUCTION. THE CONTRACTOR SHALL DESIGN, INSTALL AND MAINTAIN ANY NECESSARY TEMPORARY WORKS.
CONTRACTOR TO PROVIDE METHOD STATEMENTS AND RISK ASSESSMENTS TO THE ENGINEER AND PLANNING SUPERVISOR A MINIMUM OF 14 DAYS BEFORE THE WORKS COMMENCE.
THIS DRAWING IS TO BE READ IN CONJUNCTION WITH:
60618346-SHT-20-MAN-R-011 - SITE LAYOUT PLAN
GREEN LIGHT ENVIRONMENTAL
1192-01 PLANTING-LANDSCAPE SCHEME REV1
ARBORICULTURAL REPORT
LANDSCAPE AND VISUAL IMPACT ASSESSMENT
HABITAT ENHANCEMENT AND BIO-DIVERSITY MANAGEMENT PLAN
WATERCO
13182-FRA-01 FLOOD RISK ASSESSMENT
WYVERN HERITAGE
ARCHAEOLOGICAL ASSESSMENT
HERITAGE STATEMENT
VITAL ENERGI
50716-VE-SW-XX-DR-A-XX02 ROAD PLAN & CONSTRUCTION SECTIONS
50716-VE-SW-XX-DR-A-XX03 LANDSCAPING & ECOLOGY PLAN
50716-VE-SW-XX-DR-A-XX01 SITE SETTING OUT PLAN

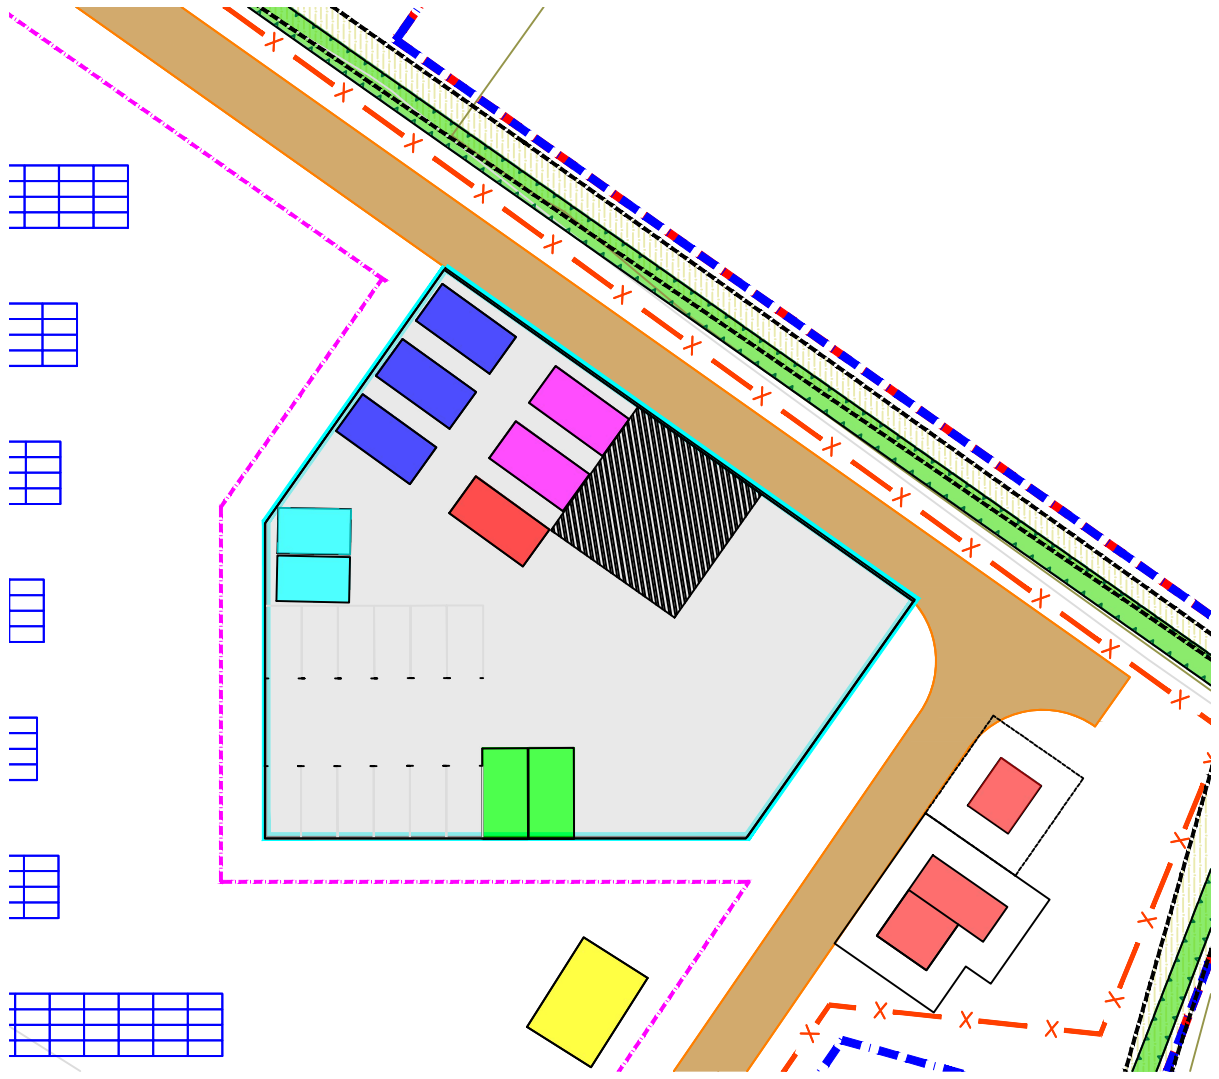

SITE COMPOUND
SCALE 1:500

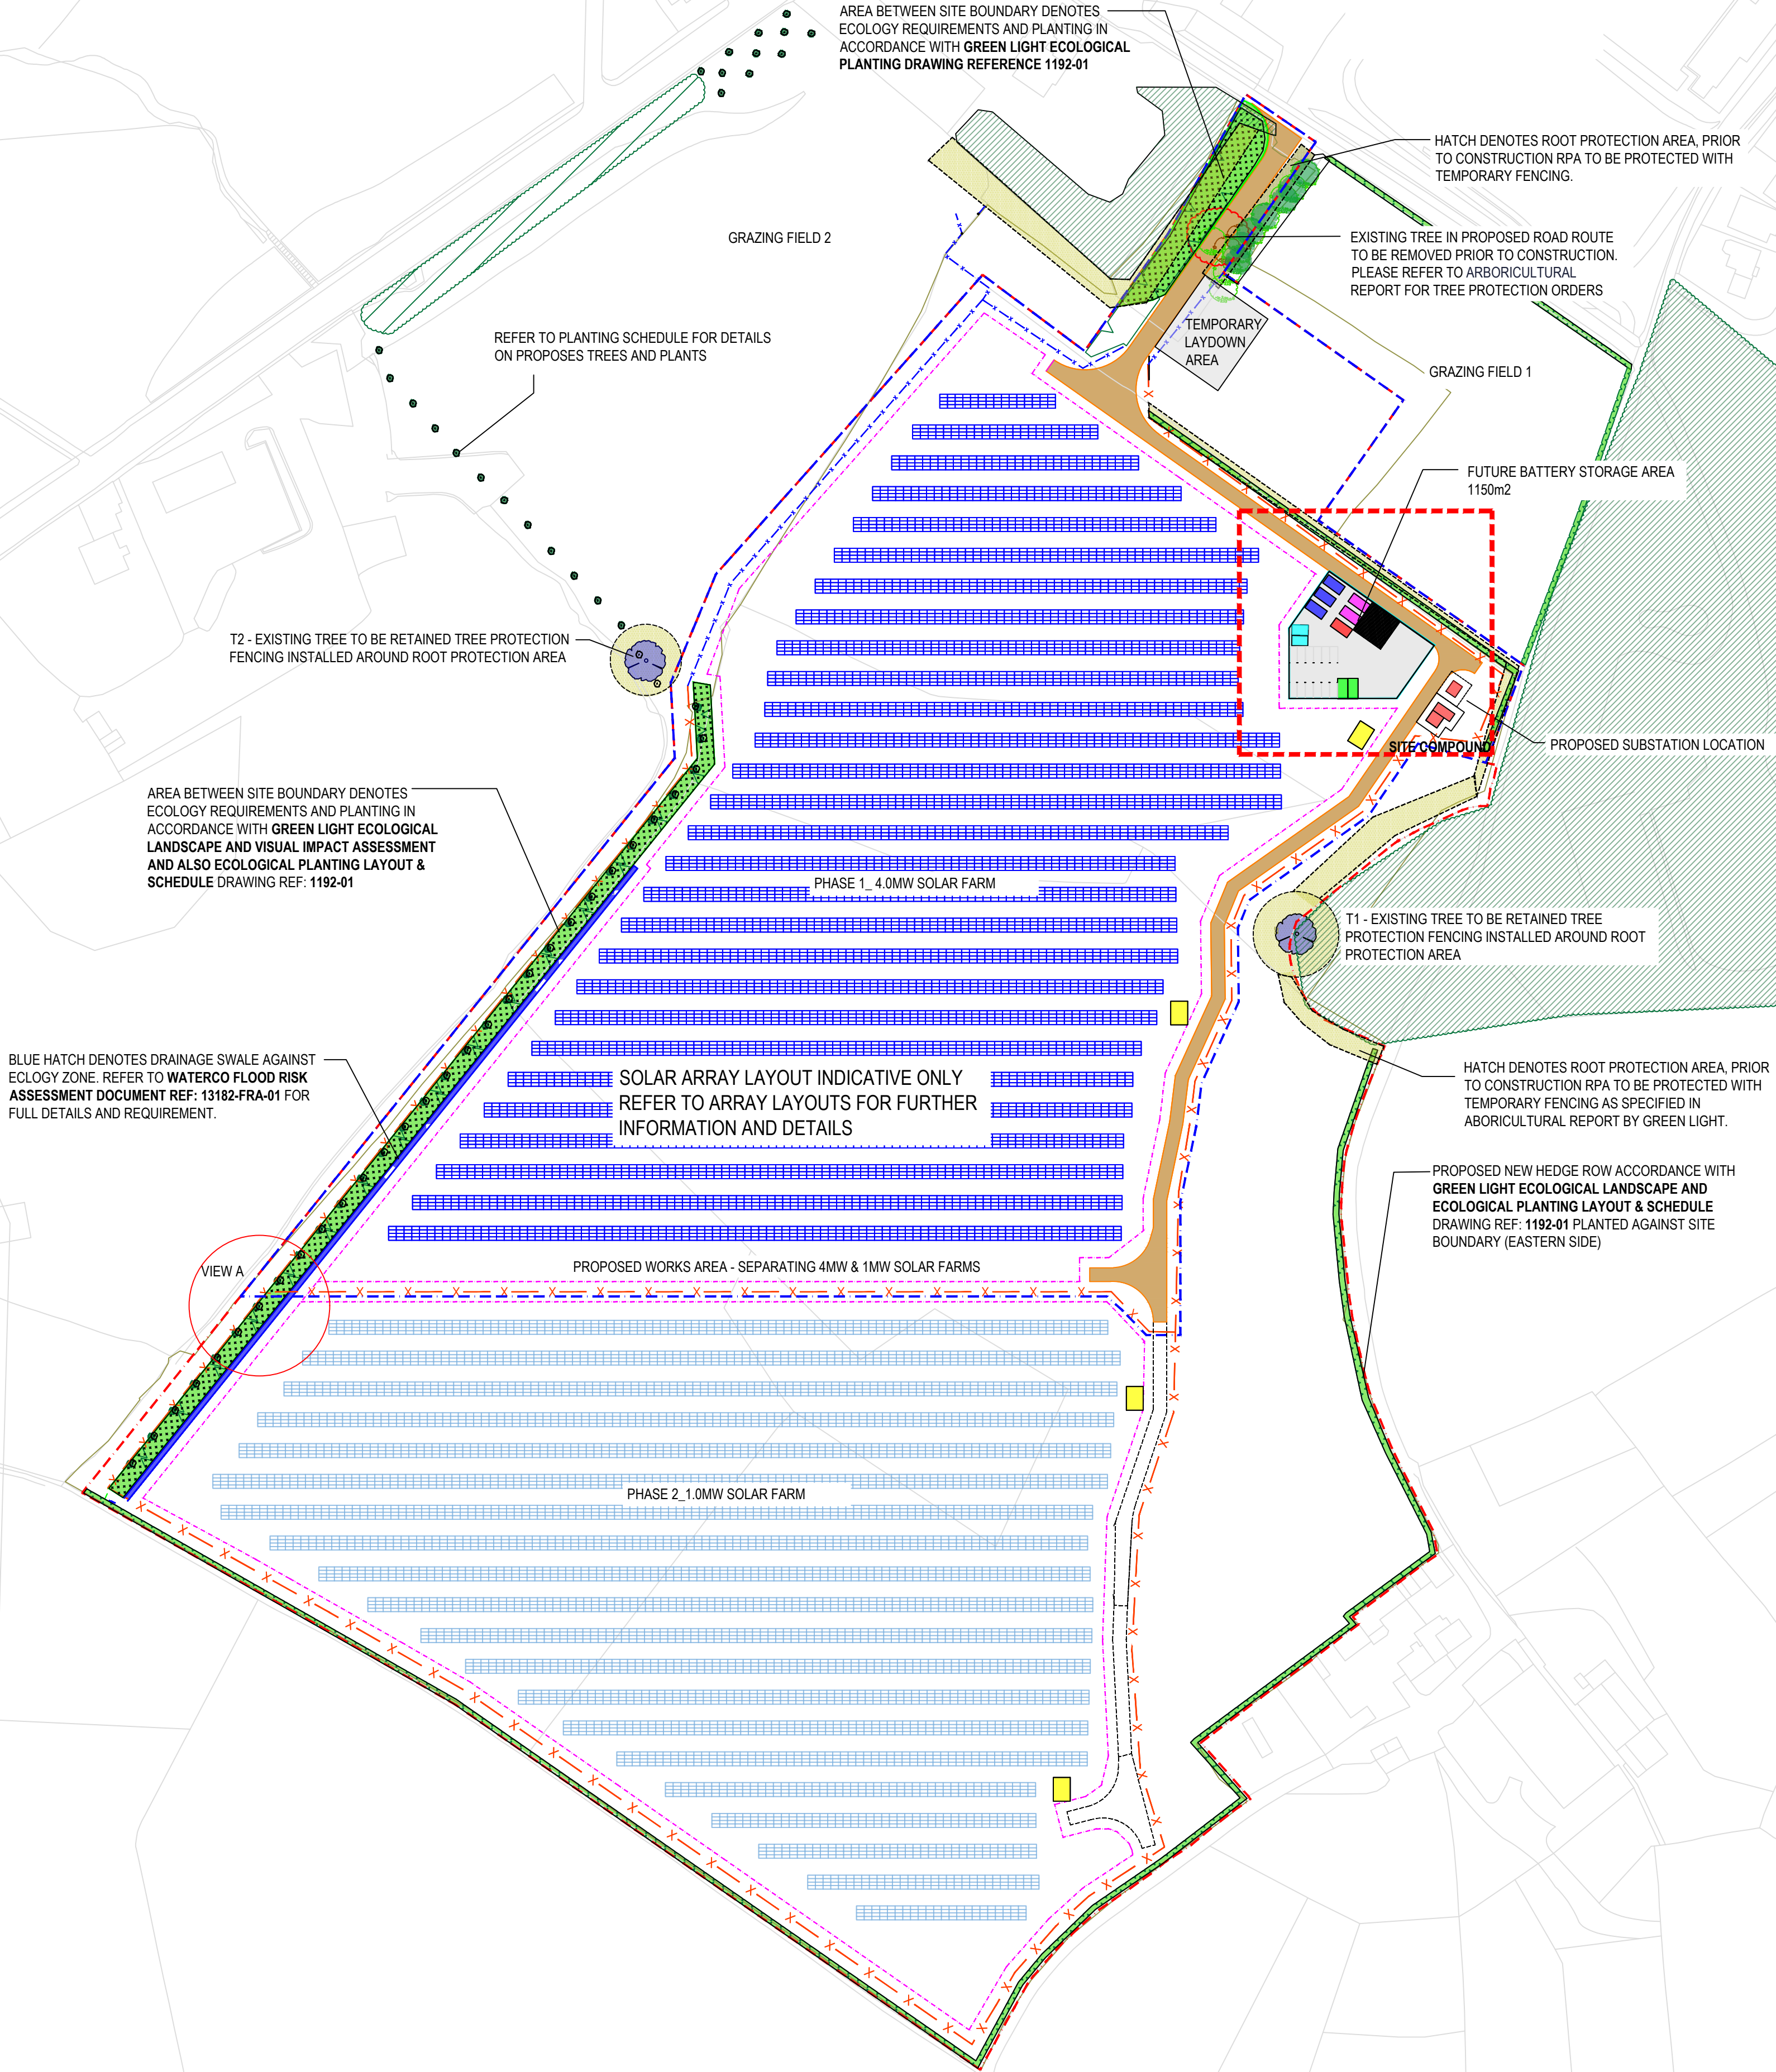

CHAMBER HOUSE - SETTING OUT PLAN
SCALE 1:1250

ISSUED FOR INFORMATION

0 10 20 30 40 50 60 70 80 90
SCALE IN METRES 1:1250

REV	DATE	DESCRIPTION	DRW	CHKD	APP
P2	23.11.22	REVISED TO SUIT RMBC SKETCH 19.11.22	WE	RJR	BM:
P1	17.11.22	ISSUED FOR INFORMATION	WE	RJR	BM:

VITAL ENERGI

VITAL ENERGI, Century House, Roman Road, Blackburn, Lancashire, United Kingdom, BB1 2LD. Tel: +44 (0)1254 296 000 Fax: +44 (0)1254 296 040

Project: CHAMBER HOUSE - ROCHDALE					
Title: SITE TMP & LOGISTICS PLAN					
DATE	23.11.2022	SCALE	1:1250	SHEET	A1
FOR INFORMATION				Status: S2	Stage: 3
50716-VE-SW-XX-DR-A-XX04				Drg-No: P2	Rev: P2