



Planning Site Plan
1 : 1000

Area Schedule:			
Warehouse:	16,814m ²	180,983ft ²	
GF Core	104.37m ²	1,123.49ft ²	
2 St. Offices:	961.64m ²	10,351ft ²	
2 St. Hub-Offices:	433m ²	4,663ft ²	
Gatehouse:	24m ²	262ft ²	
TOTAL (GIA):	18,337m²	197,383ft²	

Car Spaces: 180
Including 11 Enlarged accessible spaces with 42 spaces provided with electric charging facilities.

Cycle Spaces: 24
Motorcycle Spaces: 5

Dock Doors: 20
Including 4 Euro-dock doors
Level Access: 4

Trailers Spaces (17x3.5m): 46
Stacking/Staging Spaces: 11

Planning - Site Area Schedule		
Name	Area (Hectares)	Area (Acres)
Demise Line	4.92 hectare	12.15 acres
Net Dev Area	3.64 hectare	8.99 acres
Red Line Boundary	4.98 hectare	12.3 acres

Boundaries


Red Line Boundary

Demise Line

Security Fence



01 WASTE MANAGEMENT STORE
Concrete base with 2.4m high timber palisade fencing with galvanized structure and green roof.

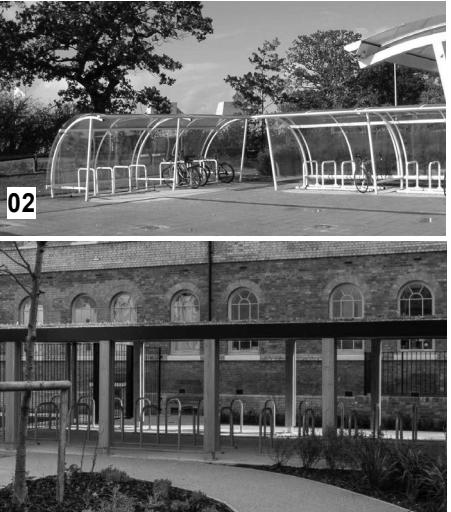

02 BICYCLE STORE
Urban Engineering 'Series A' or similar and approved Polycarbonate transparent sheets with polyester powder coated steel frame.
Colour: White (BS00E55) Sheffield steel cycle racks or similar and approved to accommodate 10 cycles per shelter.
Alternative option green roof cycle store.



03 BOUNDARY SECURITY FENCE
Typical Paladin Fencing:
The perimeter of the service yards will be provided with 2.4m high paladin fencing. Post and panels to be black finish.
Fences to be suitably set back from vehicular areas to reduce risk of accidental impact. Fencing / landscaping to be co-ordinated such that a maximum gap beneath fence is 100mm.



04 KNEE RAIL FENCING
Made from softwood guaranteed for 25 years. Galvanised strap for longer life
5 year treatment guarantee
Height 1.20m with planed finish.





05 DOCK APRON RETAINING WALL
External retaining walls to the sides of the dock access will be also of fair faced concrete. Armco barrier galvanised mild steel and handrailing is to be provided adjacent to the retaining wall to level access ramps. The barrier uprights are to be surface fixed to the concrete.



06-07 VEHICLE AND PEDESTRIAN GATES:
To security sensitive areas near the main access road, vehicle gate is to be black steel paladin, 2.4m high to BS 1722-12:2006 (including concrete foundations). Gates to hinge open and be able to be held in the open position by providing bolt sleeves. Posts to be square section powder coated black steel with capped tops, cast in concrete bases.



08 MANUAL BARRIER
Manual car park barrier to be provided as indicated. Posts to be square section powder coated black steel with capped tops, cast in concrete bases.

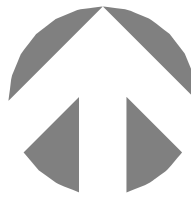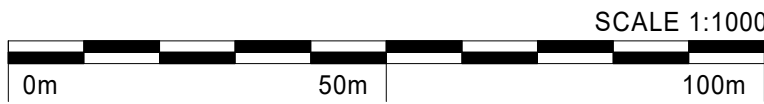

Rev	Date	By	Description
P1	30/08/23	ELF	Issued for comments.
P2	14/09/23	ELF	Issued for Comments.
P3	28/09/23	ELF	Additional Disabled spaces added. Substation moved. Service road amended.
P4	28/09/23	ELF	Car park updated.
P5	04/10/23	ELF	Red Line Boundary updated.
P6	05/10/23	ELF	Issued for Planning.



SGP

Architects + Masterplanners

Waterfront House
2a Smith Way
Grove Park
Enderby
Leicester LE19 1SX

t: +44 (0)116 247 0557

www.stephengeorge.co.uk

Waterfold Business Park,
Bury

Drawing Name:
Site Plan

Drawing Stage: Planning

Status: S0

SGP File Ref: 22-244-SGP-ZZ-ZZ-M3-A-00000-Site

22-244 30/08/23 ELF MMS As @ A1 P6
SGP Project No: Date: Drawn: Team: PDC: Scale: Rev:

Drawing Number:
22-244-SGP-ZZ-ZZ-DR-A- 131001

Project Code Originator Volume Level Type Role Number