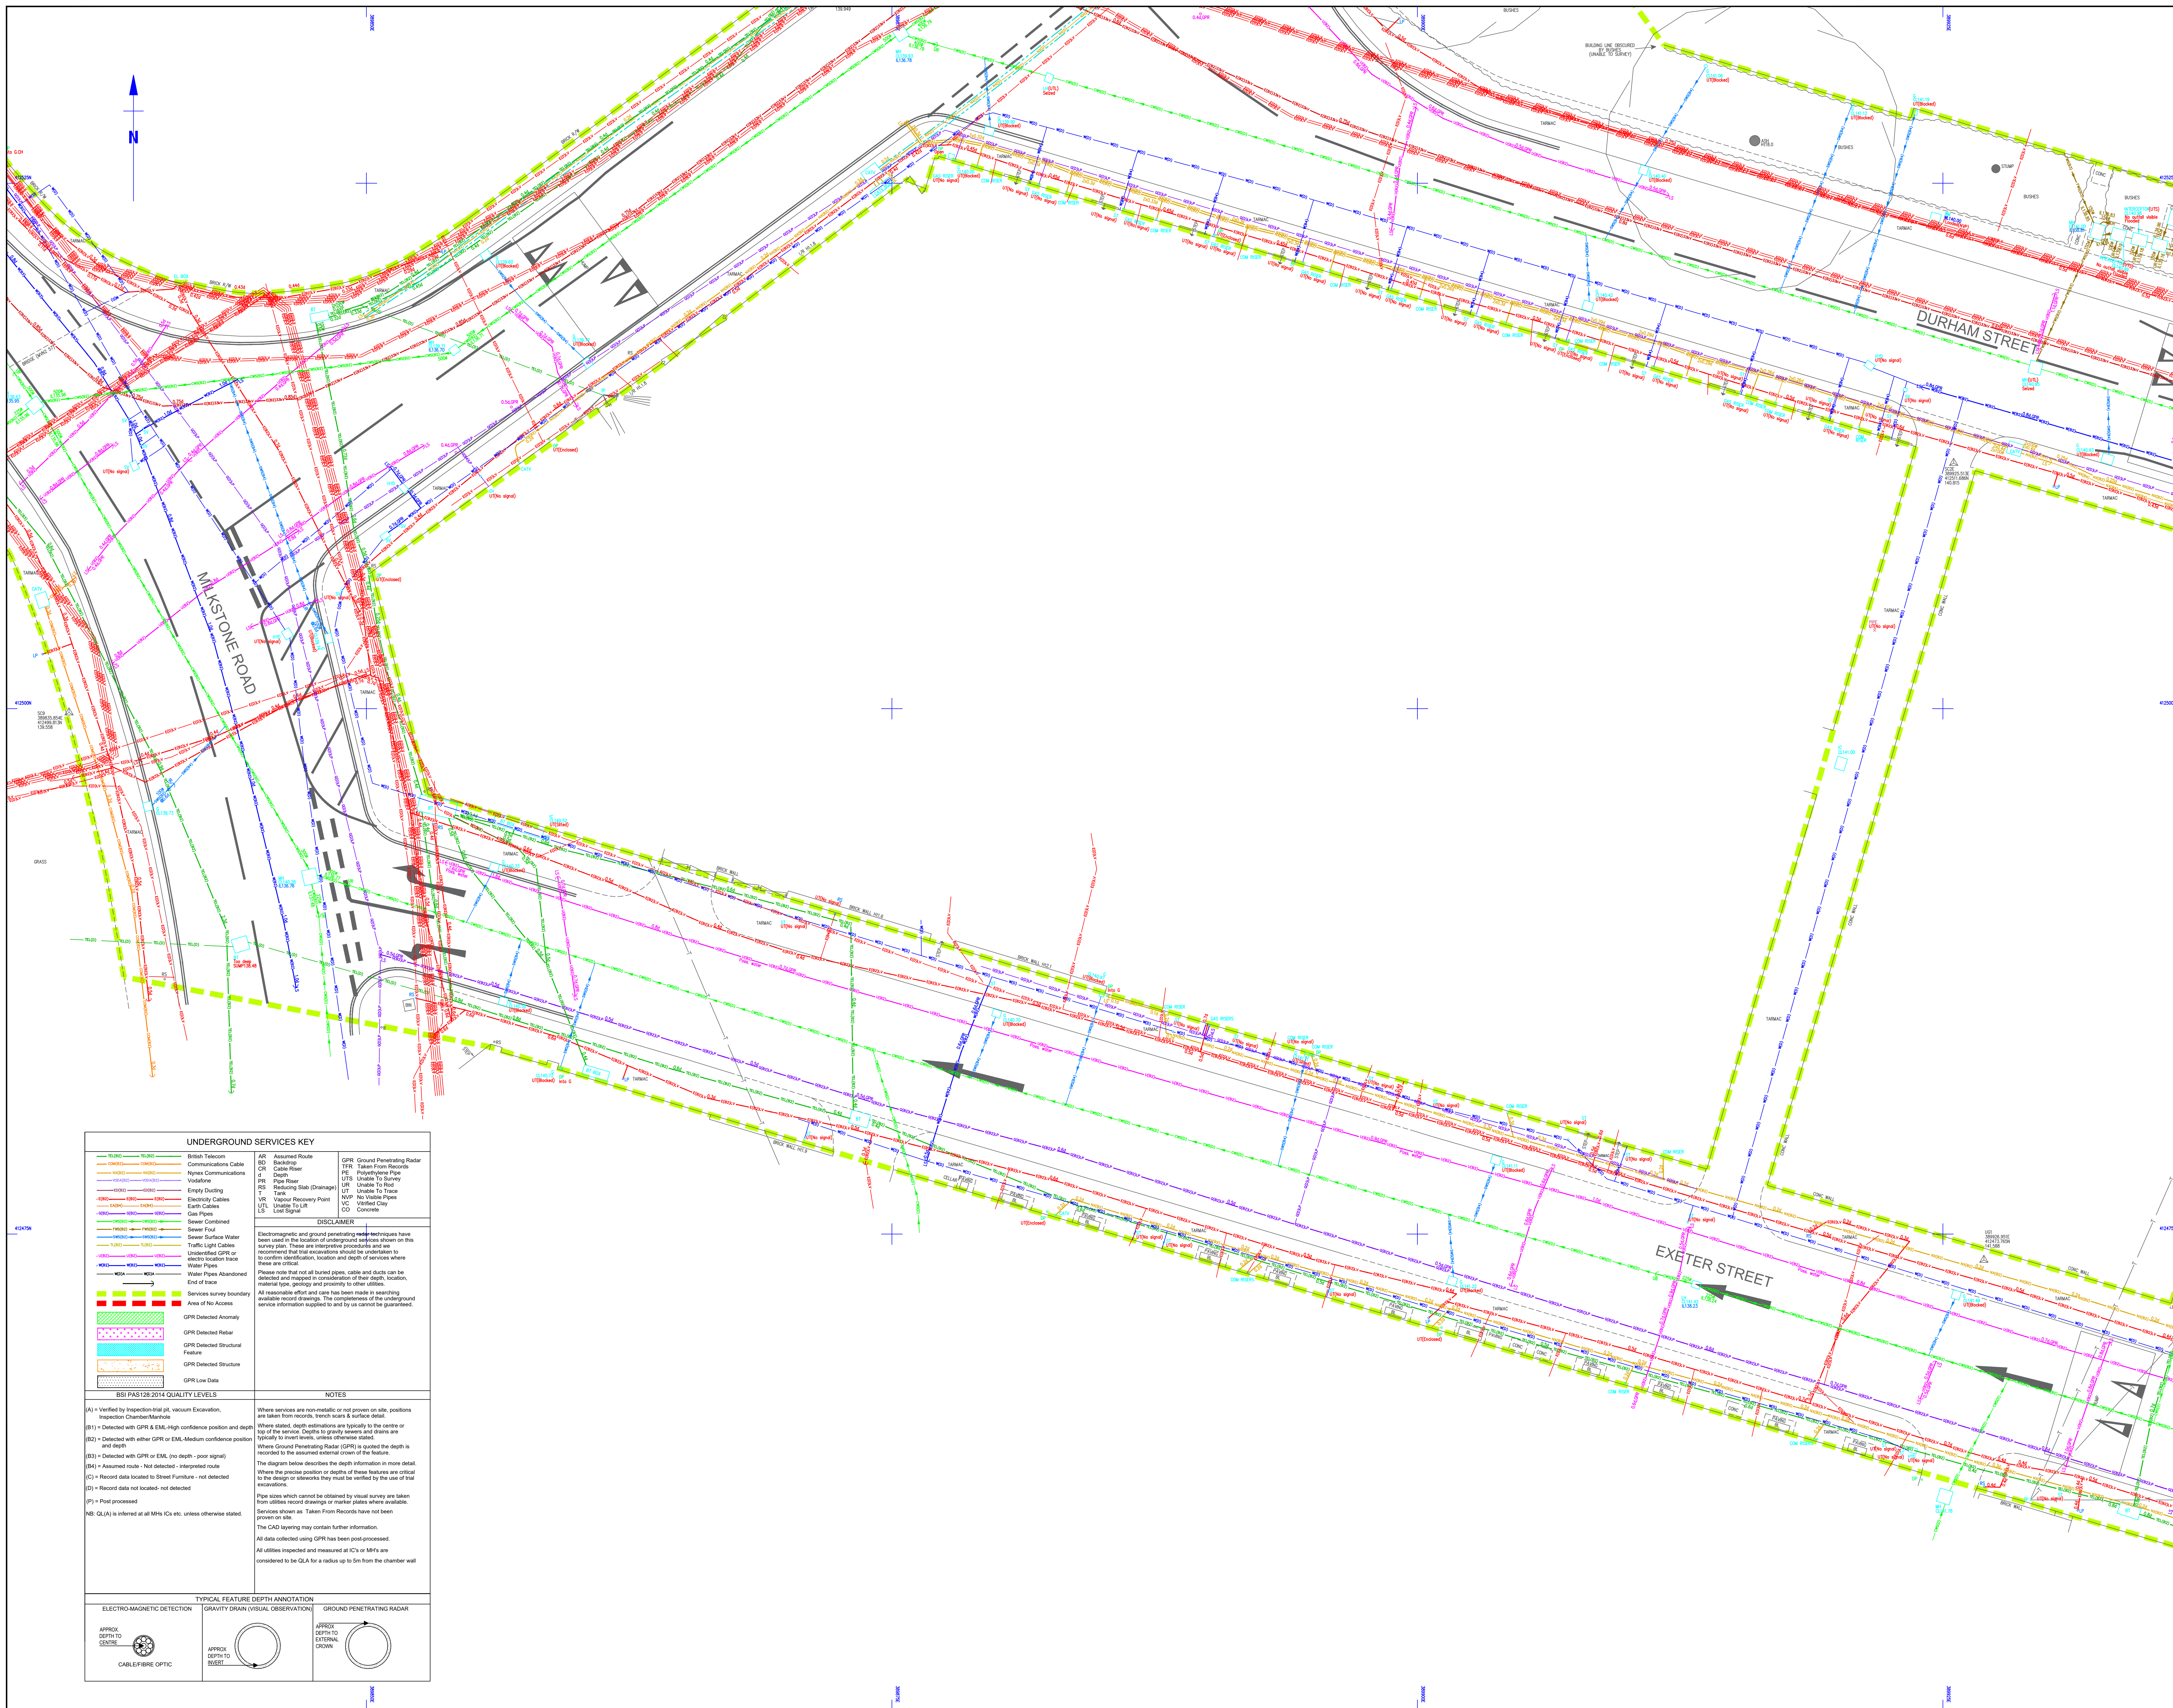


[illegible][illegible]

Sheet Index

Rev.	Date	Description

MALCOLM HUGHES
CHARTERED LAND SURVEYORS

65 Cross Street, Salford, Manchester
M3 7PL Tel: 0161 985 1055
www.malcolmhughes.co.uk
survey@mh.co.uk

Accreditations

Client:

WSP UK LTD.
8 FIRST STREET
MANCHESTER M15 4RP

Project:

ROCHDALE STATION SQUARE
OL11 1DS


Drawing Title:

UNDERGROUND SERVICES
SURVEY
SHEET 17/19

Drawing By: PS	04/08/21	Survey Date: APRIL 2021
Checked by: ED	04/08/21	Scale: A0@ 1:100

Drawing No: 56653/UG17

Revision

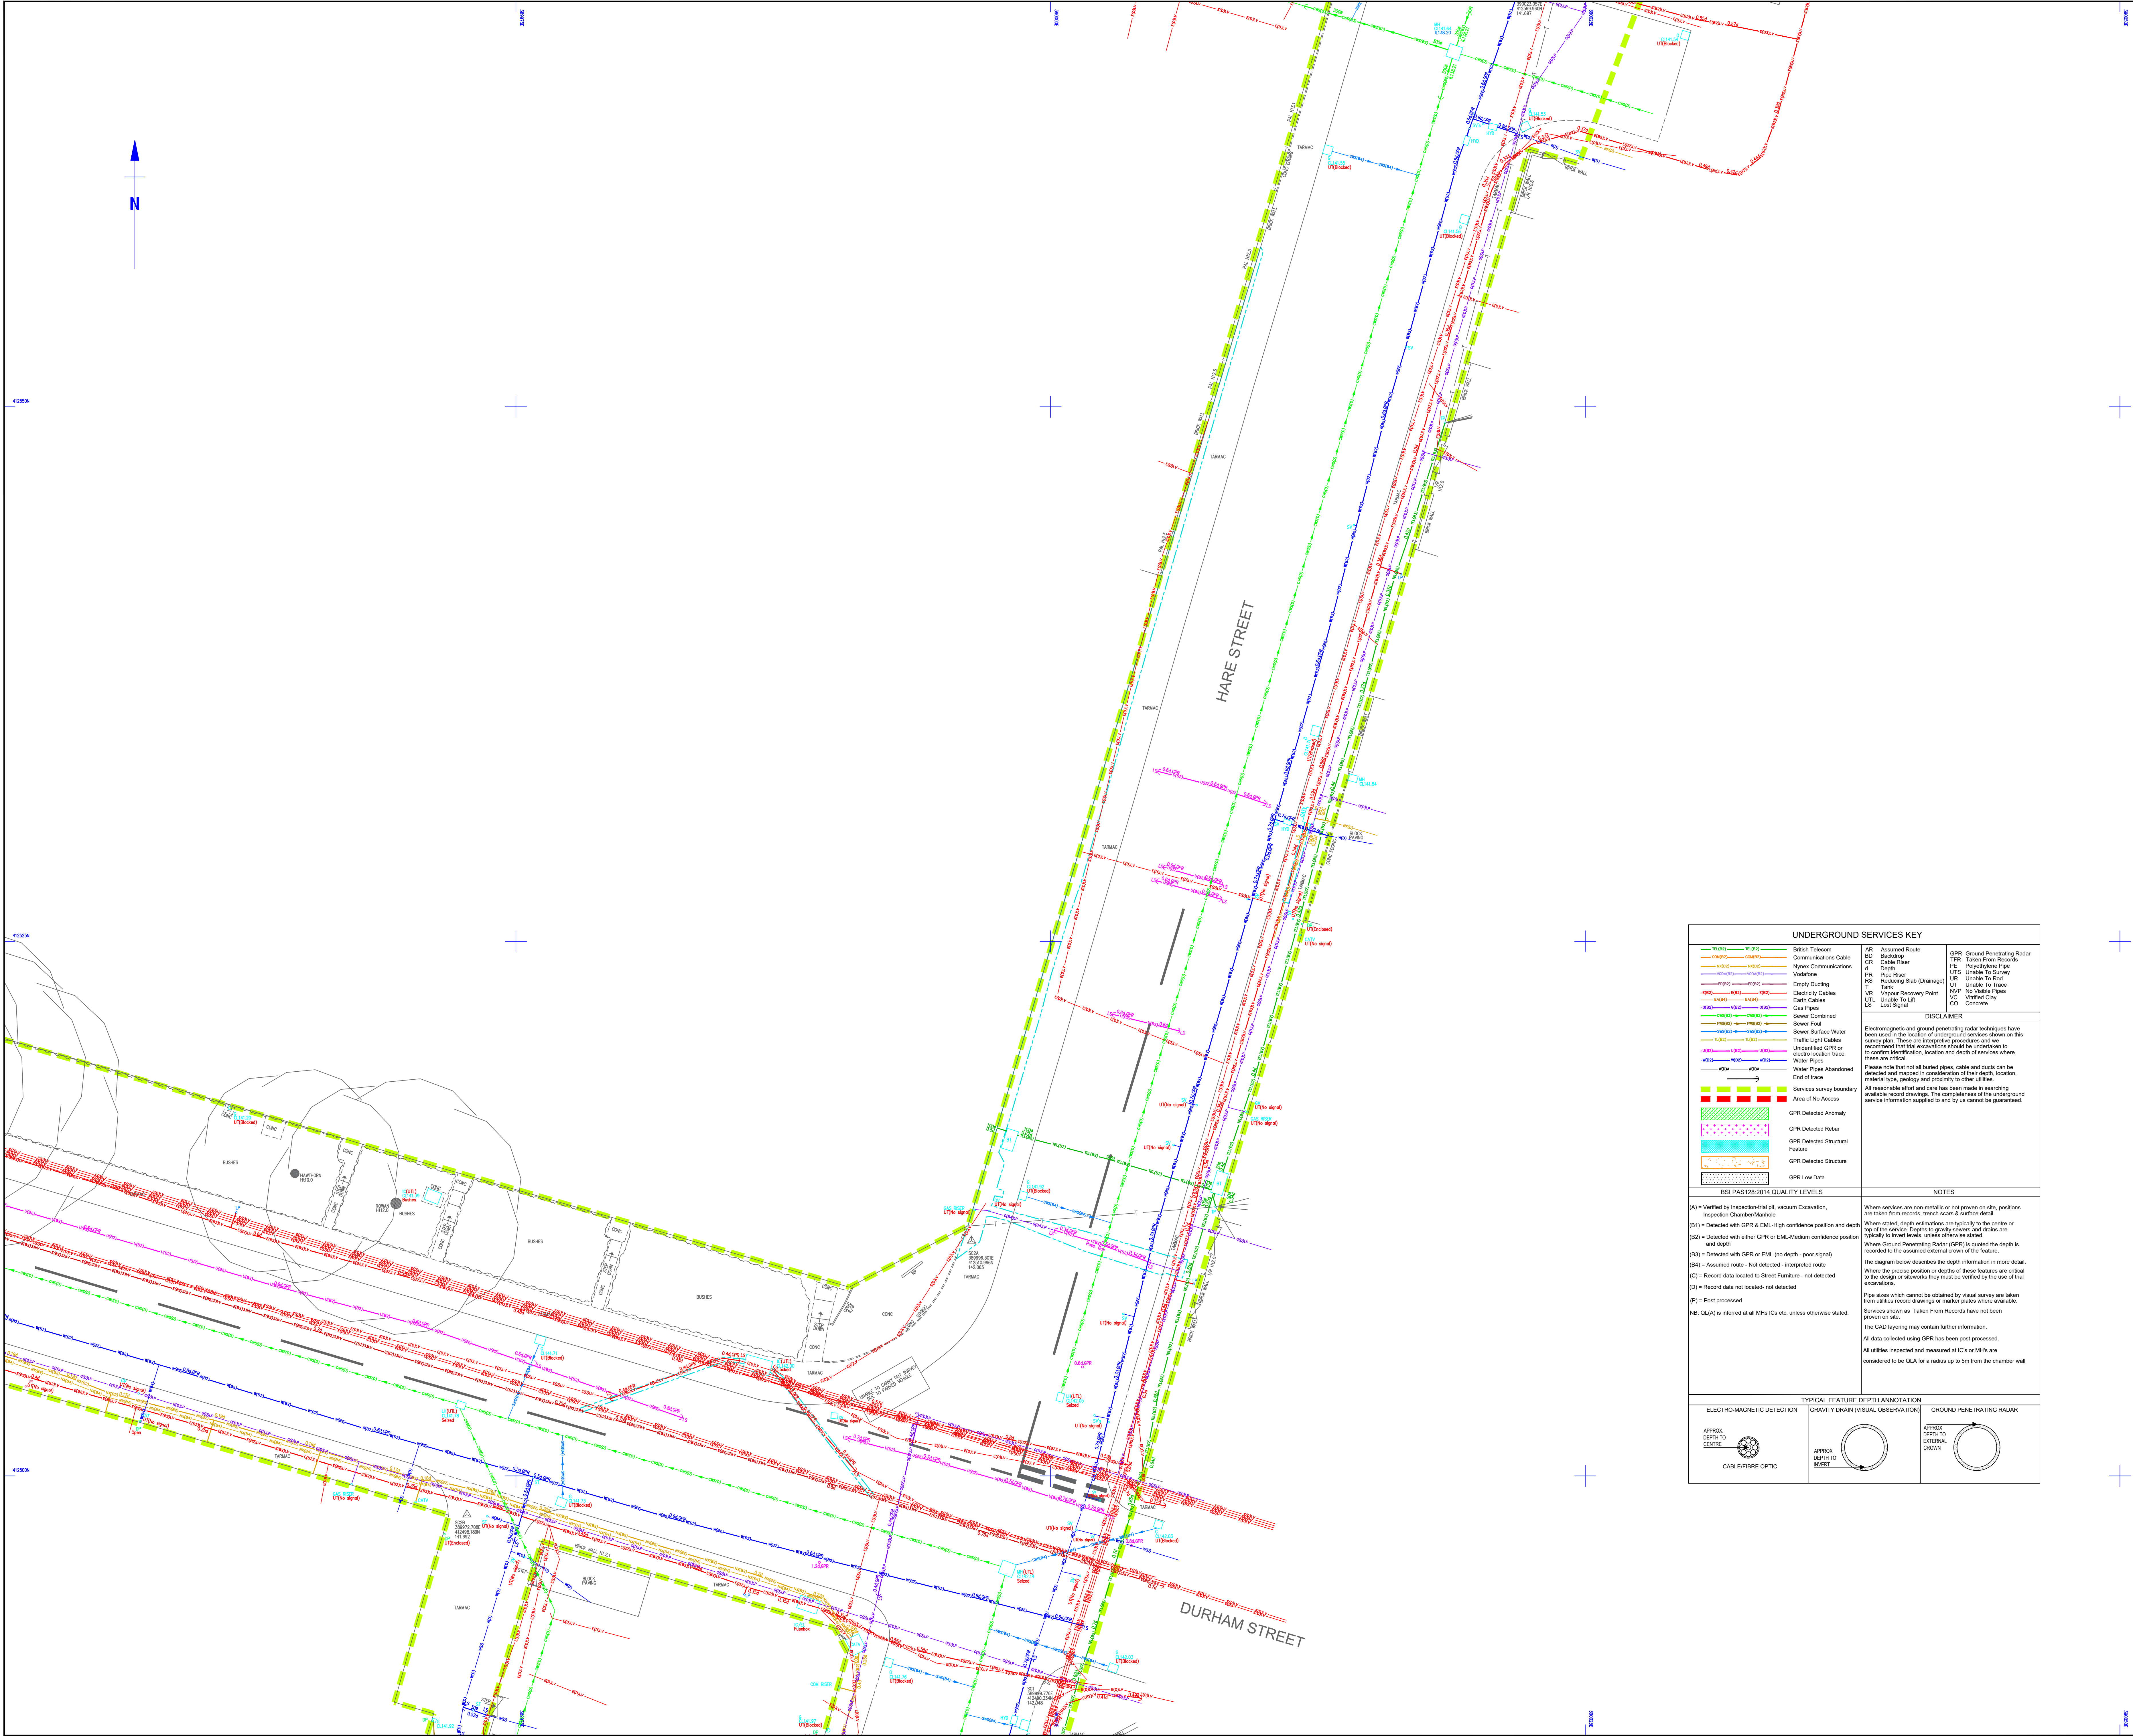

Survey Notes

Grid:
Levels:
OS datum from GNSS positioning, converted
using the National Geoid model OSGM15

Notes

Topographical Survey Legend

BUILDINGS AND WALLS

GENERAL INFORMATION

VOICE SYMBOLS AND DESCRIPTIONS

OVERHEAD FEATURES

ROADS

RELIEF AND VEGETATION

STREET FURNITURE

LEVEL AND HEIGHT INFORMATION

INSPECTION CHAMBERS AND PIPES

SURVEY INFORMATION SIGNS

GEOTECHNICAL INFORMATION

UNDERGROUND SERVICES KEY

BSI PAS128:2014 QUALITY LEVELS

NOTES

TYPICAL FEATURE DEPTH ANNOTATION

Sheet Index

Rev

Date

Description

MALCOLM HUGHES

CHARTERED LAND SURVEYORS

65 Cross Street, Salford, Manchester
M6 9JL, Tel: 0161 855 0355
www.malcolmhughes.co.uk
survey@mh.co.uk

Accreditations

RICS

THE SURVEY ASSOCIATION

ICES

Client

WSP UK LTD.
8 FIRST STREET
MANCHESTER M15 4RP

Project

ROCHDALE STATION SQUARE
OL11 1DS

Drawing Title

UNDERGROUND SERVICES
SURVEY
SHEET 18/19

Drawn By

PS

04/08/21

Survey Date

APRIL 2021

Checked by

ED

04/08/21

Scale

A0@1:100

Drawing No

56653/UG18

Revision

