



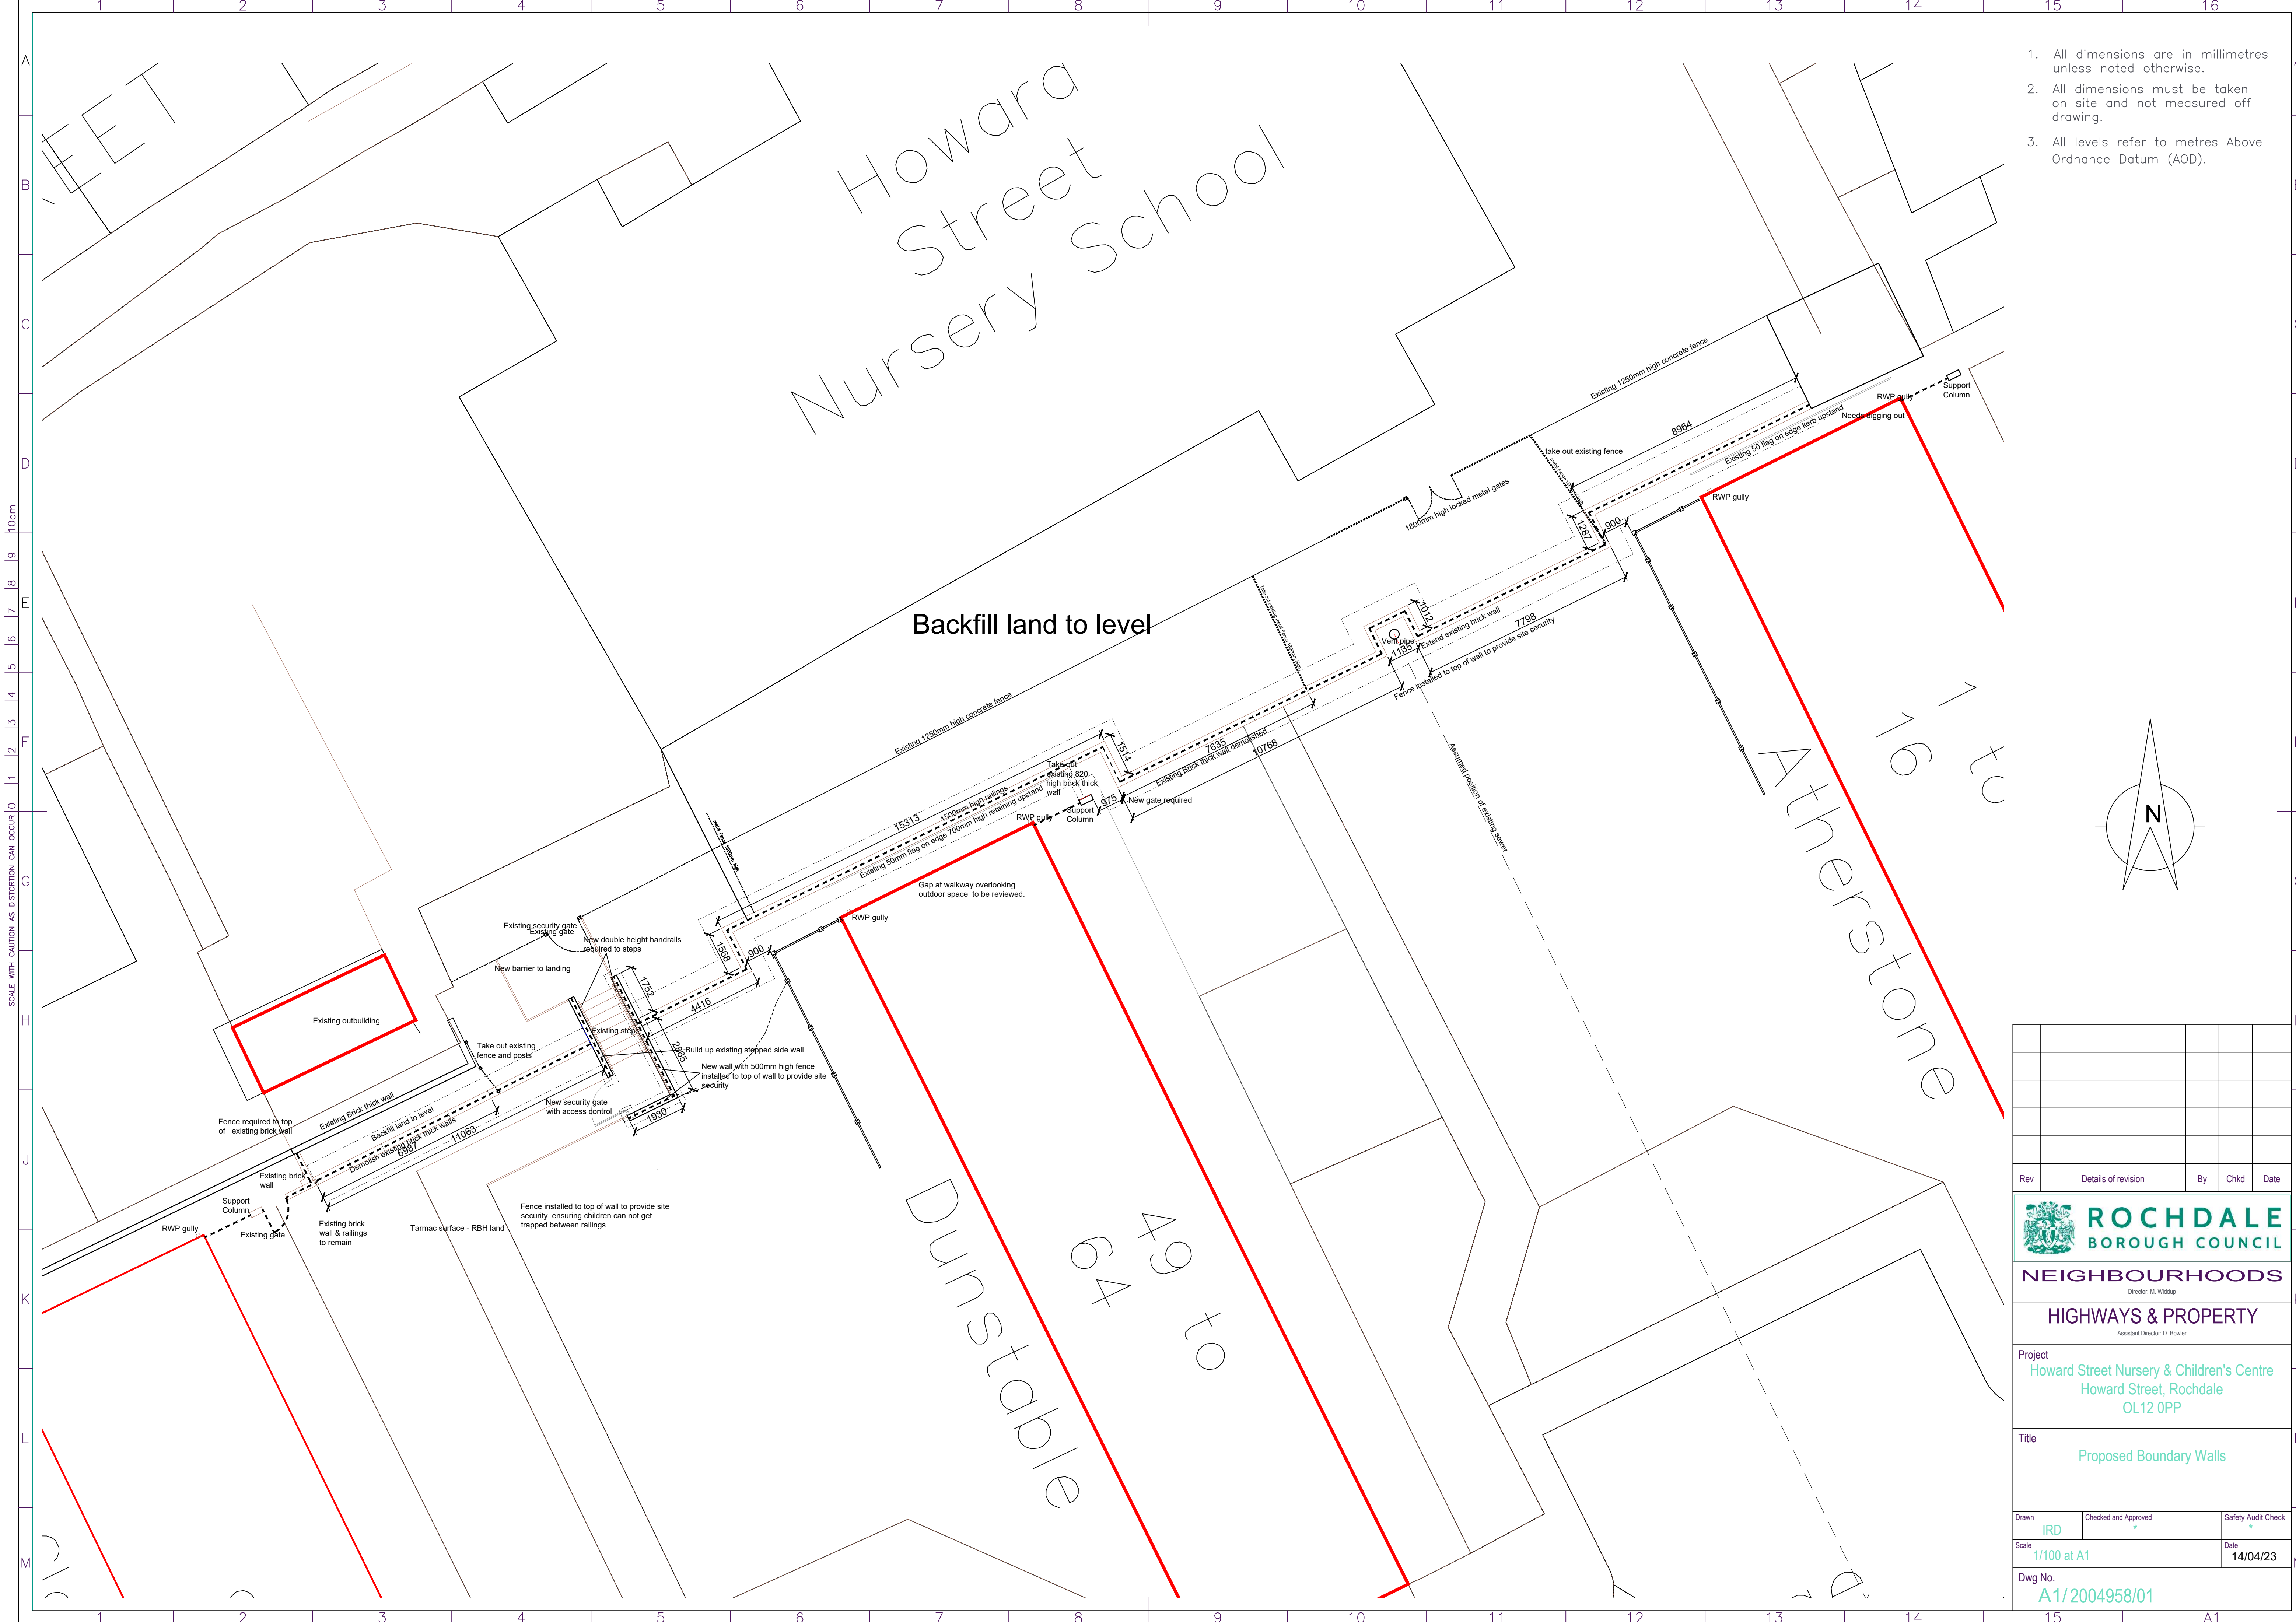

- 1. All dimensions are in millimetres unless noted otherwise.
- 2. All dimensions must be taken on site and not measured off drawing.
- 3. All levels refer to metres Above Ordnance Datum (AOD).

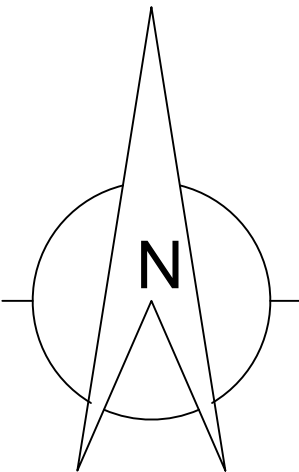

Rev	Details of revision	By	Chkd	Date
-----	---------------------	----	------	------



NEIGHBOURHOODS

Director: M. Widdup

HIGHWAYS & PROPERTY

Assistant Director: D. Bowler

Project
Howard Street Nursery & Children's Centre
Howard Street, Rochdale
OL12 0PP

Title
Proposed Boundary Walls

Drawn
IRD

Checked and Approved
Safety Audit Check

Scale
1/100 at A1

Dwg No.
A1/2004958/01

Date
14/04/23