




Bentley Street

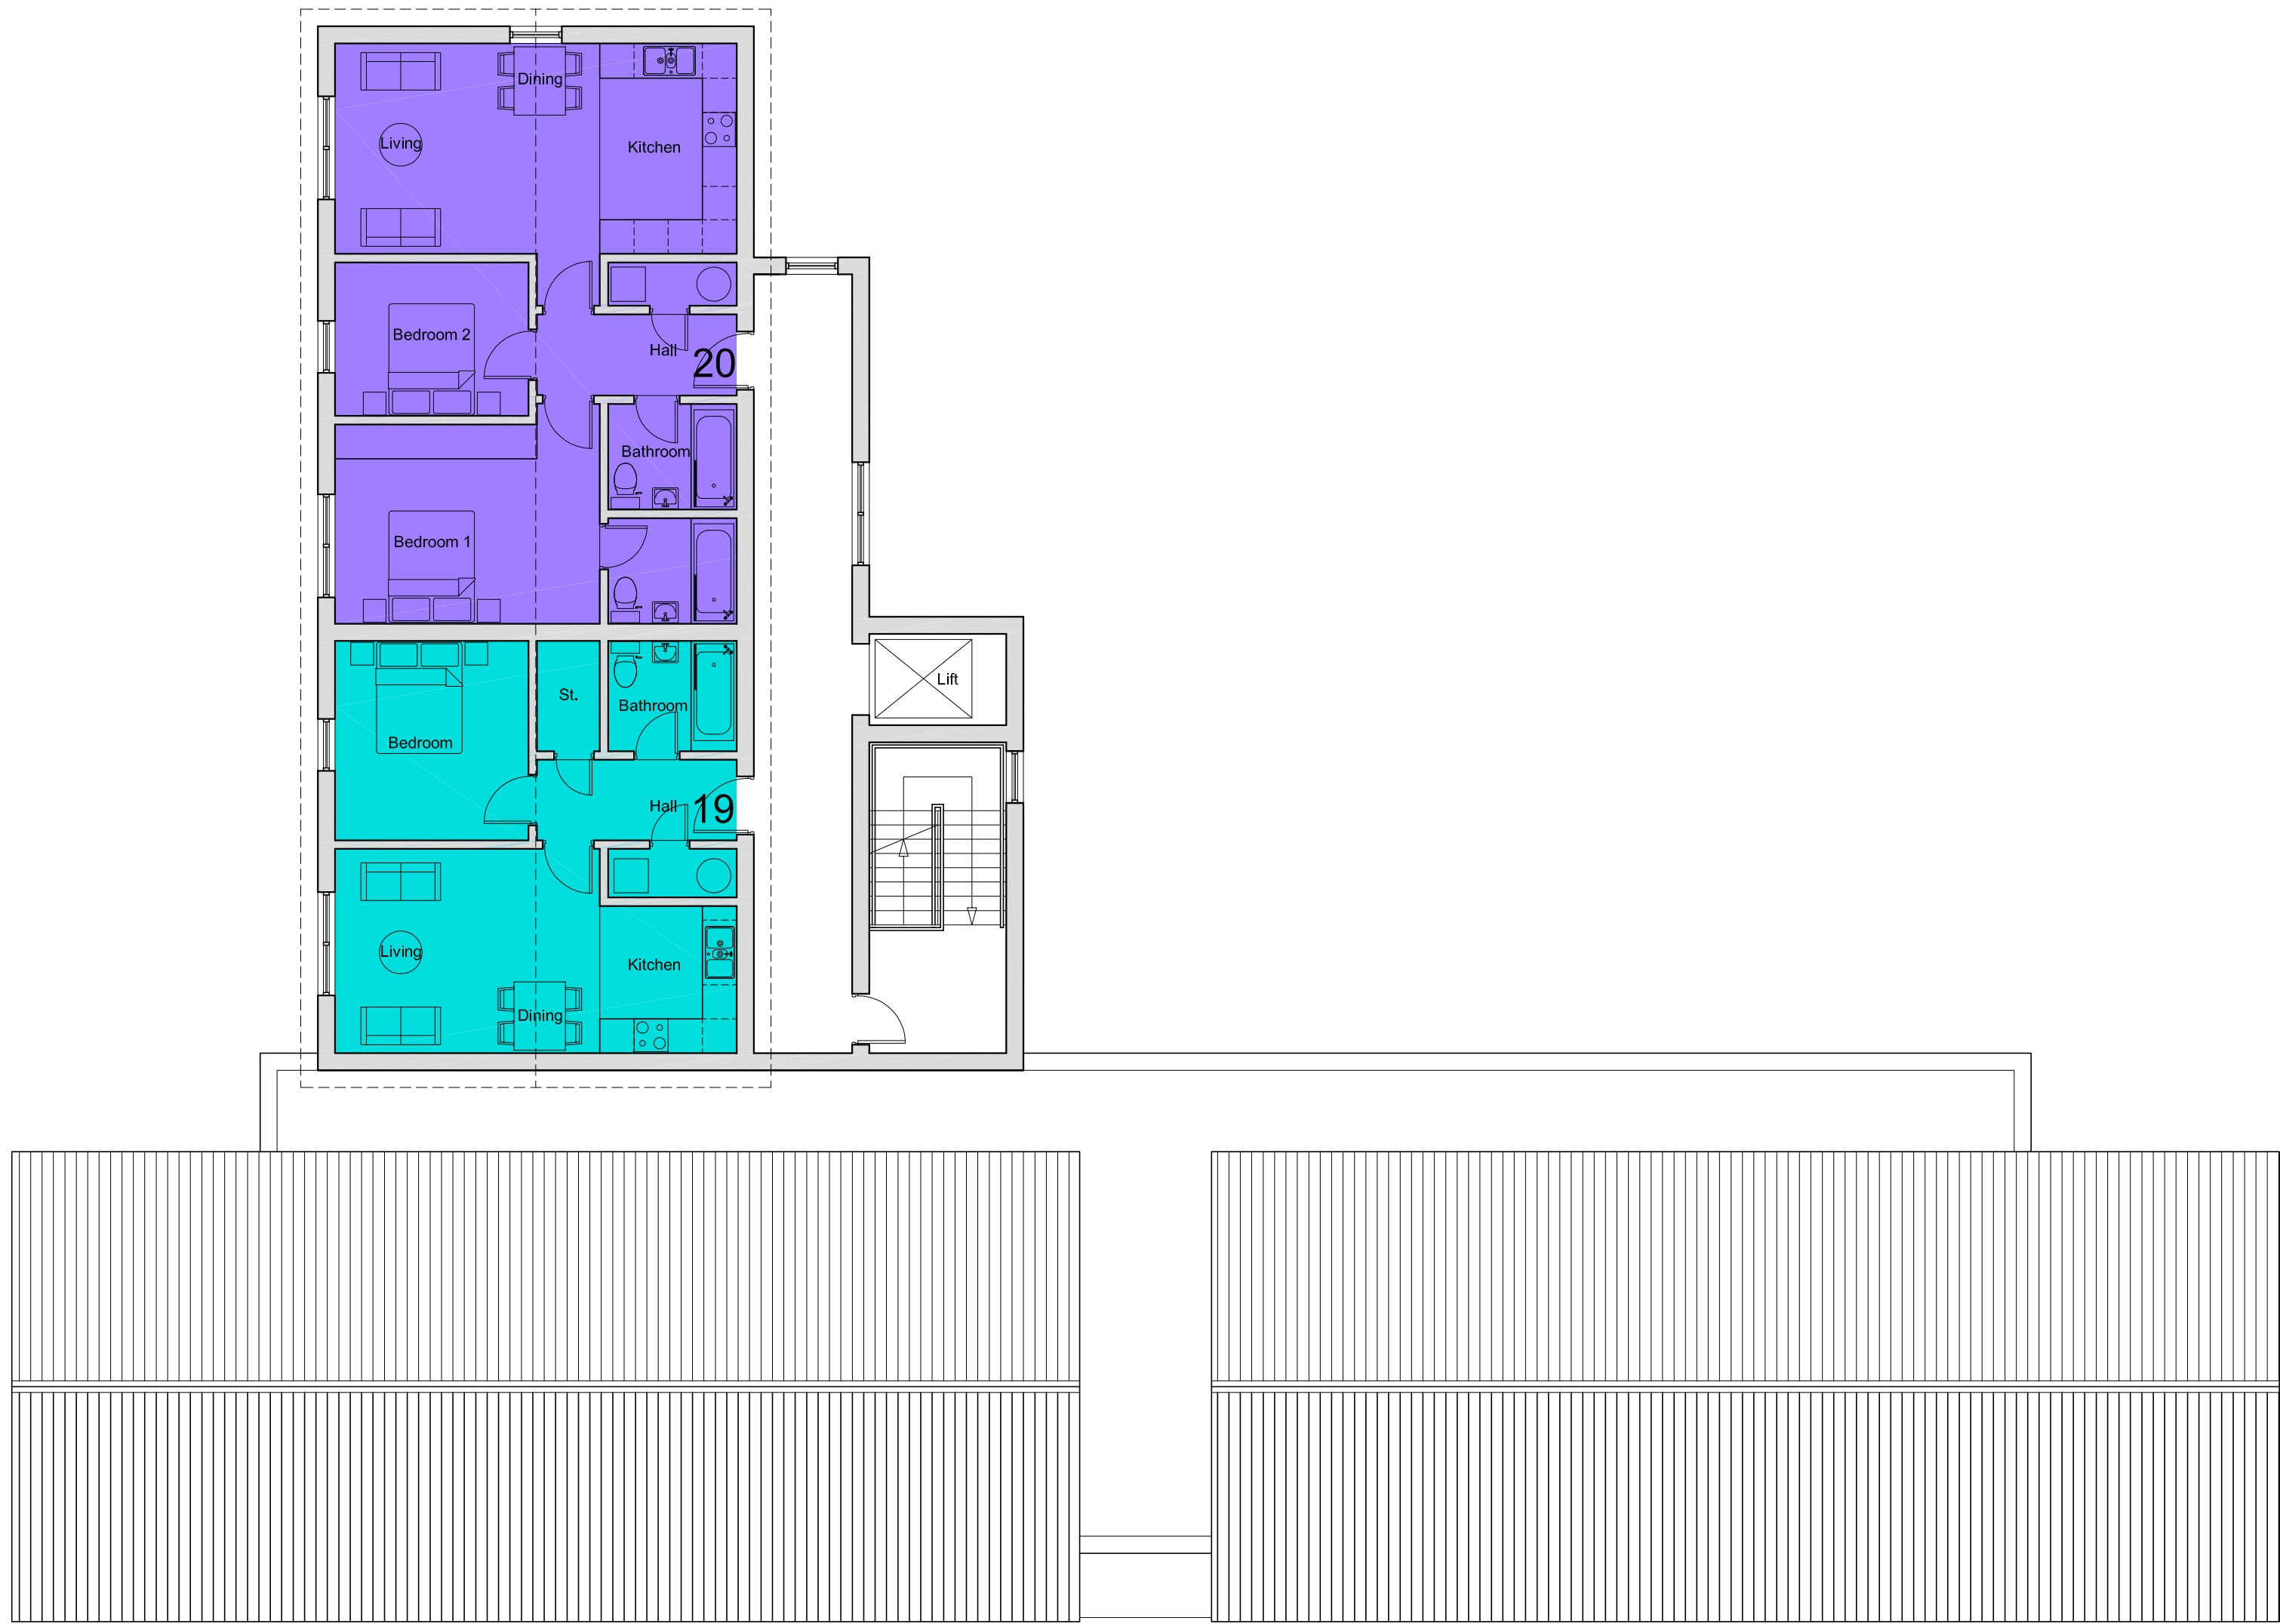

Block B - 2/F Plan 1:100

