



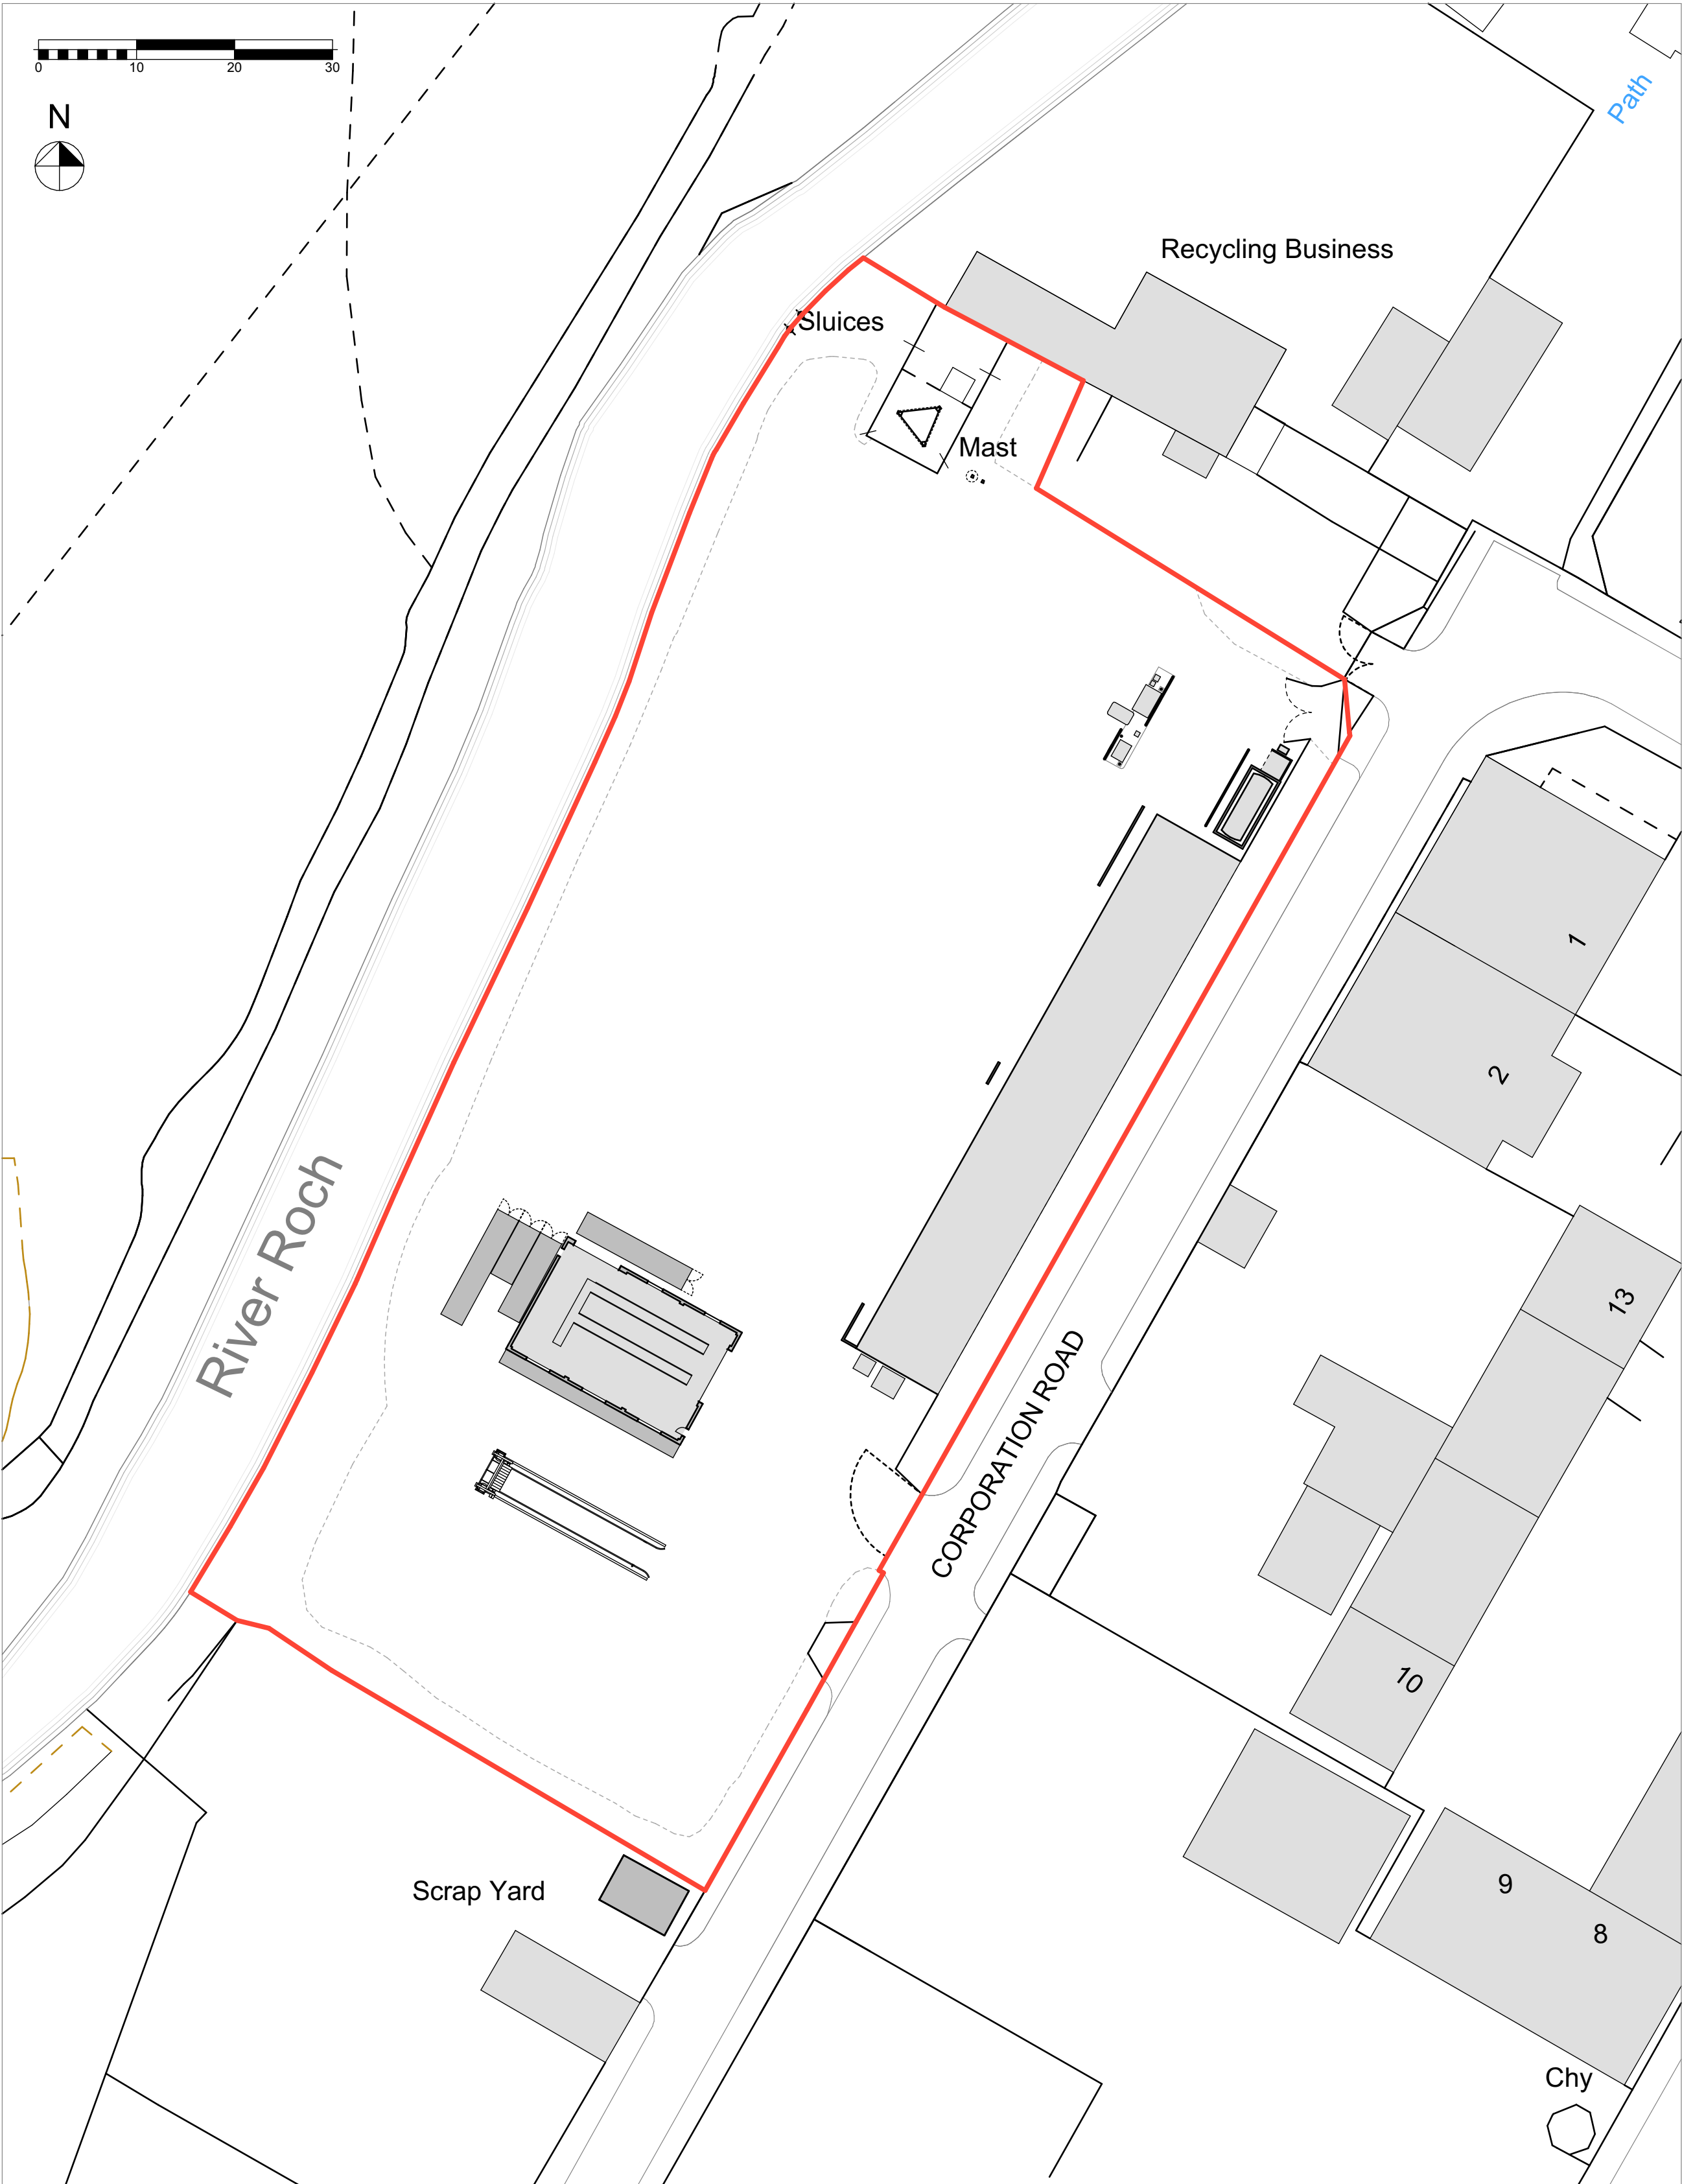

Block Plan - As Existing
Scale 1:500

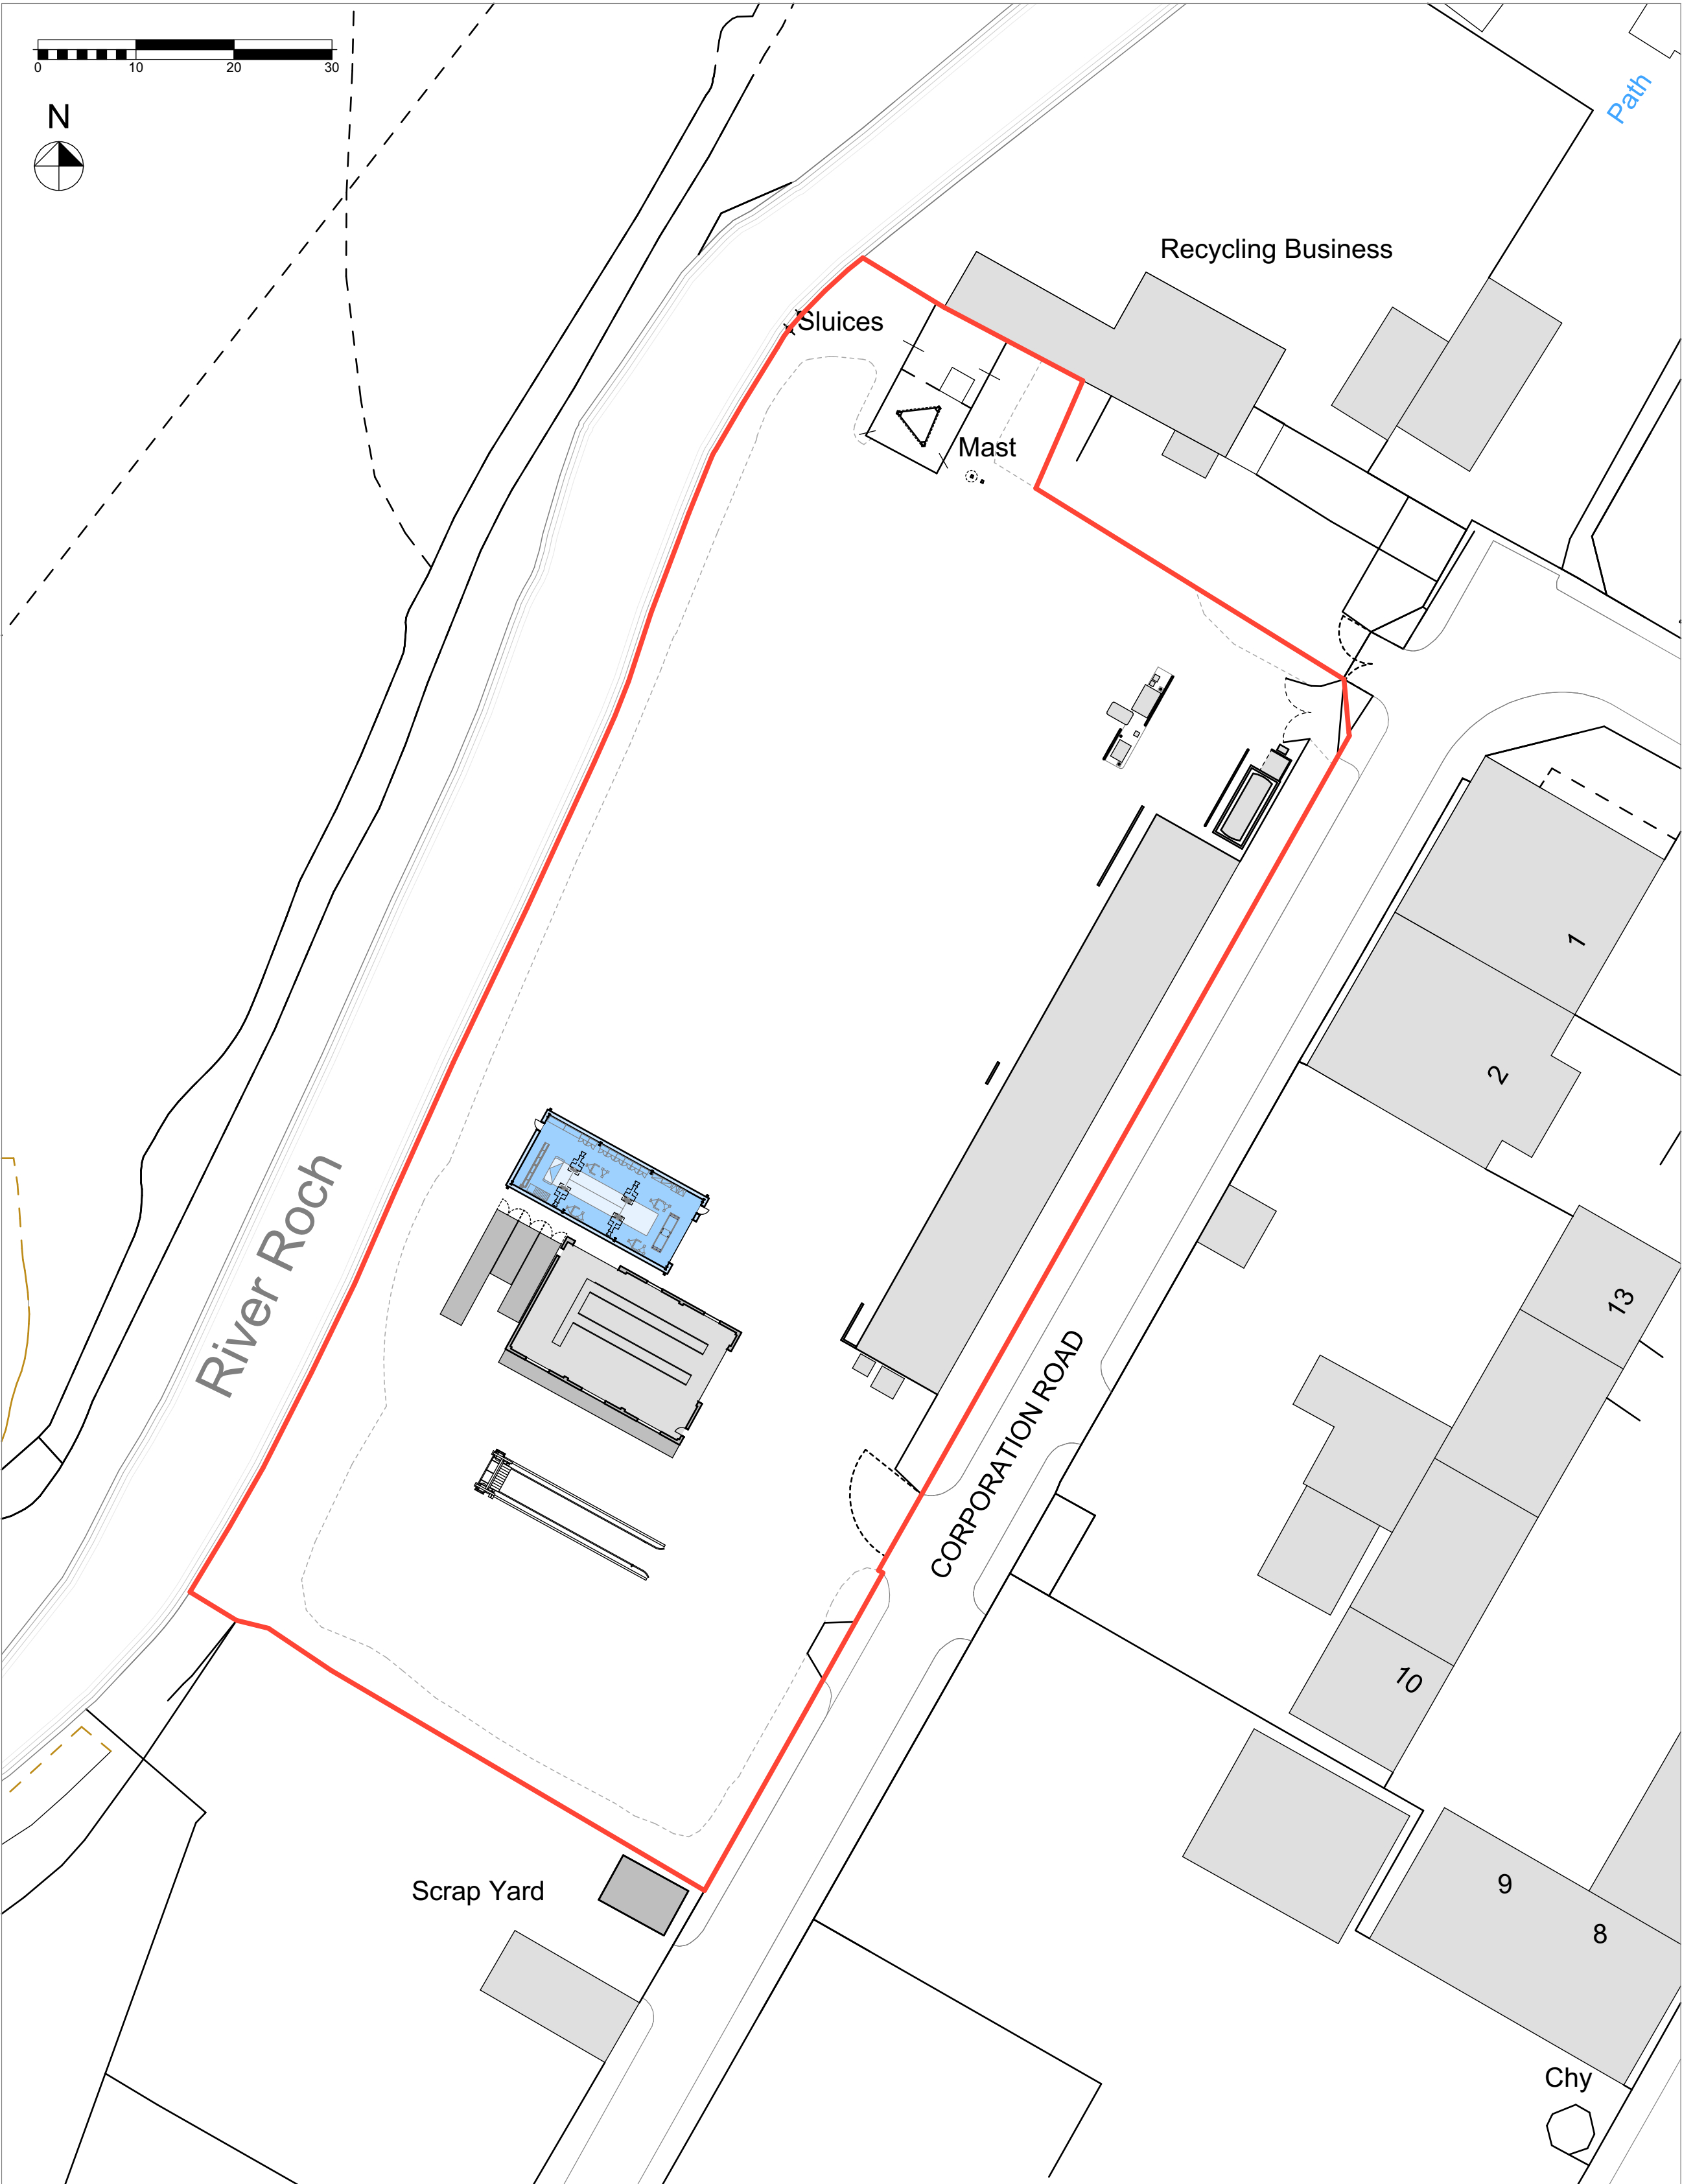

Block Plan - As Proposed
Scale 1:500

Rev A	Red line boundary amended.	31.10.23
Revision	Description	Date

Client

First Bus

Project Title
Rochdale Depot Additional Workshop
Existing Rosso Depot,
4 Corporation Road,
Rochdale, OL11 4EU

Drawing Title

Block Plans

JANUS
Architecture

Gateway Studio, Unit 3A, Link 606 Business Park,
Staithegate Lane, Bradford, BD6 1YA
+44 (0) 1274 424 884 www.janusarchitecture.co.uk

Drawing Status	Scales	Size	Date
PLANNING	1:500	A1	OCT '23

Drawing Number	Revision
1258 - 026	A