
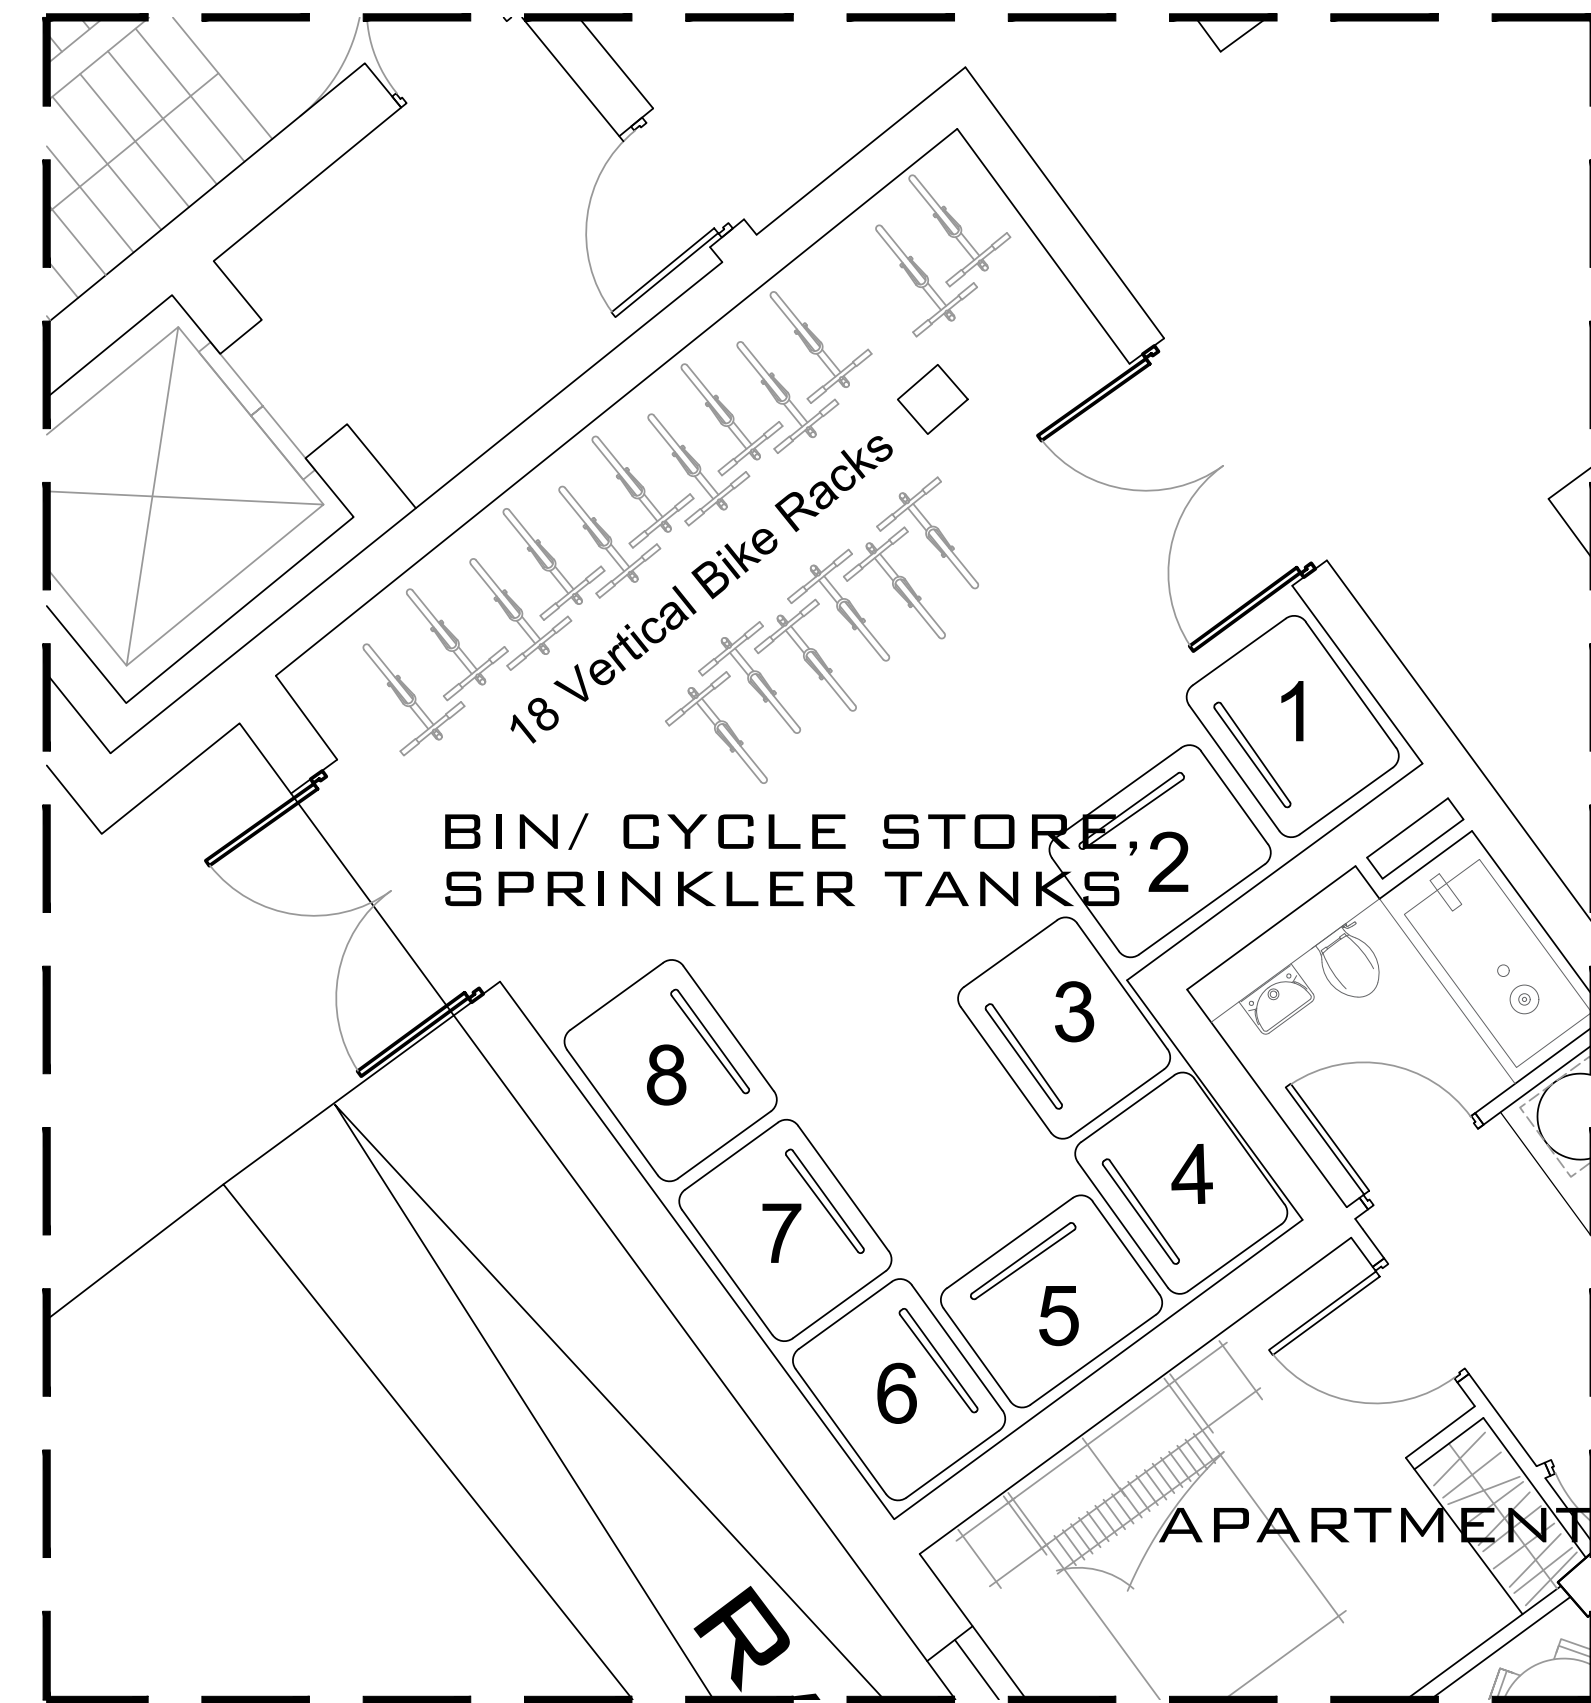


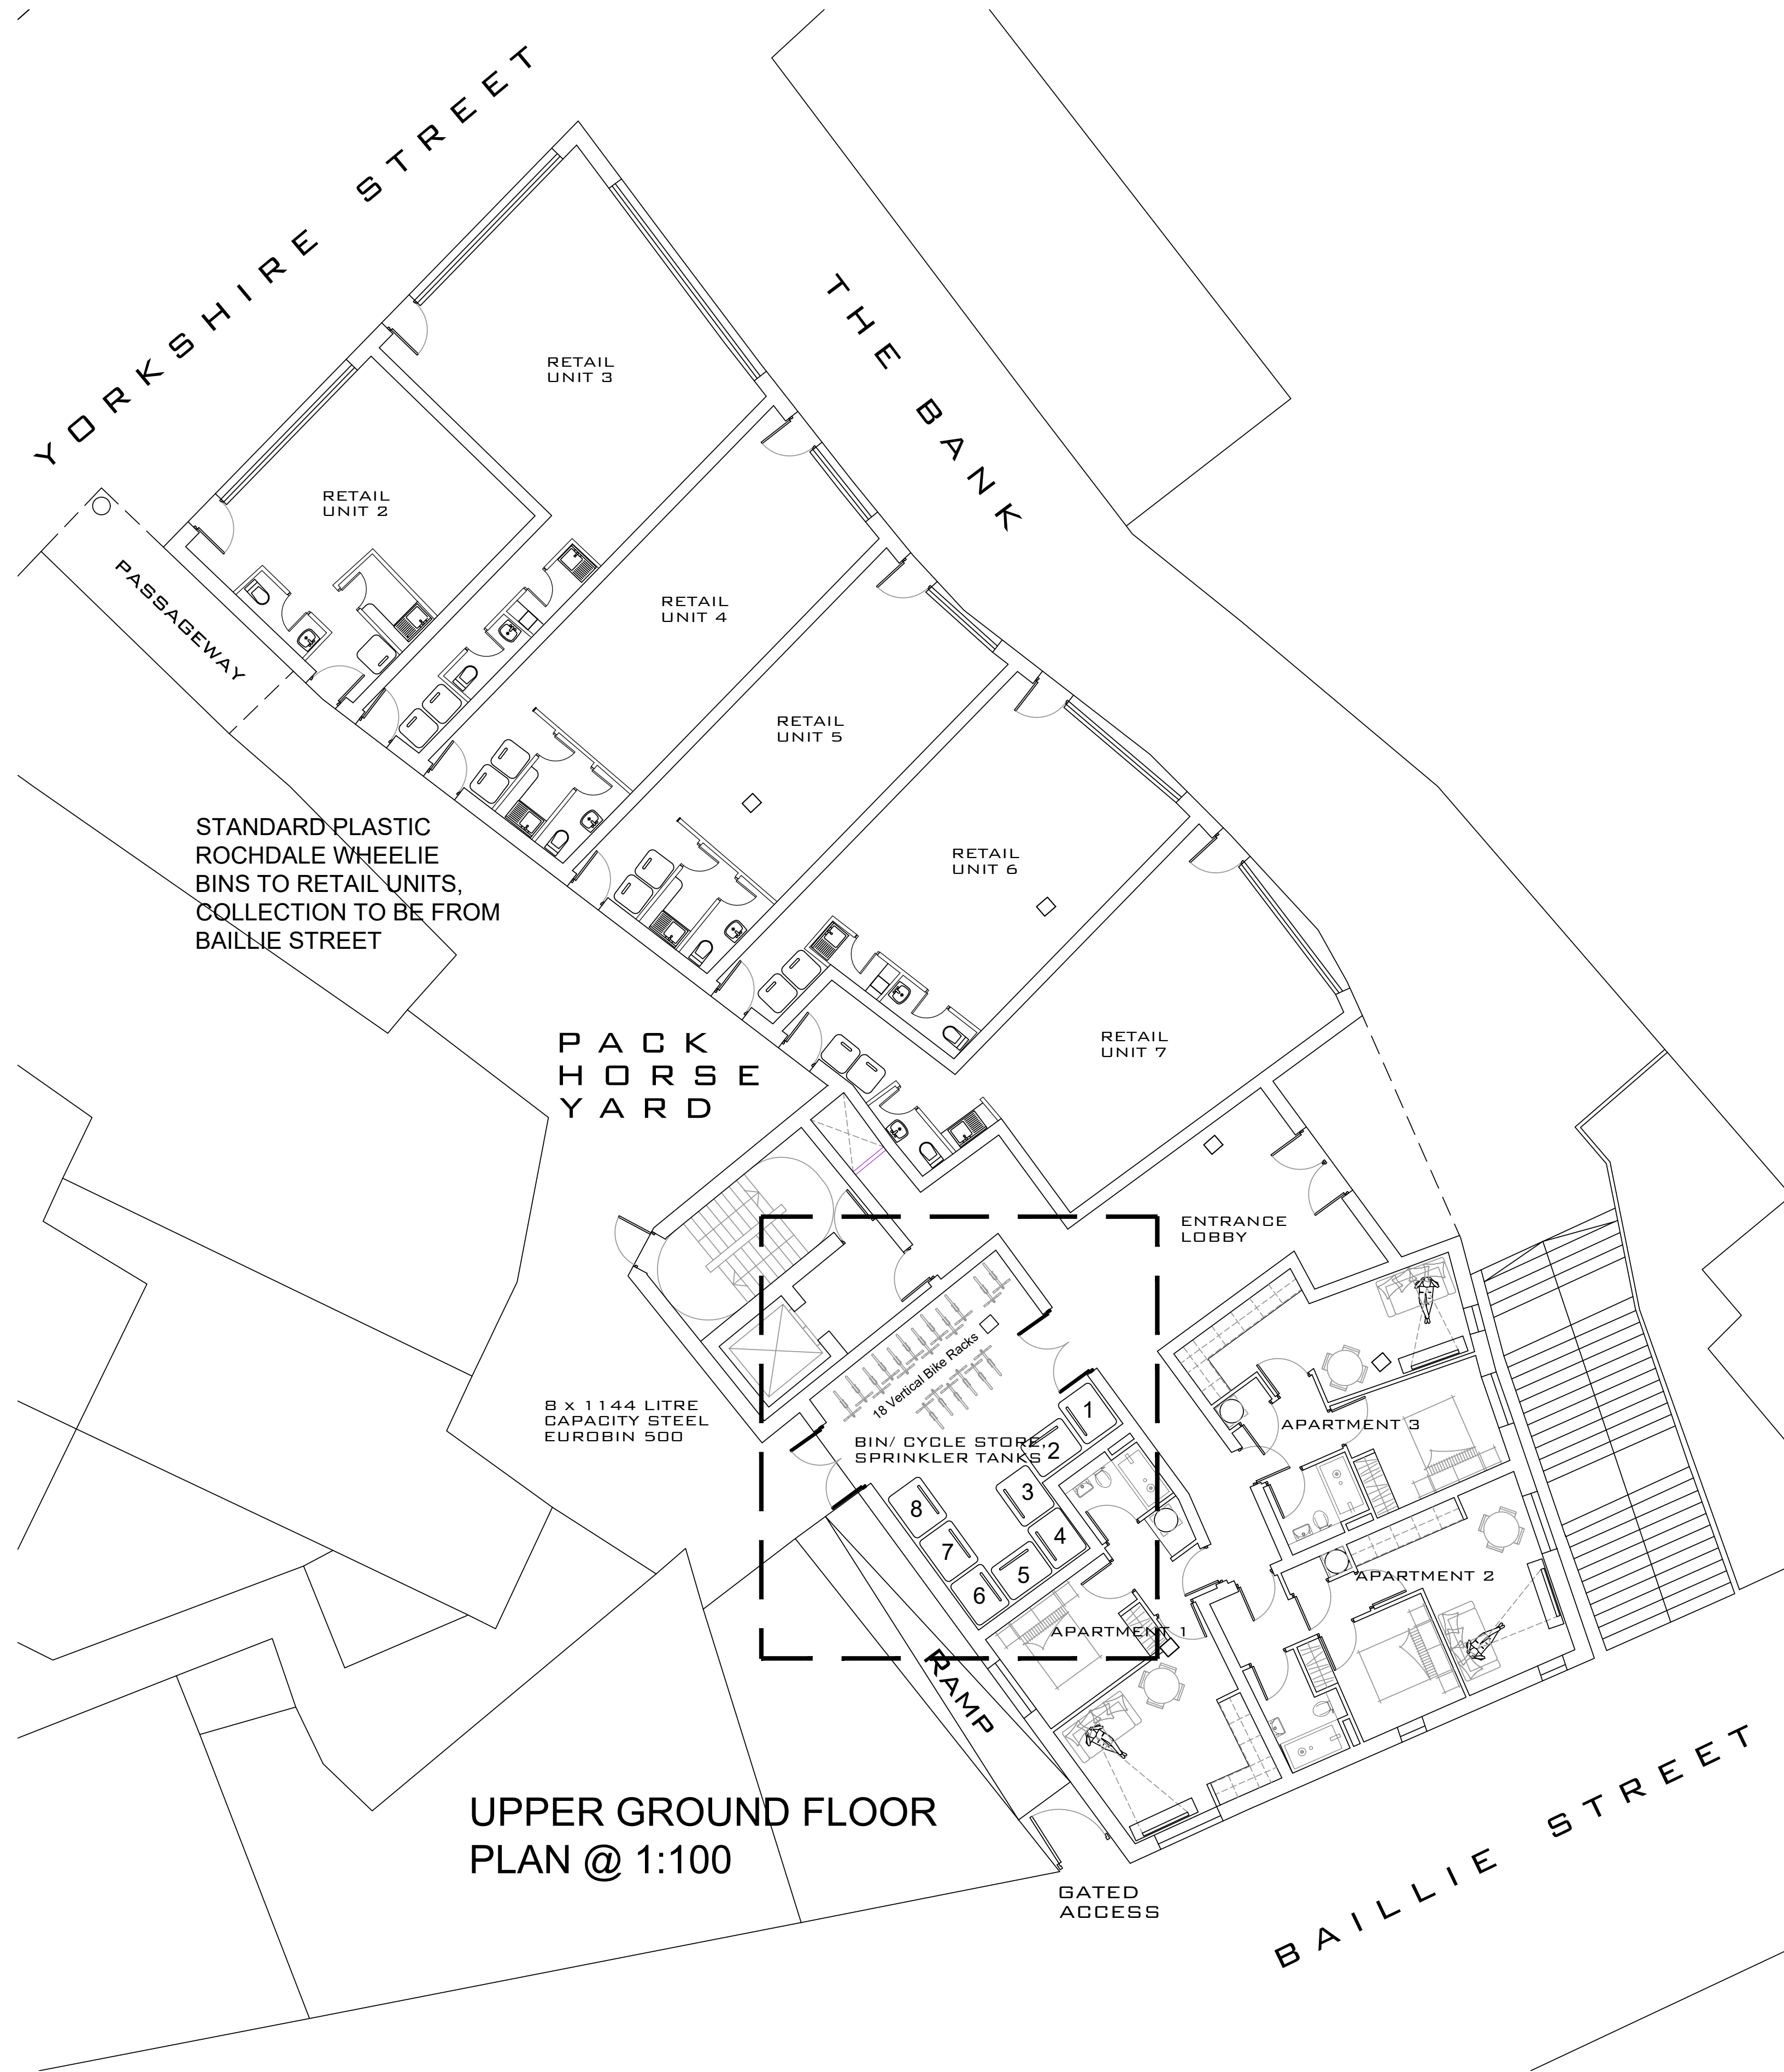

BIN STORE @ 1:50  
( BIN COLLECTION TO BE  
FROM YORKSHIRE STREET )

LOCAL PLANNING AUTHORITY RECOMMENDED  
REFUSE STORAGE PROVISION FOR LARGER  
RESIDENTIAL BUILDINGS=

90 Litres for Non-Recyclable Waste +  
45 Litres for Recyclable Waste  
Per 22 Residential Units= 1980 Litres for Non-recyclables  
and 990 Litres for Recyclables.

Copyright of this drawing is vested in BM Architectural and it must not be copied or reproduced without written consent. Figure dimensions only are to be taken from this drawing. DO NOT SCALE OFF THIS DRAWING ..... IF IN DOUBT ASK  
All contractors must visit the site and be responsible for taking and checking all dimensions relative to their work.  
BM Architectural are to be advised of any variation between drawings and any variations.  
Electronic data drawings issued as 'read only' and should not be interpreted for measurement.  
All dimensions and levels should be 'read only' from those values stated in text on the drawings  
KEY PLAN:

REV: DATE: DETAILS:

BM ARCHITECTURAL DESIGNS  
APARTMENT 8  
224 GREAT CLOWES STREET  
MANCHESTER M7 2ZS  
TEL: 07415 493002

PROJECT: PROPOSAL FOR 7 RETAIL UNITS AND  
22 APARTMENTS AT A SITE BOUNDED  
BY YORKSHIRE STREET AND BAILLIE  
STREET ROCHDALE

CLIENT: CASSEL AND FLETCHER PROPERTY  
MANAGEMENT LTD.

TITLE: REFUSE STRATEGY PLAN

SCALE: 1:200@A1 DATE: 10/ 2022 DRAWN: BM

STATUS: PLANNING

DRAWING NO: BM/1022/YORK/ SK1 REV: