


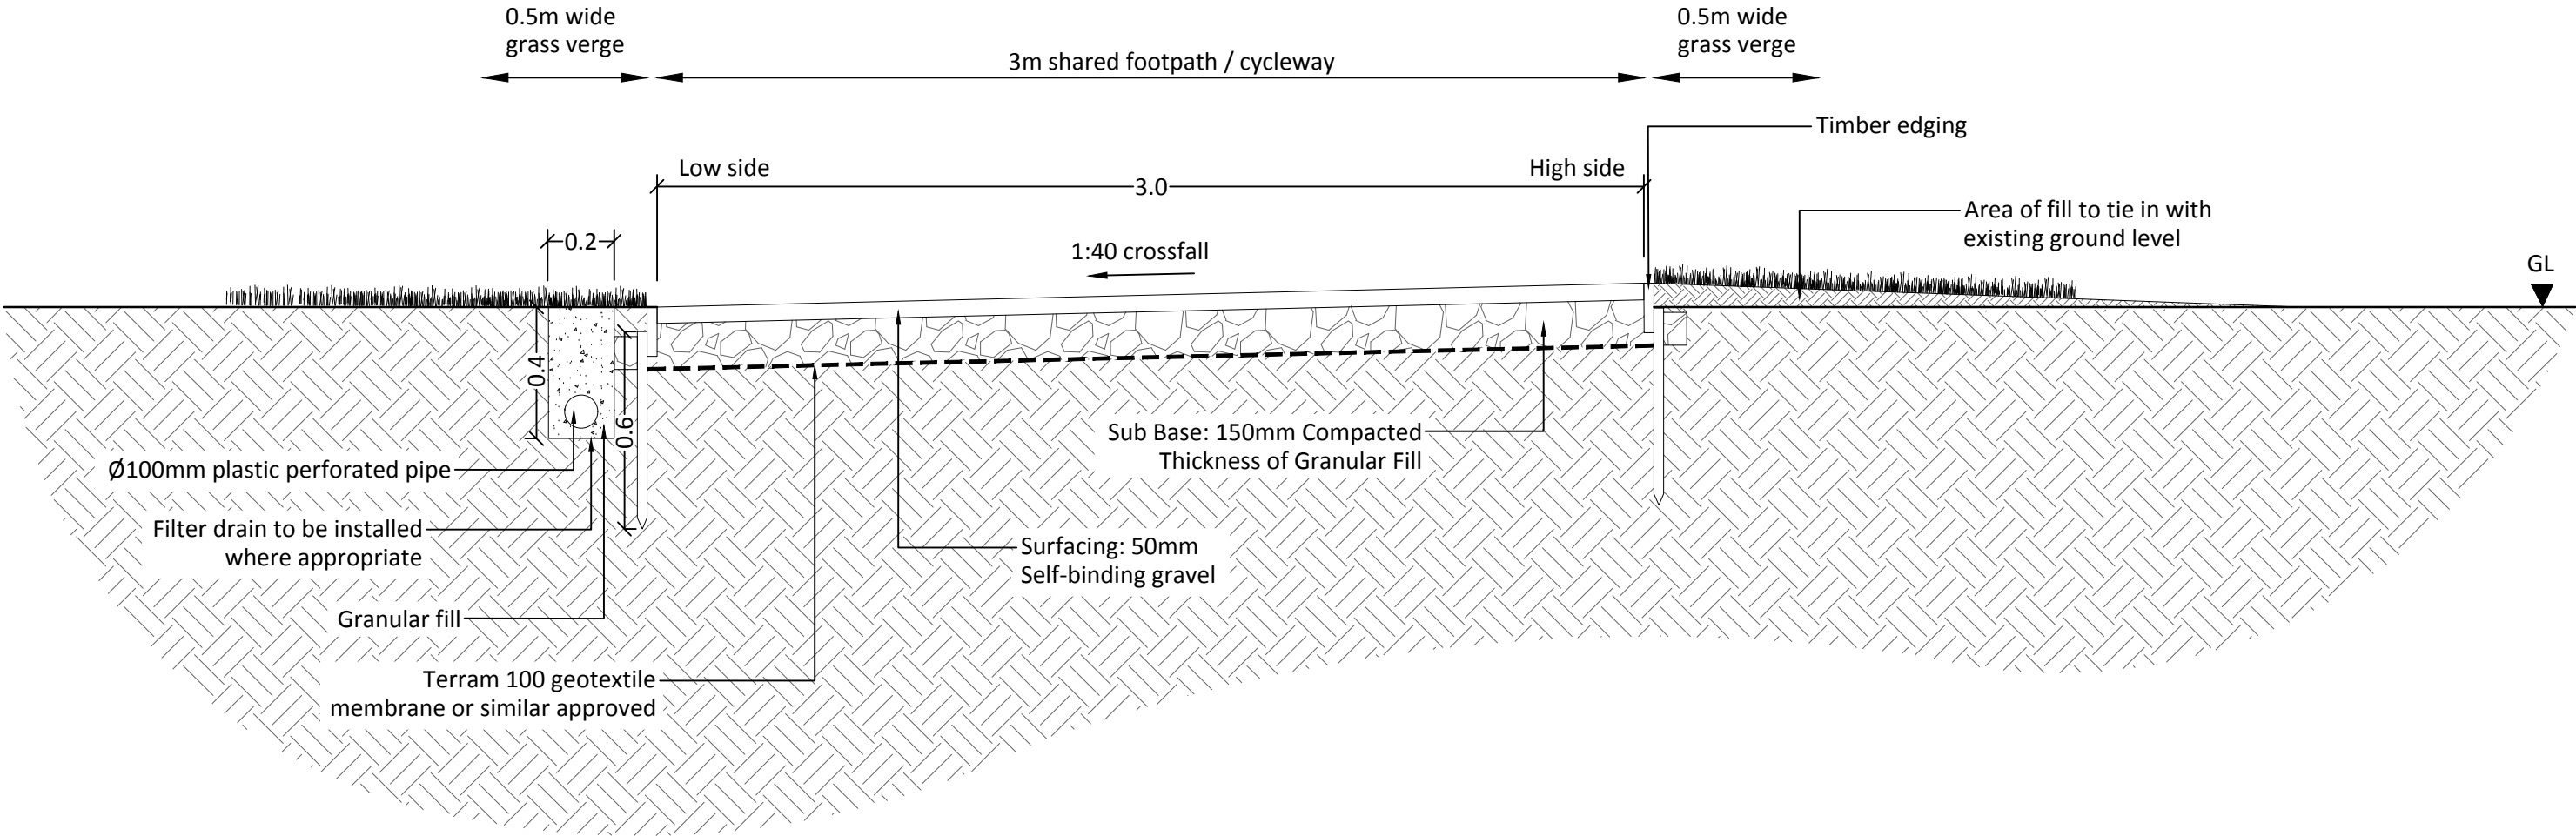

- NOTES
- Refer to RT drawings 961B 02-05 for shared surface locations.
 - Surfacing to be self binding gravel Breedon Wayfarer 'Breedon Golden Amber Gravel' or similar, as per the Redrow Landscape Manual.
 - This drawing is for planning purposes only. Construction profiles subject to ground testing.

REVISIONS
A 23_03_23 ZN
Amends to drawing title



Land at Stakehill

Shared Surface Detail
Self-binding Gravel Surface

Drwg No: 961B 06 A	Date: 20.03.2023
Drawn by: ZN	Checker: LC
Rev by: ZN	Rev checker: DL
QM Status:	Product Status: ISSUE
Scale: 1:20 @ A2	