


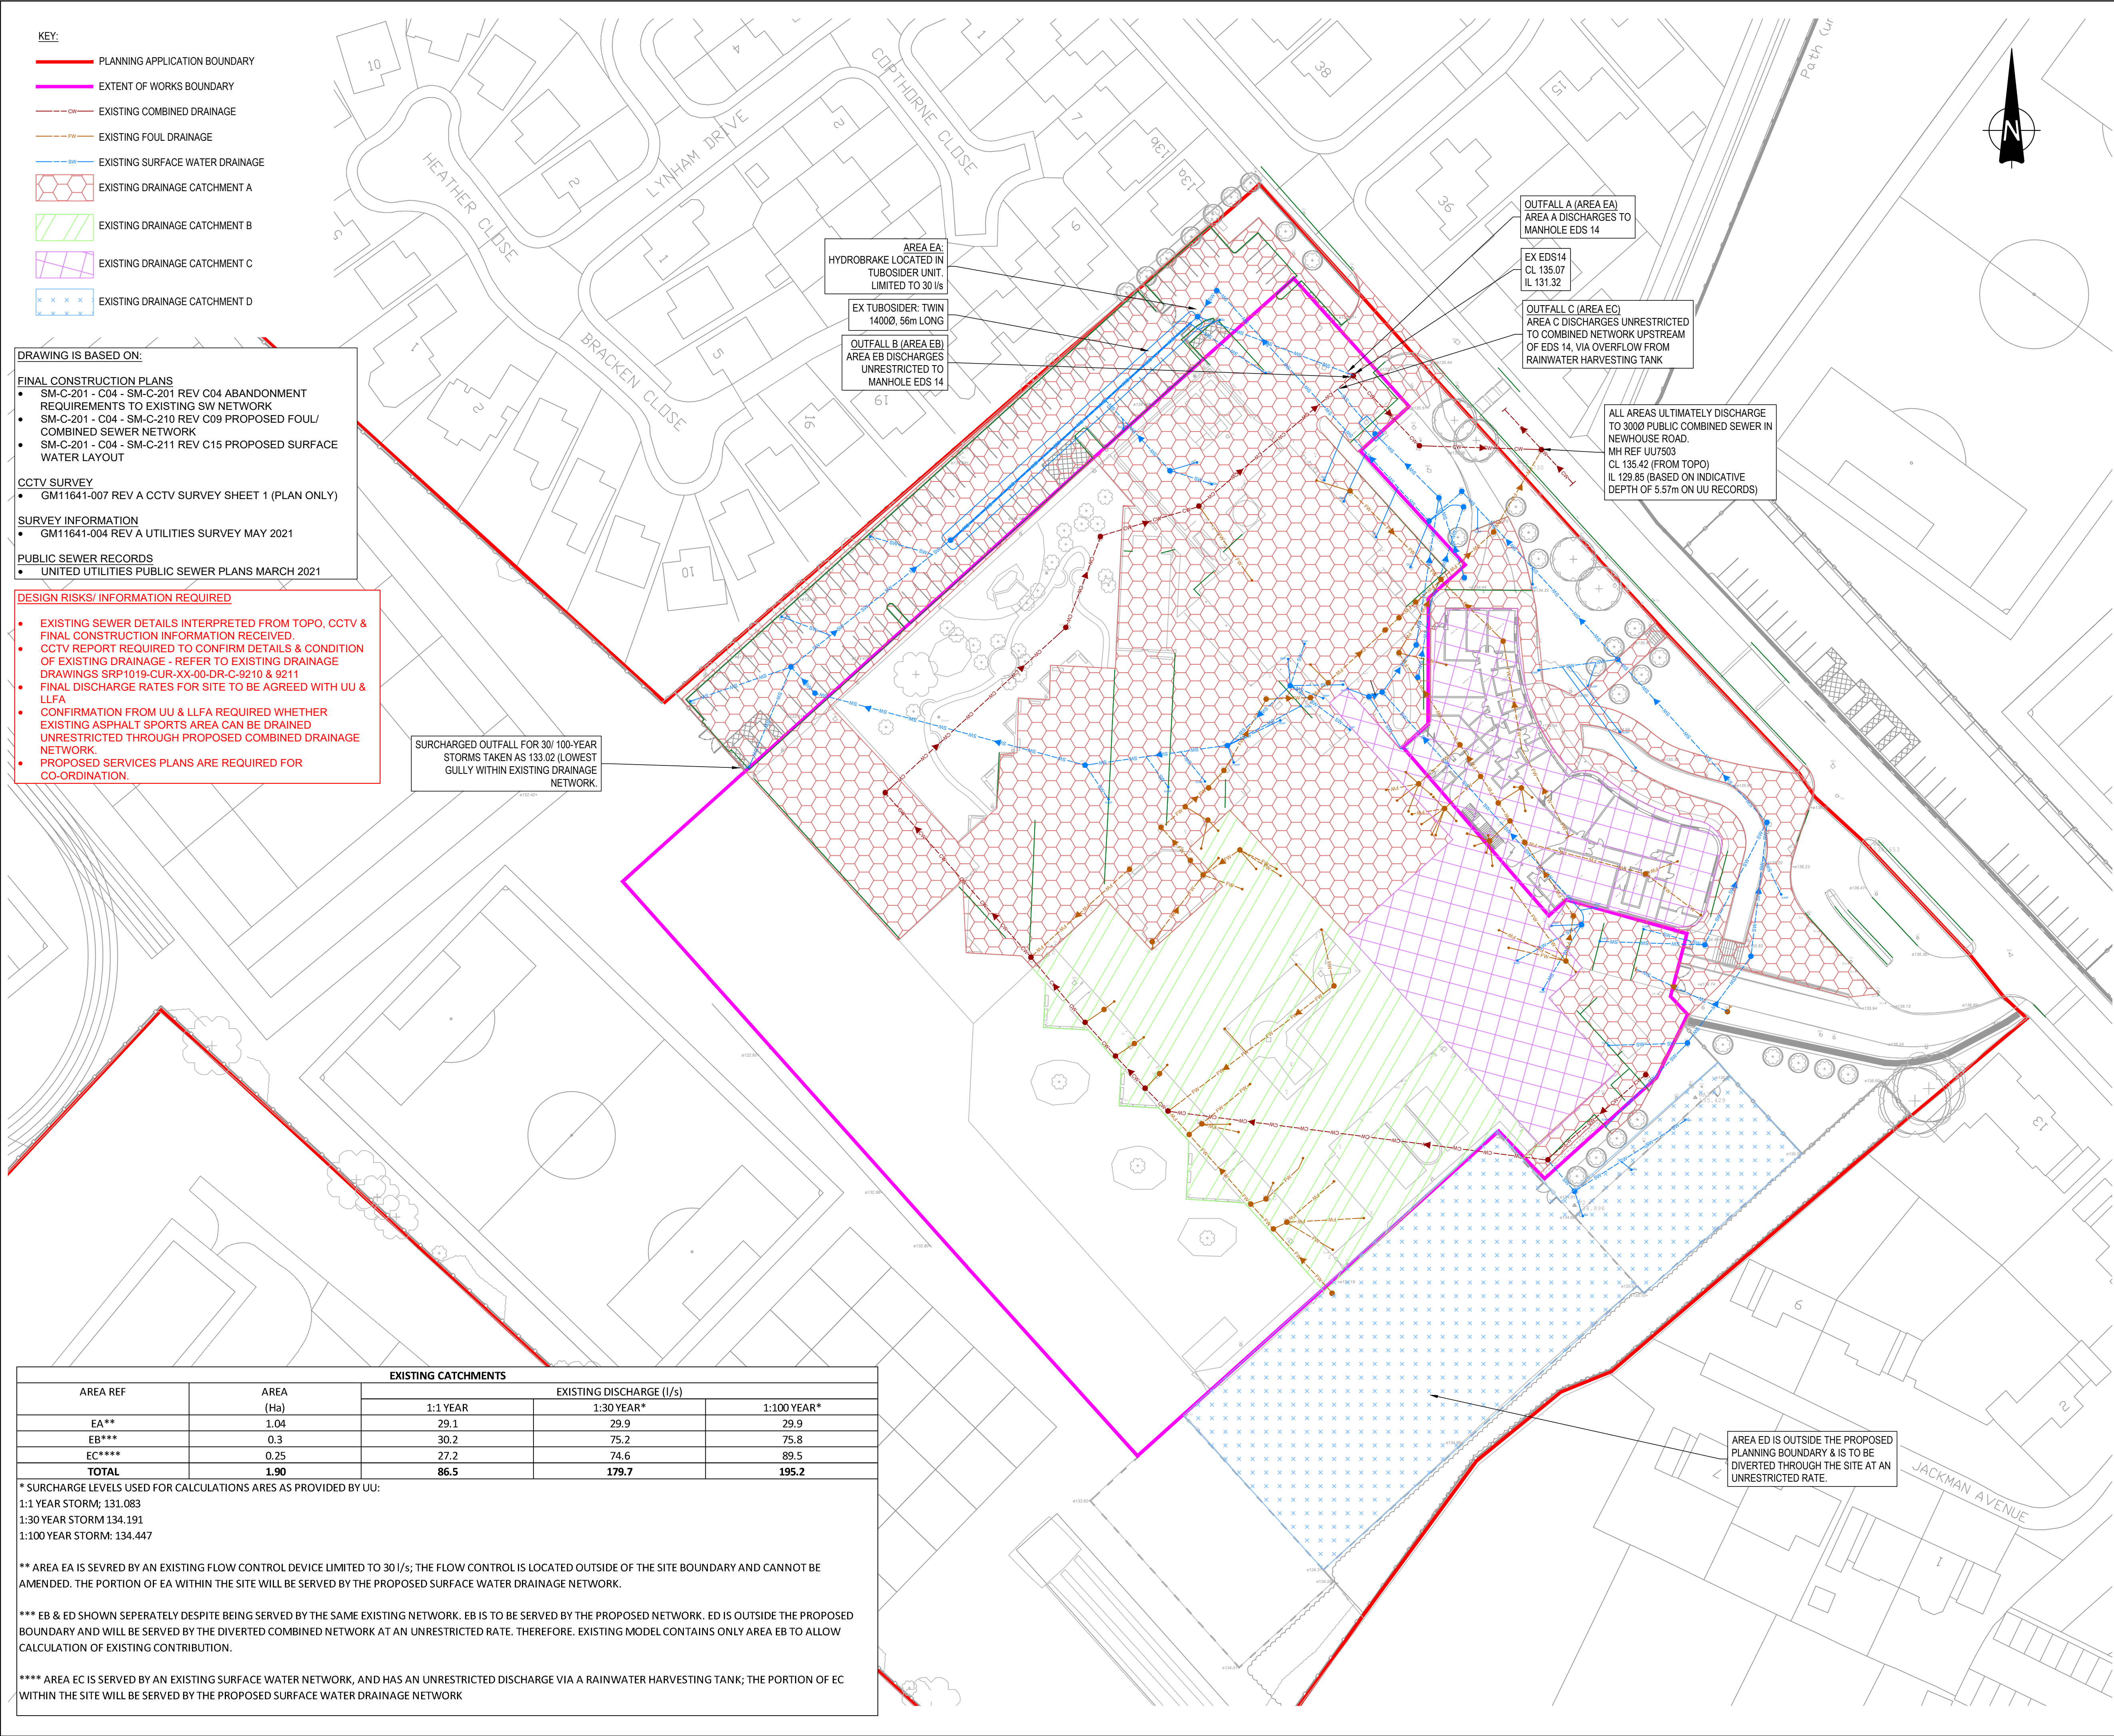

GENERAL NOTES

GENERAL NOTES

1. THIS DRAWING IS TO BE READ IN CONJUNCTION WITH ALL RELEVANT ARCHITECTS AND ENGINEERS DRAWINGS AND SPECIFICATIONS.

2. DO NOT SCALE THIS DRAWING. ANY AMBIGUITIES, OMISSIONS AND ERRORS ON DRAWINGS SHALL BE BROUGHT TO THE ENGINEERS ATTENTION IMMEDIATELY. ALL DIMENSIONS MUST BE CHECKED / VERIFIED ON SITE.

3. ALL DIMENSIONS ARE IN METRES UNLESS NOTED OTHERWISE.

4. FOR GENERAL NOTES REFER TO DRAWING SRP1019-CUR-XX-XX-DR-C-9224

P04	REVISED WITH UPDATED SURCHARGED OUTFALL LEVELS	21.07.22	ATL	MW
P03	ISSUED FOR PLANNING - UPDATED BOUNDARIES	25.05.22	TH	MW
P02	ISSUED FOR PLANNING	20/5/22	ATL	MW
P01	DRAFT CONTRACTORS PROPOSALS	13/04/22	ATL	MW
Rev:	Description:	Date:	By:	Chkd:

Curtins

Merchant Exchange, 17-19 Whitworth St West, Manchester, M1 5WG

0161 235 2384

manchester@curtins.com

www.curtins.com

Civils & Structures • Transport Planning • Environmental • Infrastructure • Geotechnical • Conservation & Heritage • Principal Designer

Birmingham • Bristol • Cambridge • Cardiff • Douglas • Dublin • Edinburgh • Glasgow • Kendal • Leeds • Liverpool • London • Manchester • Nottingham

Status:

SUITABLE FOR INTERNAL REVIEW / COMMENT

S3

Project:

NEWHOUSE ACADEMY

Orig Title:

EXISTING DRAINAGE CATCHMENTS

Drawn By	Designed By	Checked By
ATL	ATL	MW
	Date	Scales @ A1
	13/04/22	1:250
Project No - Originator - Function - Spatial - Form - Discipline - Number		
Revision		

SPR1019 - CUR - XX - 00 - DR - C - 9214

P04

00000070900 - Newhouse Academy/Q4-Production/Model Drawings/CAD/0921