

areas

01-driveway entrance

- 1No Weeping Willow
- 1No Portuguese Laurel Bush
- 5No Palm Trees
- 1No Japanese Cherry
- 1No English Laurel 15ft
- 1No Buddleia 10ft
- 1No Acer Tree
- 1No Hydrangea
- 1No Rose Tree
- Pampas grass
- 3No Hebe
- 3No Pieres
- 2No Holly Bush
- Cordylone
- 1No Fir Tree
- Ornamental grass
- Euonymus
- 3No Evergreen Shrubs
- Aliums
- Primulas
- Daffodils



02-driveway adjacent to the house

- 1No Japanese Cherry
- 1No Mahonia
- 1No Fig Tree
- 1No Acer
- 1No Photinia Red Robin
- 2No Holly Bush
- 2No Rose Shrub
- 1no Hellebores 'Winter Rose'
- 1No Fatsia Japonica
- 1No Cordylone
- 1No Pieres
- 1No Achillea
- Geranium
- Lavender
- 4No Peony
- 8No Alium
- 2No Azelia
- Snowdrops
- Tulips
- Daffodils



03-House Entrance

- Portuguese Laurel Hedge
- 8No Ornamental Grasses
- 6No Alpine Ground Cover
- 2No Holly Bush
- 6No Cordylone
- 1No Bay Tree
- 1No Rose Tree
- 2no Hosta
- 2No Evergreen Shrub
- Geraniums
- Stocks



04-Tennis Court Garden

- 2No Beech Tree 15ft
- 3No Rose Bush
- 2No Rose Tree
- Agapanthus
- Echinacea
- 1No Mahonia
- 1No Fatsia Japonica
- Dianthus
- Poppies
- Euonymus
- Snow Drops
- Achillea
- Osteospermum Jucundum



05-Corner Garden

- Rose Shrub Hedge 15ft lengh
- 1No Magnolia Tree
- Euonymus
- 1No Pear Tree
- 1No Acer 8ft
- 2No Camelia
- 1No Wysteria
- 1No Photinia Red Robin
- 1No Hydrangea
- 1No Honeysuckle
- 1No Achillea
- 1No Azalea
- 1No Crocosima
- Snowdrops
- Daffodils
- Lupins




Trees

- 2No English Oak
- 4No Hawthorn
- 4No Olive Trees
- 4No Pear Trees
- 6No Apple Trees
- 1No Weeping Willow
- 1No Alder Tree
- English Laurel Hedges-Prunus Laurocerasus



8no bat boxes and 6no bird boxes fitted (various locations)

B = location of bird box
BT = location of bat box

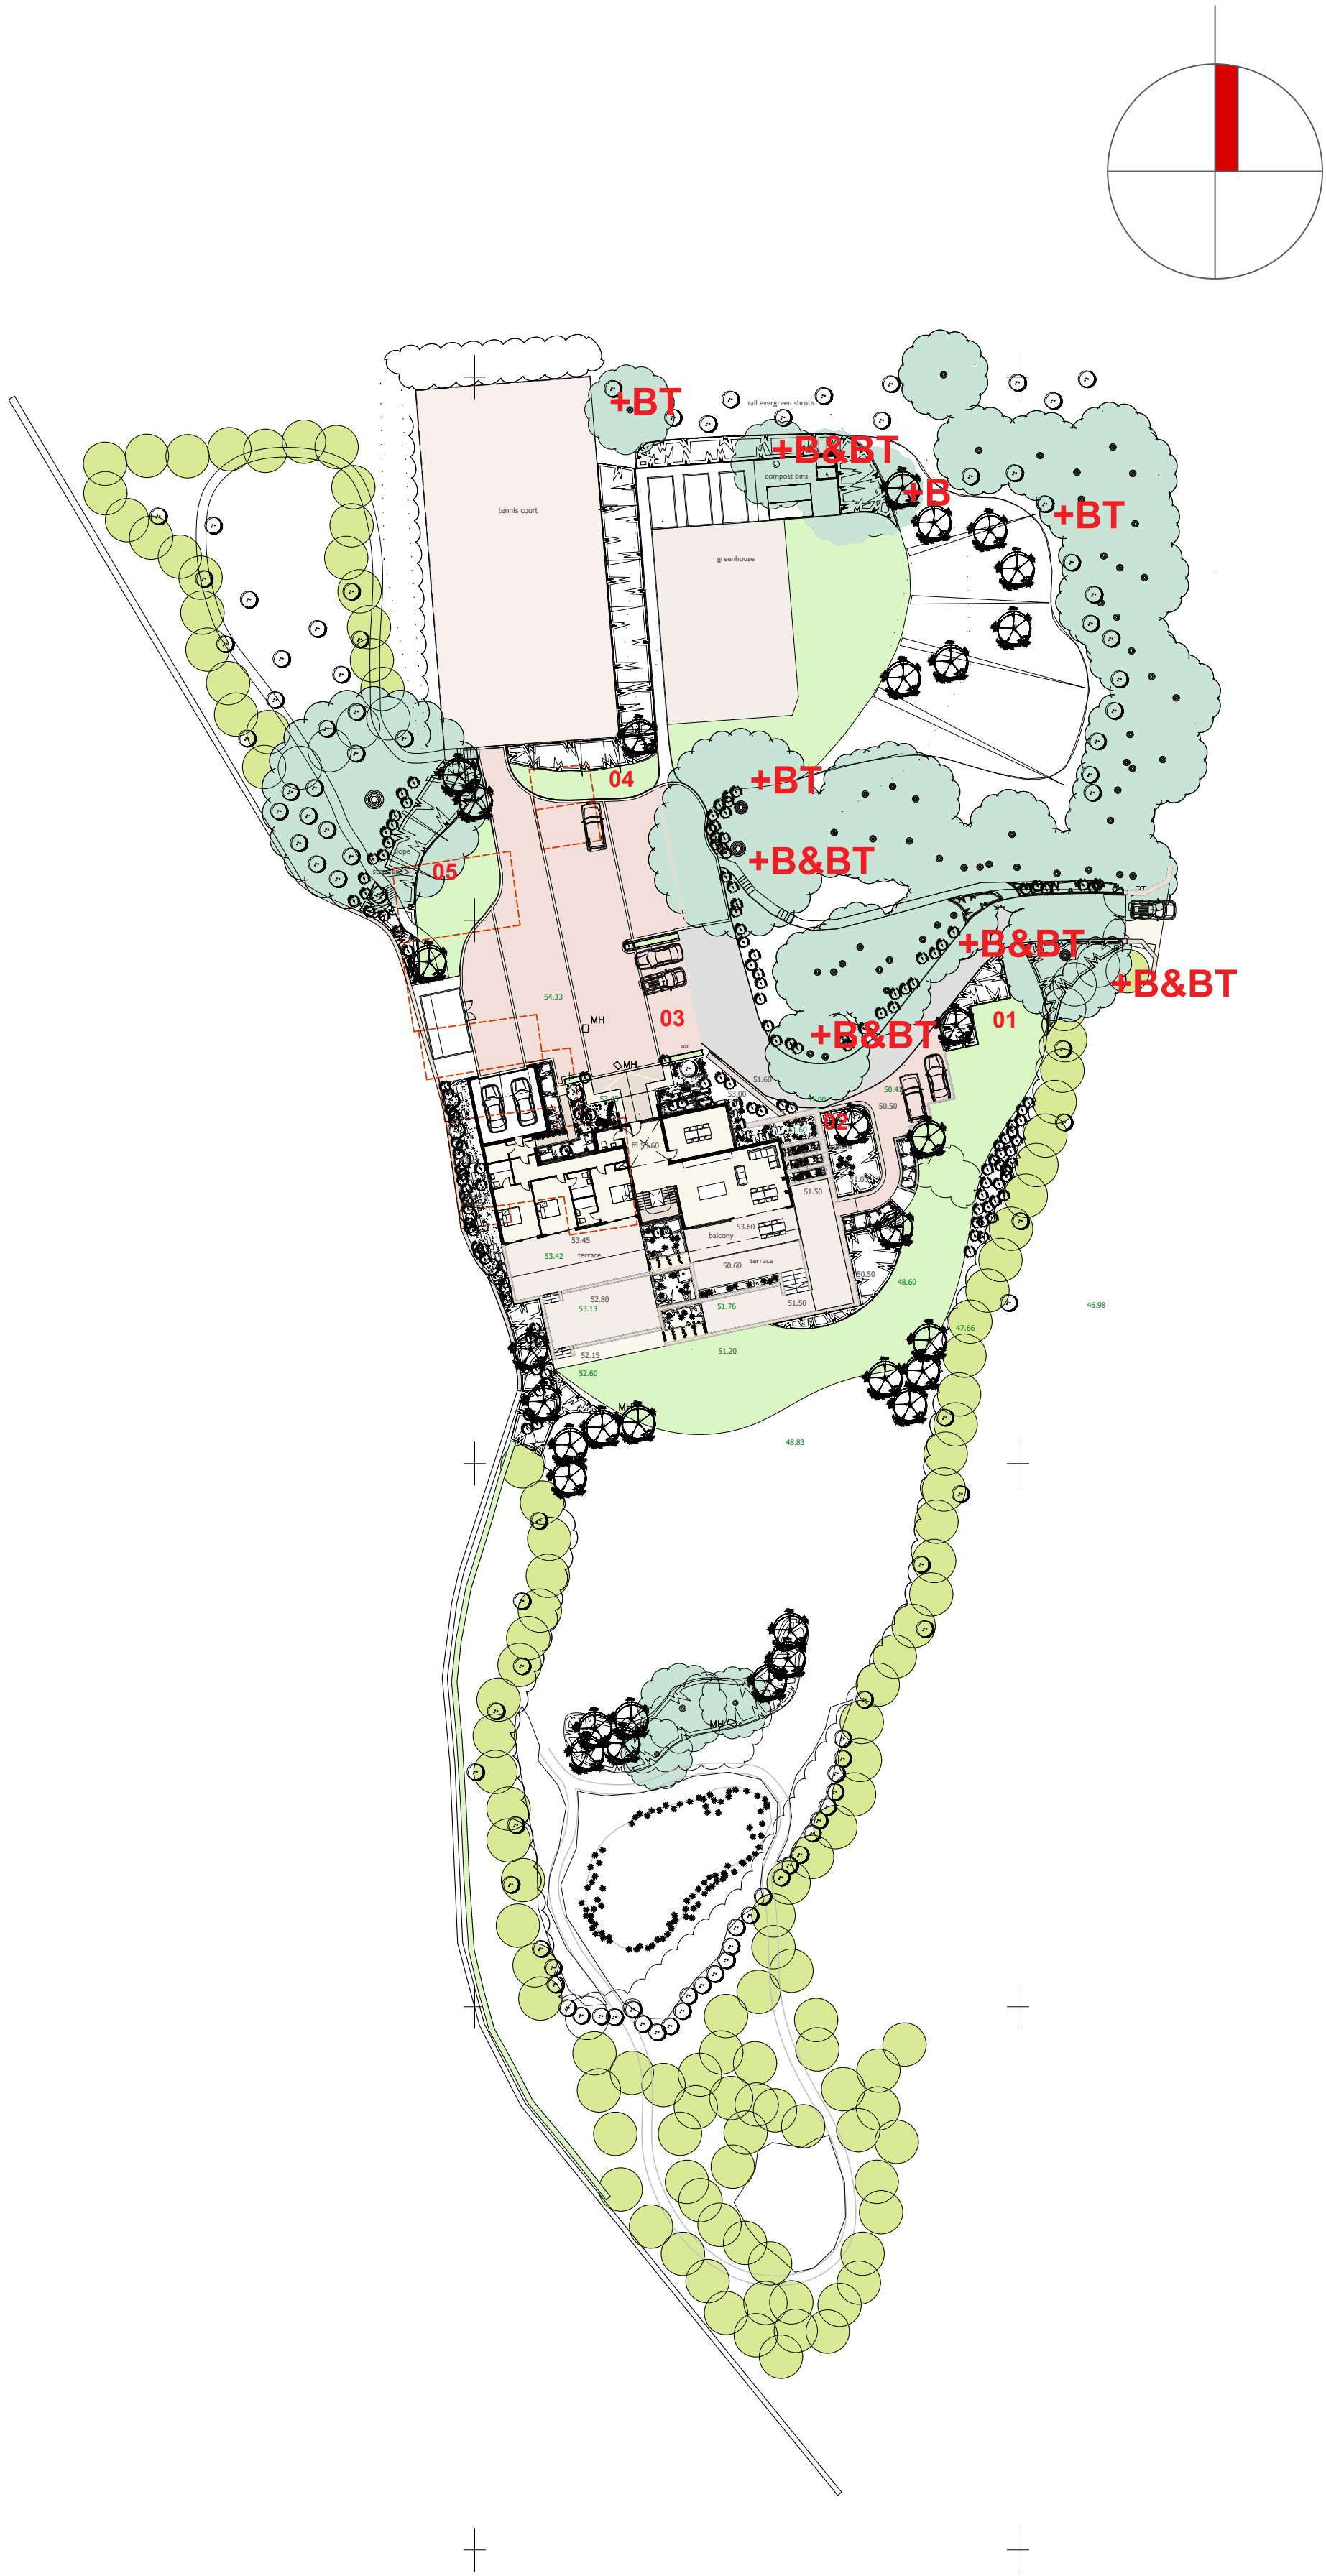

site plan