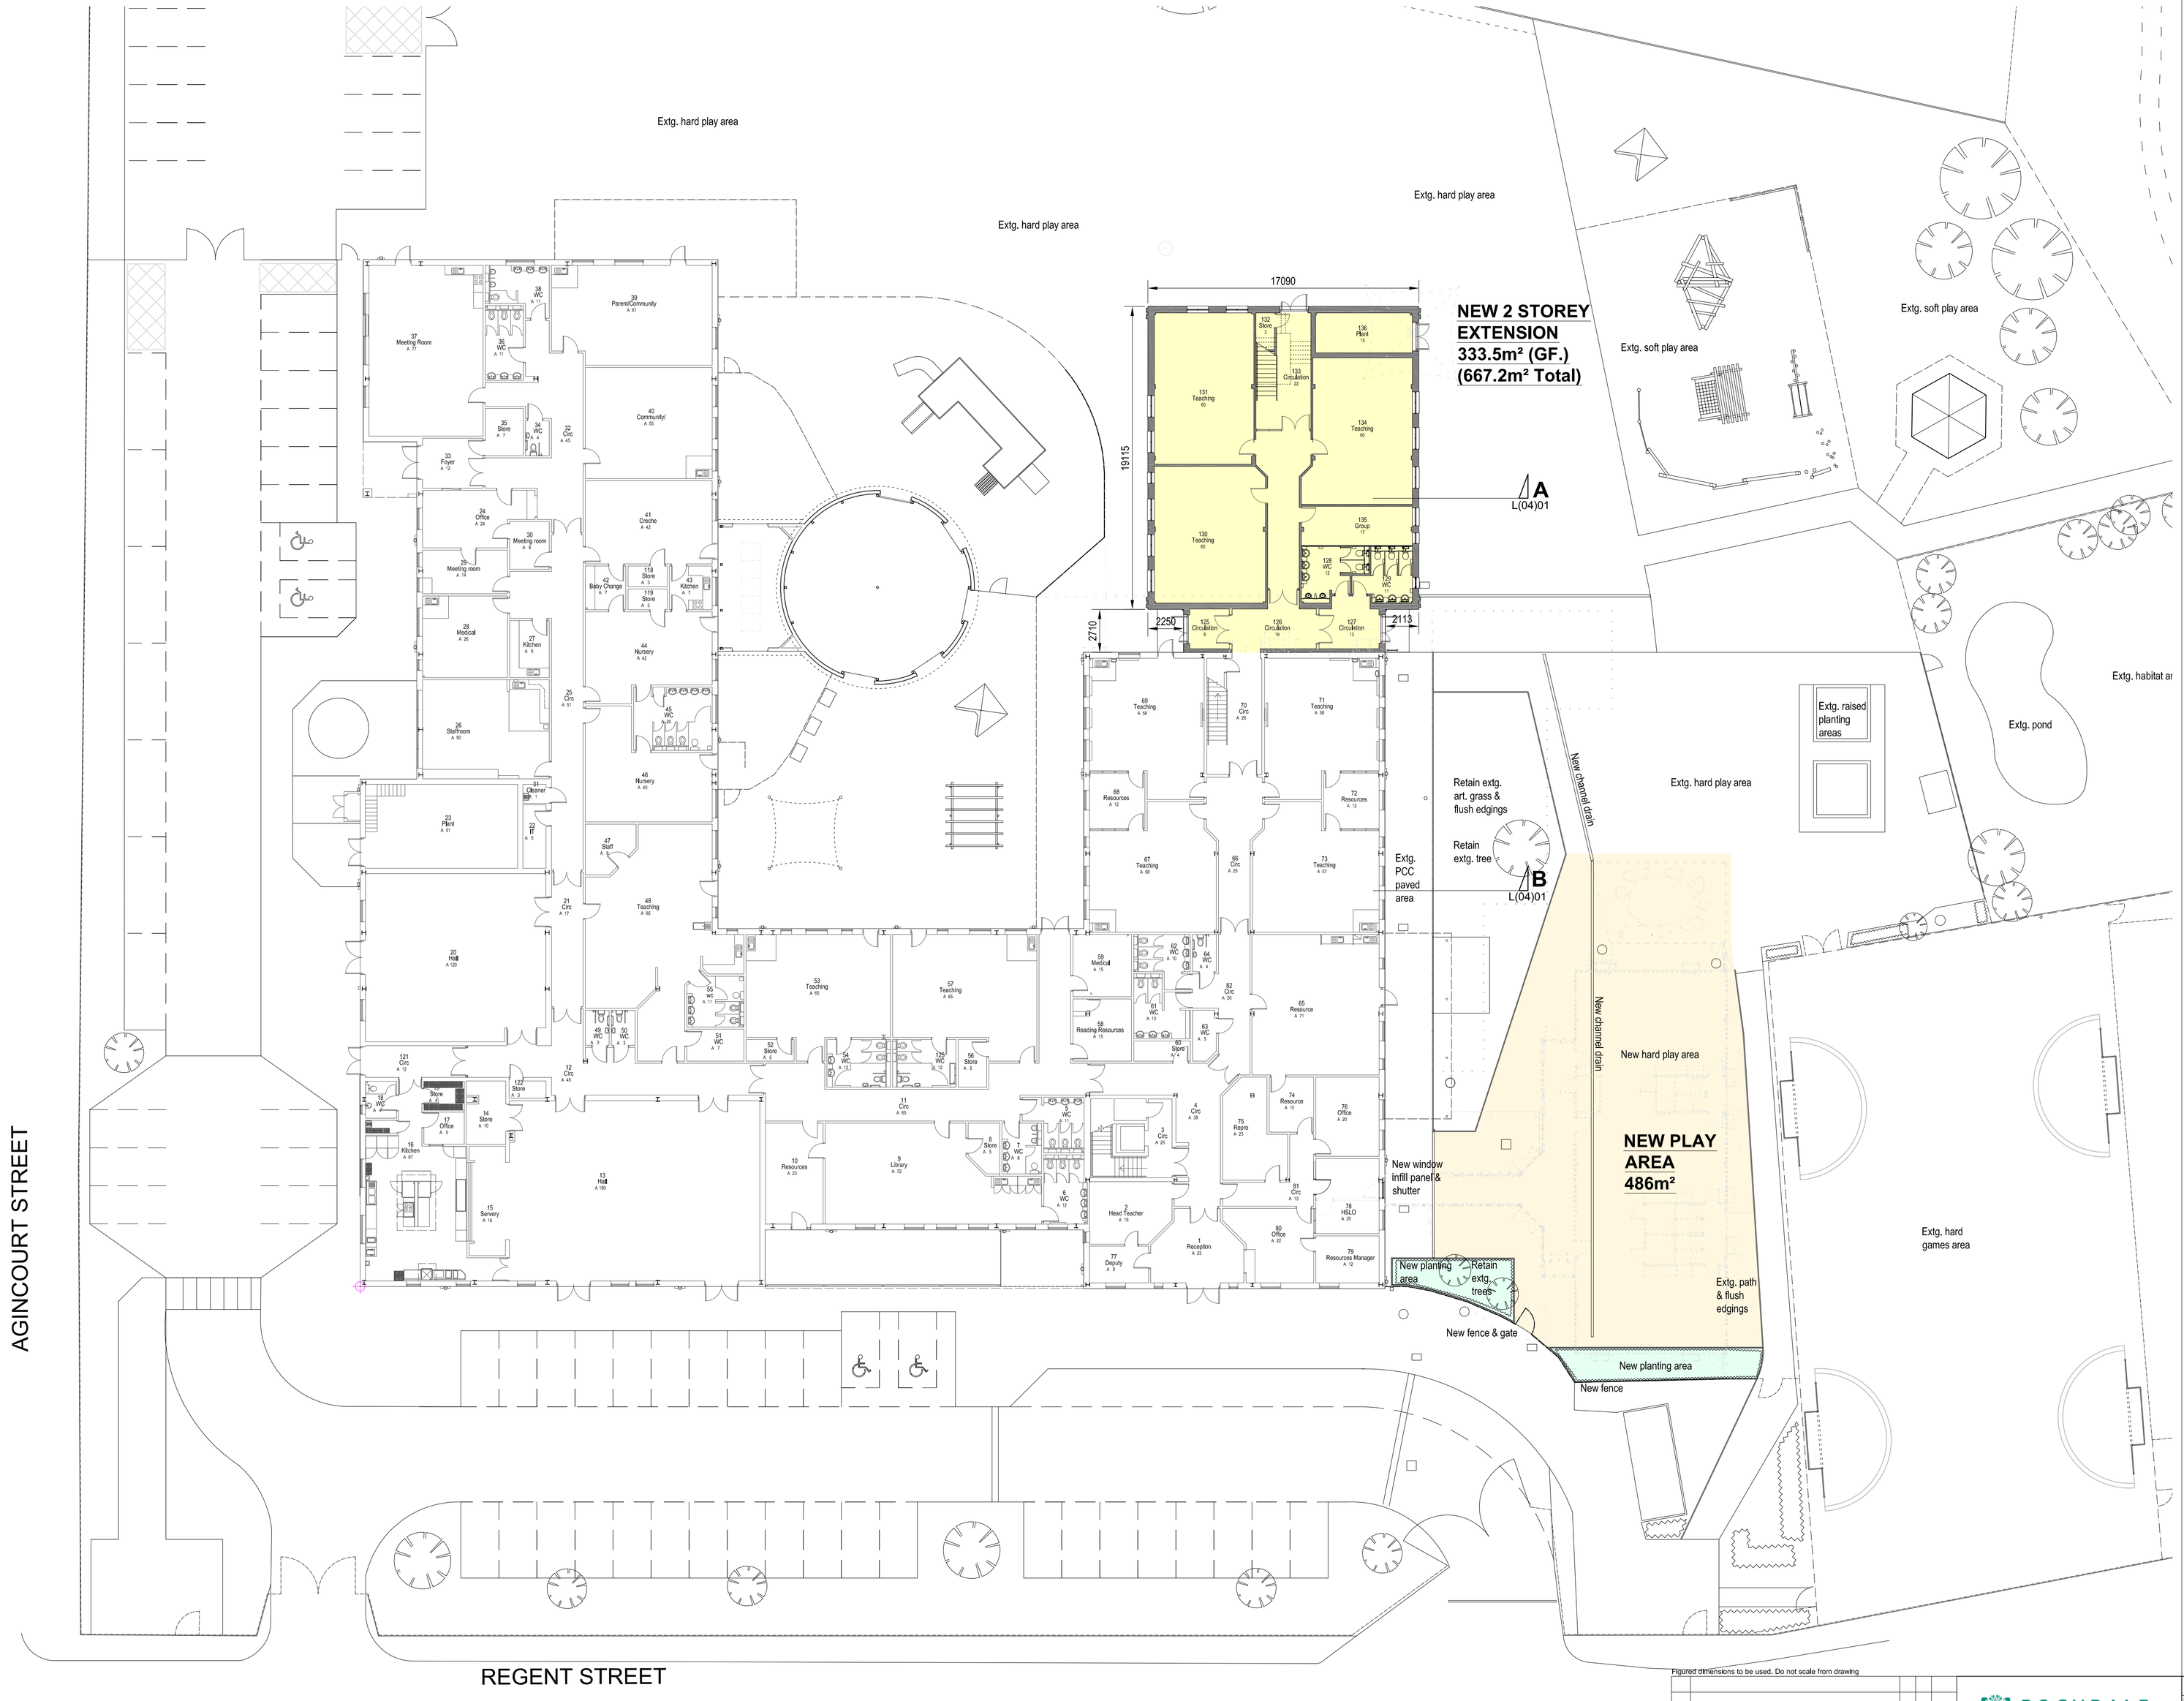

GF SURESTART AREA - 595.5m²
GF SCHOOL AREA - 2223.0m²
GF TOTAL AREA - 2818.5m²

FF SCHOOL AREA - 1053.7m²

TOTAL GF & FF SCHOOL AREA - 3276.7m²

TOTAL GF & FF SCHOOL + SURESTART AREA - 3872.2m²

GROUND FLOOR LAYOUT PLAN
1:200

Figured dimensions to be used. Do not scale from drawing

Rev.	Revision detail	By	Chk.	Date

ROCHDALE BOROUGH COUNCIL
PROPERTY & HIGHWAY SERVICES
No. 1 Riverside, Smith Street, Rochdale, OL16 1XU
Tel: (01706) 647474

Client: SCHOOLS SERVICES			Title: GROUND FLOOR LAYOUT PLAN
Project: WOODLAND PRIMARY SCHOOL NEW EXTENSION			
Drawn by: JC	Date: 18/06/18	Purpose of Issue: Planning	Project No.: 2003170
Checked by:	Date:	Scale: 1:200 @ A1	Drawing No.: L(03)02 Rev.
Approved by:	Date:		