


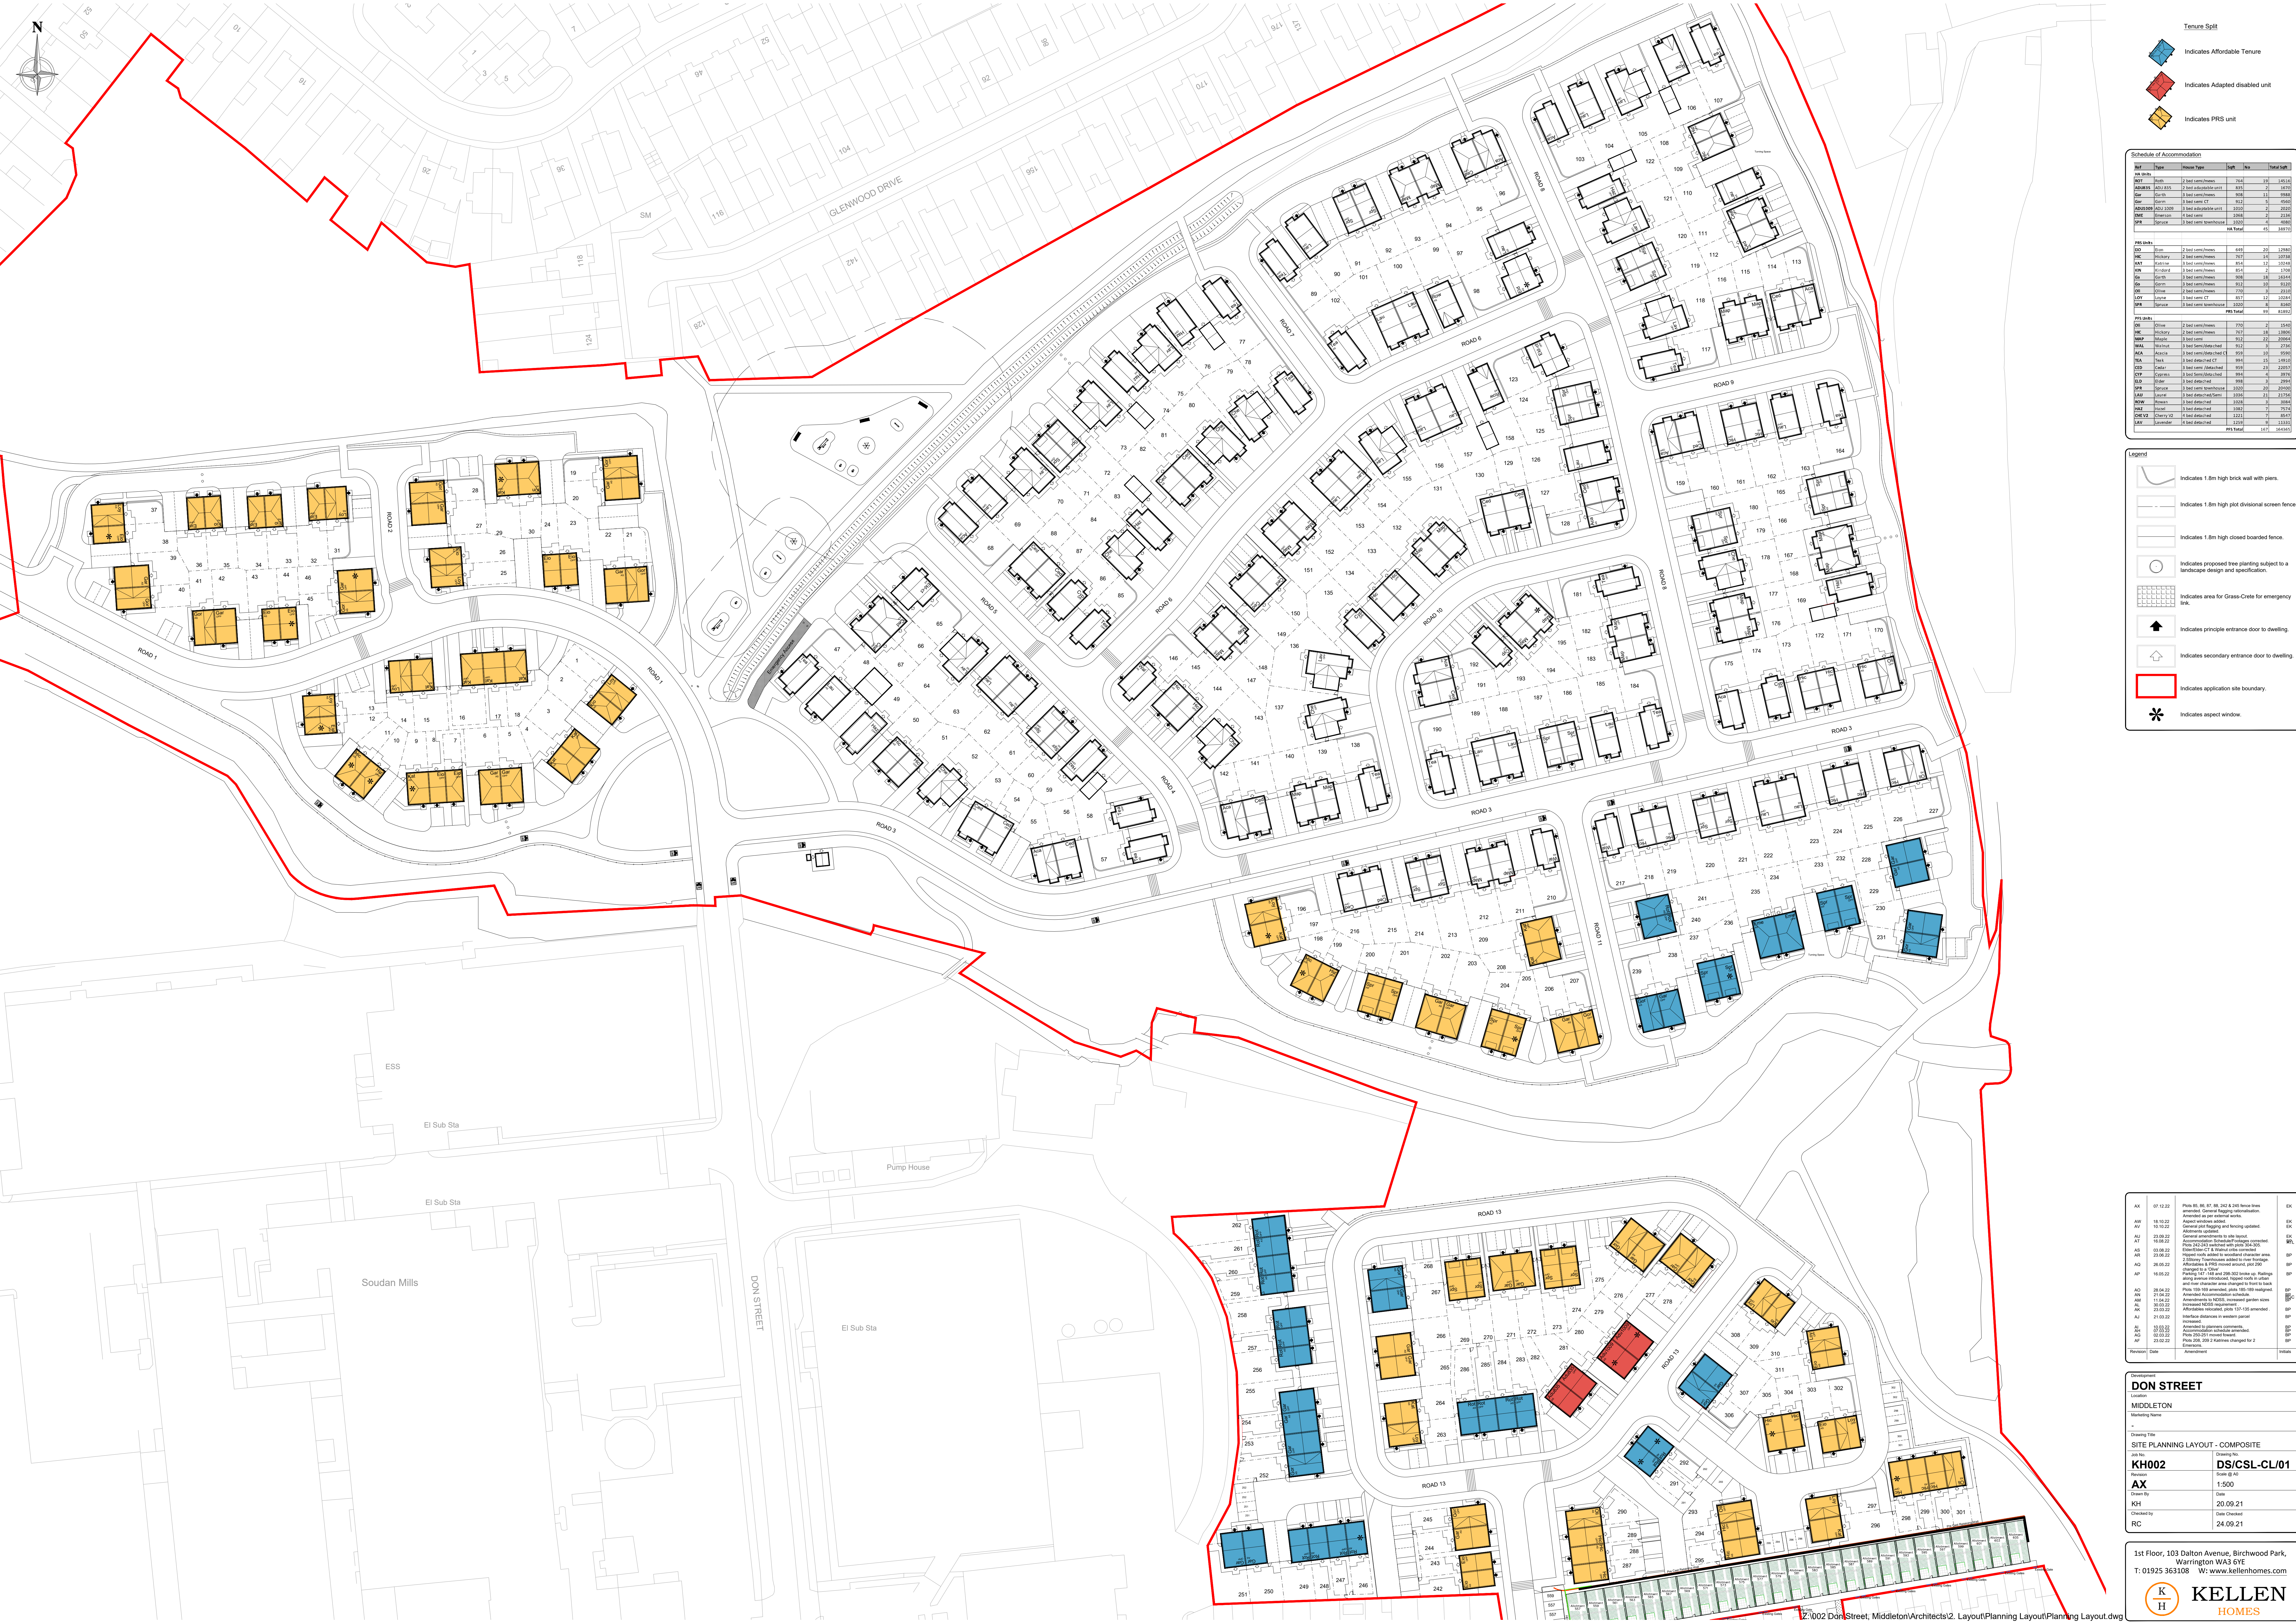

Legend

- Indicates 1.8m high brick wall with piers.
- Indicates 1.8m high plot divisional screen fence.
- Indicates 1.8m high closed boarded fence.
- Indicates proposed tree planting subject to a landscape design and specification.
- Indicates area for Grass-Crete for emergency links.
- Indicates principle entrance door to dwelling.
- Indicates secondary entrance door to dwelling.
- Indicates application site boundary.
- Indicates aspect window.

Schedule of Accommodation

Ref	Type	Internal Type	Unit	No	Total Unit
PRS Units					
