


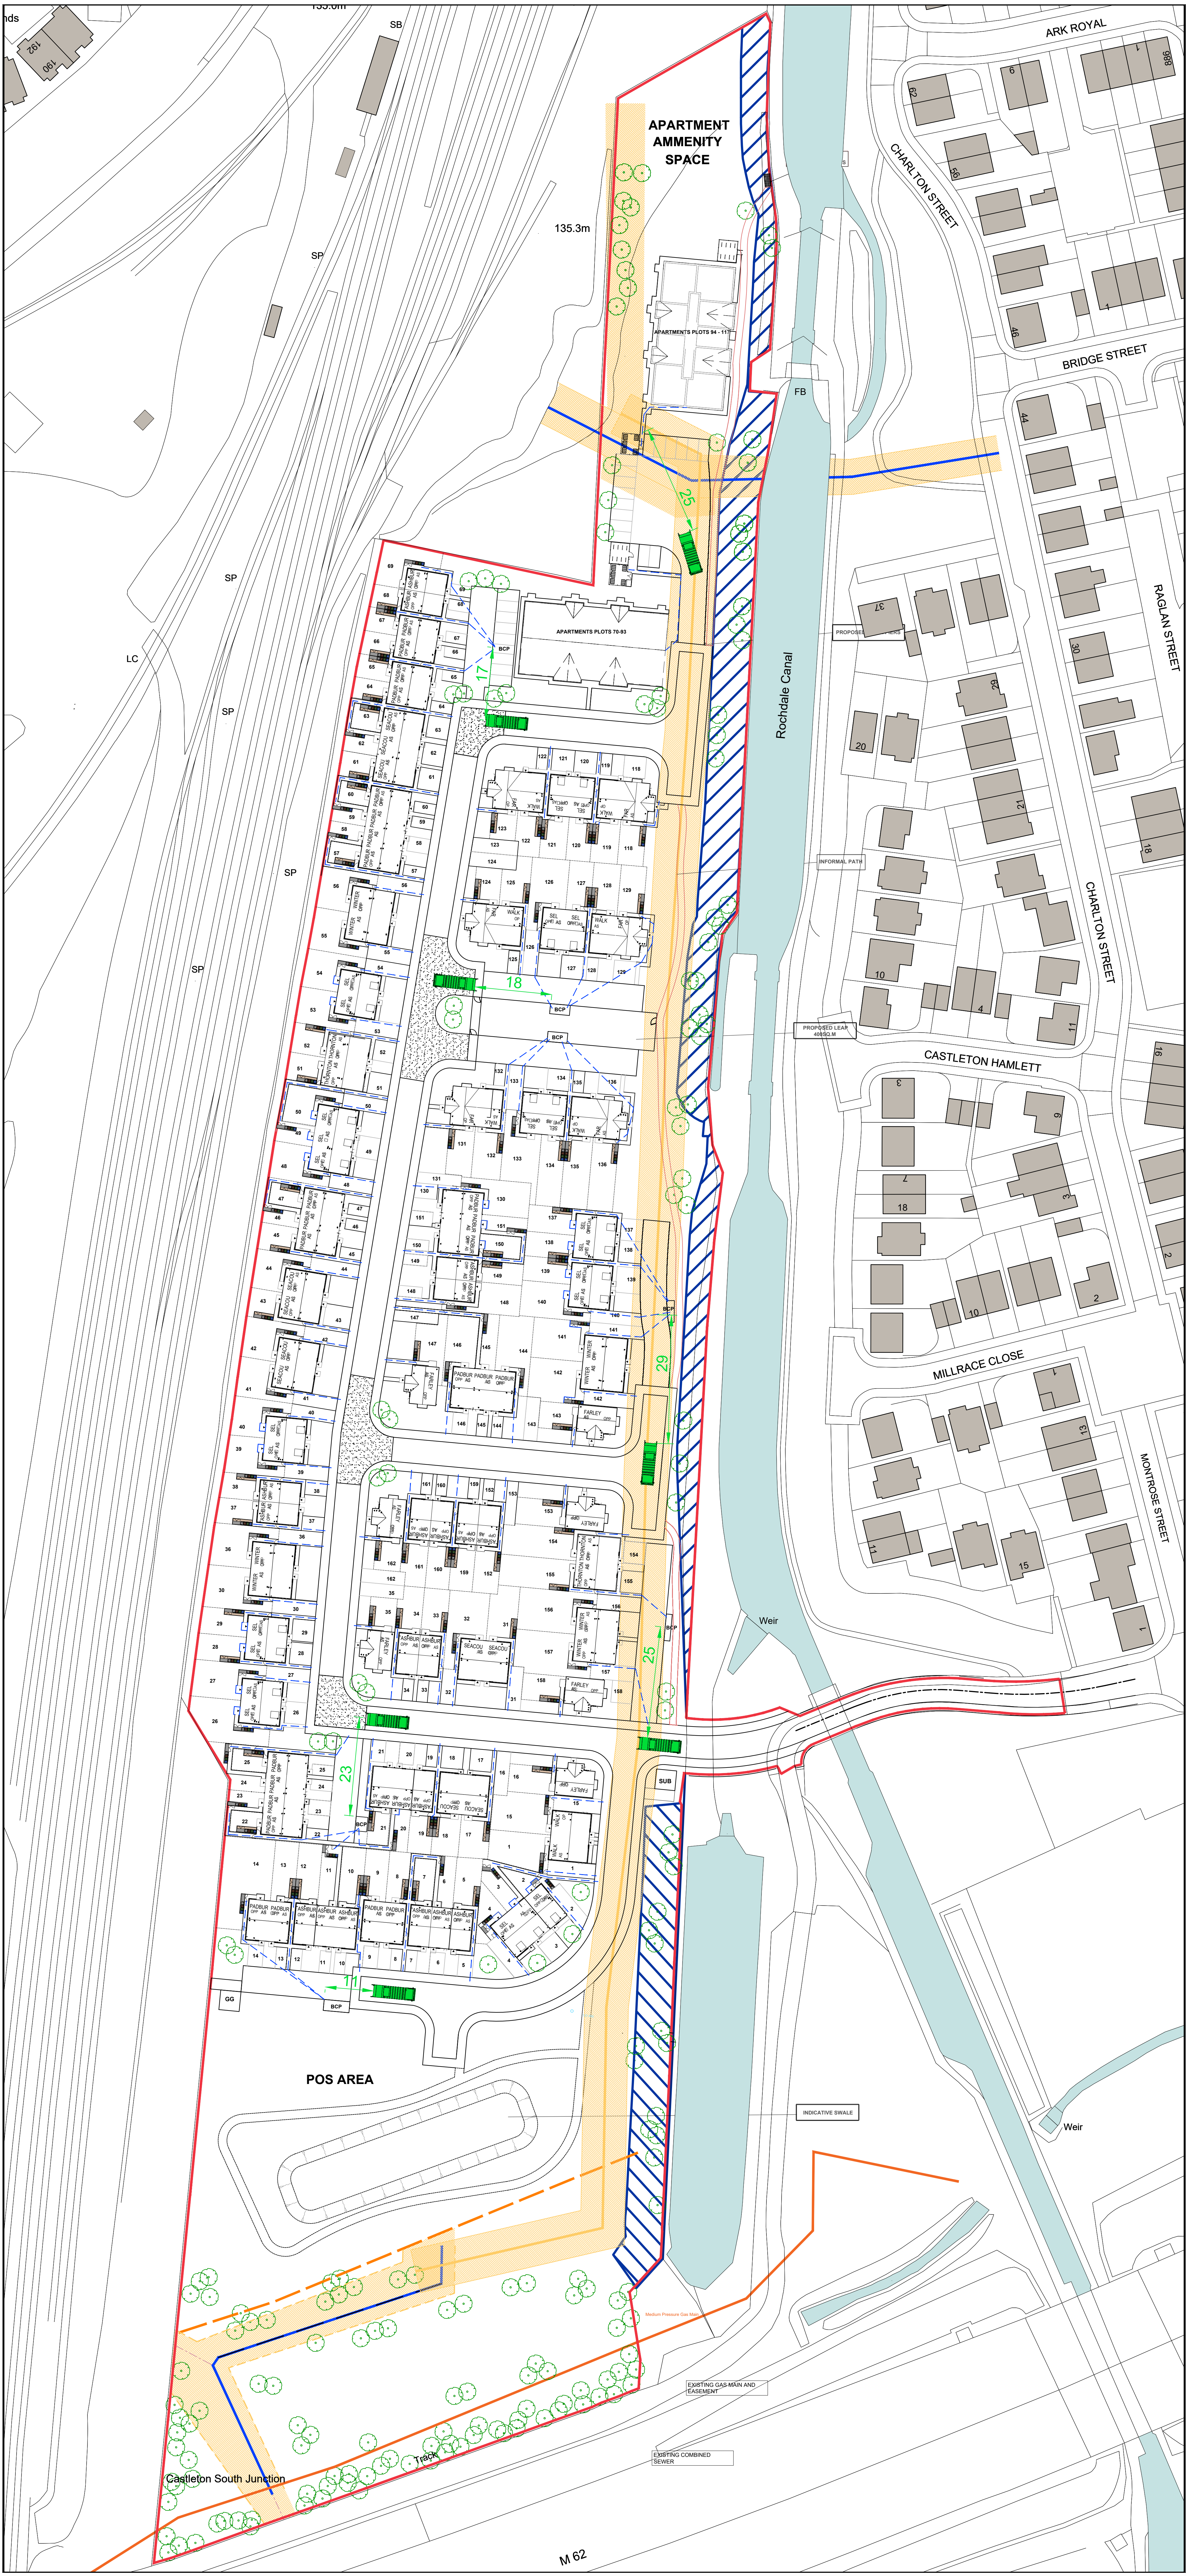

KEY

- Less than 30m
- Collection point within 25m of refuse vehicle
- Refuse vehicle

REV	DATE	DRAWN	DESCRIPTION	ARCH CHECK	ENG CHECK
TITLE					
REFUSE LAYOUT					
			M.C.I. Developments Ltd. 15 Beecham Court, Smithy Brook Road, Wigan, WN3 6PR Tel: 08448871467 Fax: 08448871468 web: www.mcidevelopments.com email: admin@mcidevelopments.com		
PROJECT			TRUB FARM, ROCHDALE		
DRN BY	IG	SCALE	JOB REF	DRAWING NUMBER	REV
DATE	28.03.24	1:500 @ A0	000	MCI-100-DR-A-520	P1