

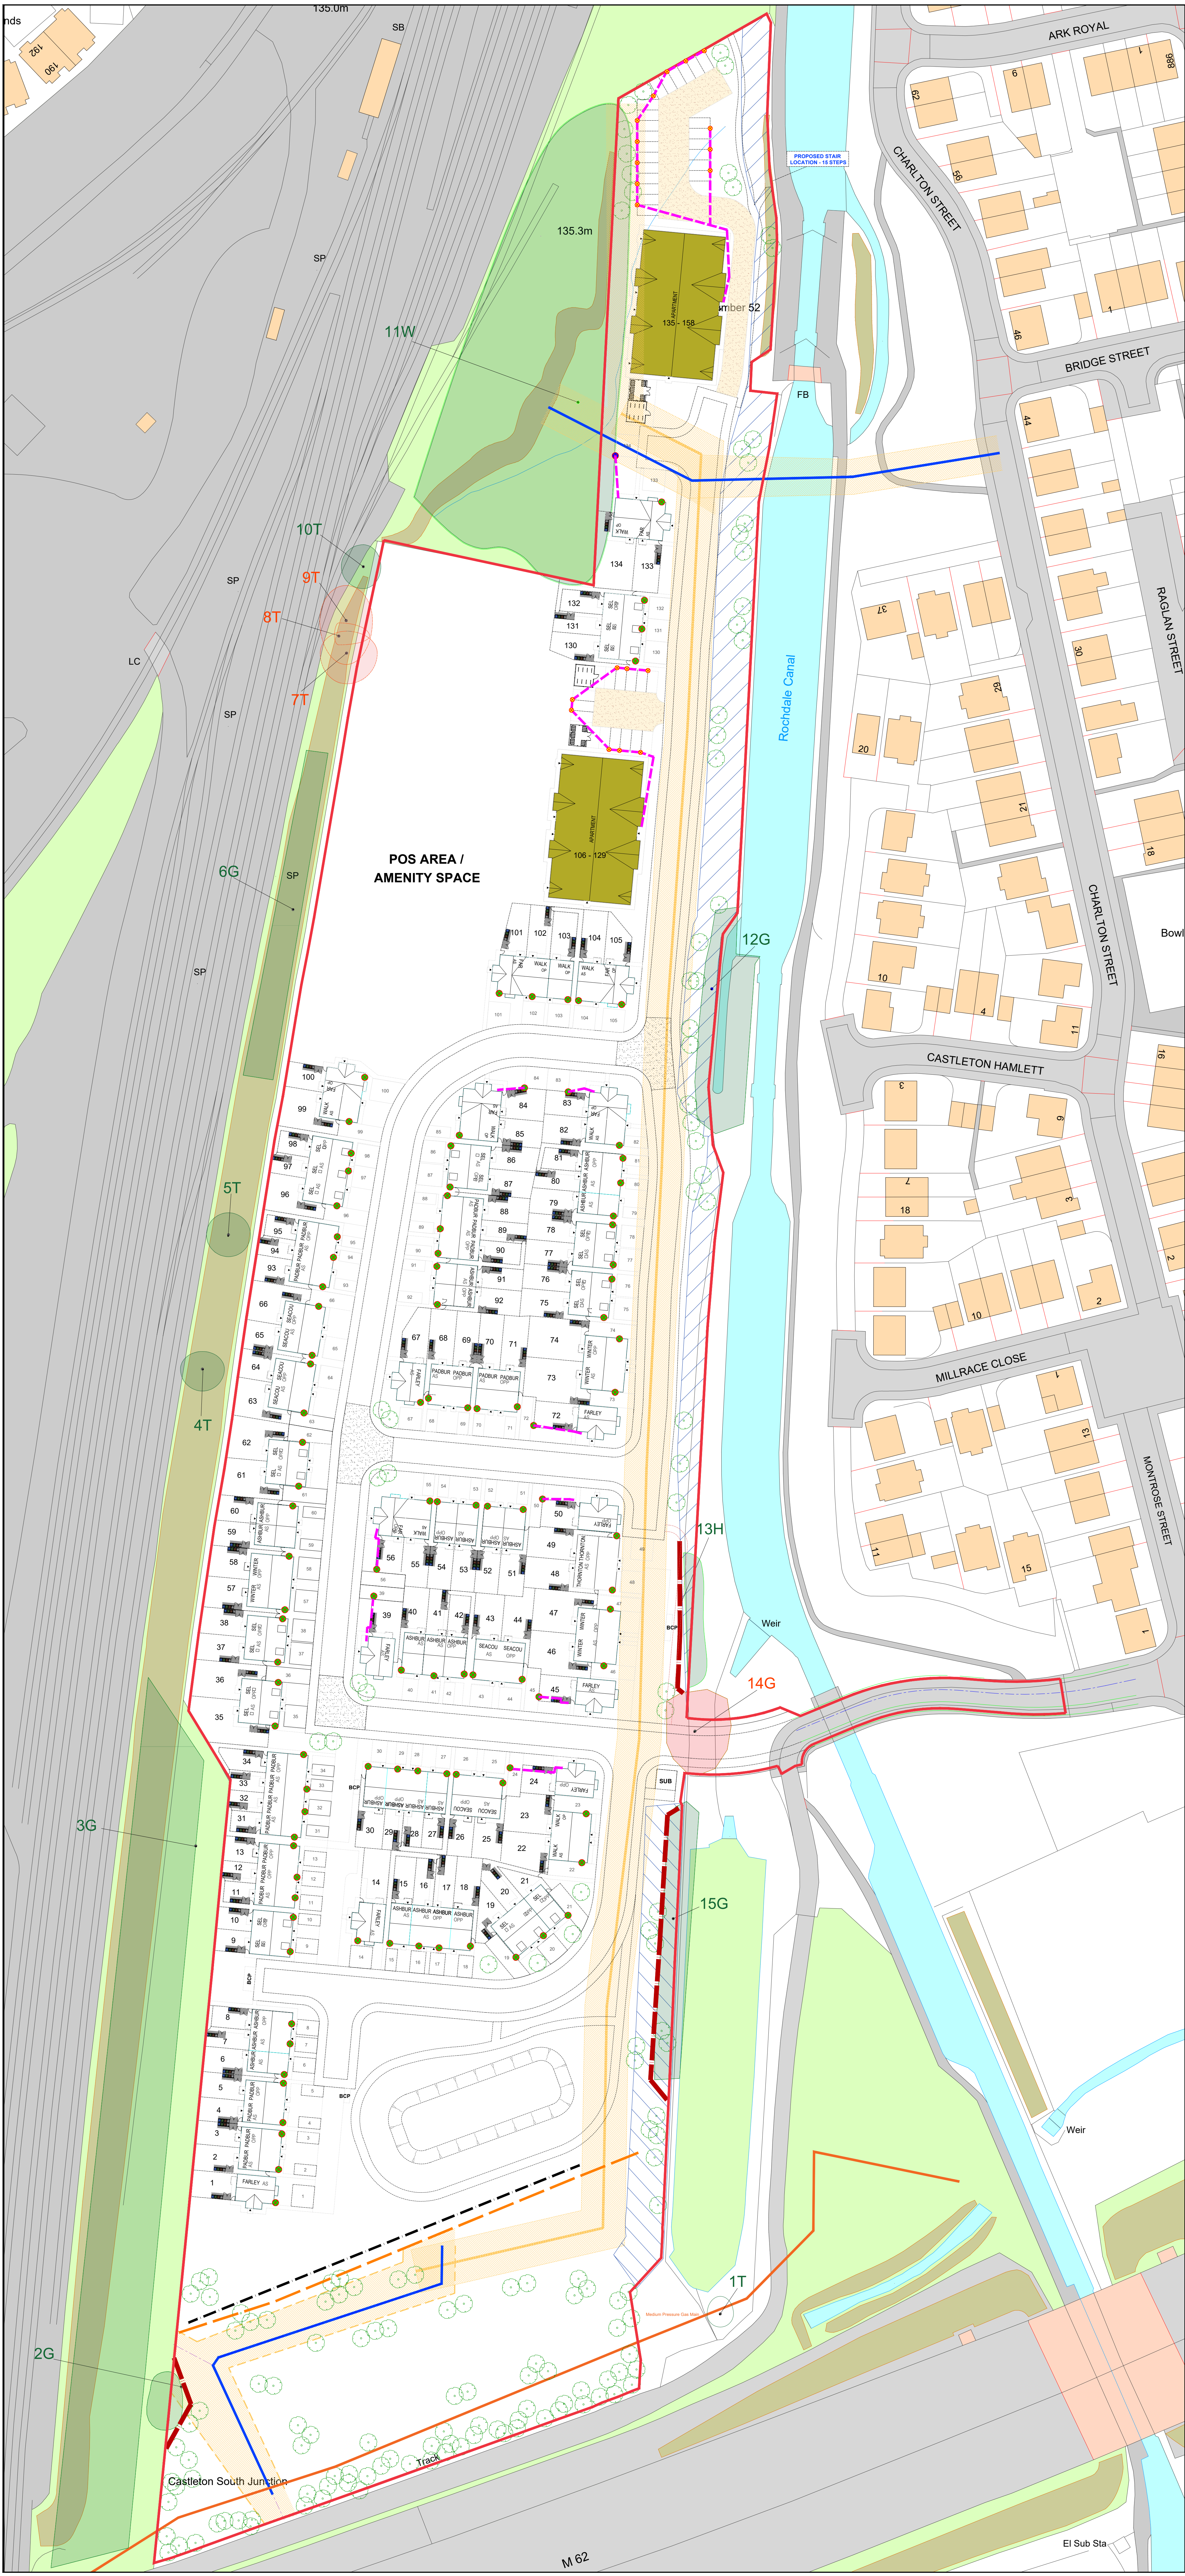


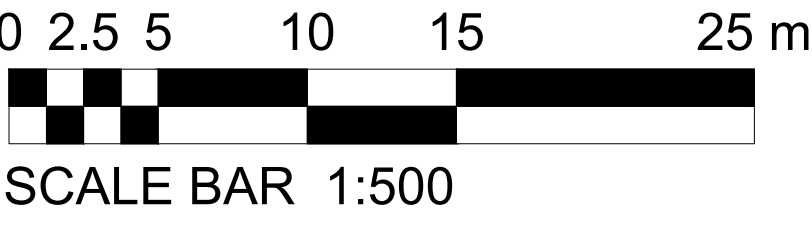

KEY

- Indicative wall mounted EV charging unit
- Indicative post mounted EV charging unit
- Indicative dual post mounted EV charging unit
- Indicative ducting to min. 450mm deep

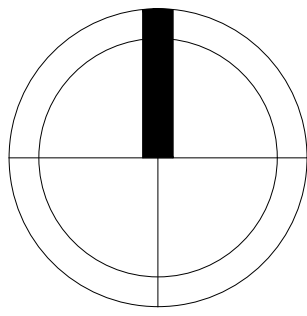

REV		10/03/2025	LS	UPDATED TO LATEST LAYOUT		ARCH	ENG					
DATE	10.03.25	DRAWN	DESCRIPTION			CHECK	CHECK					
TITLE												
CAR CHARGING LAYOUT												
				M.C.I. Developments Ltd. 15 Beecham Court, Smithy Brook Road, Wigan, WN3 6PR tel: 08448871467 fax: 08448871468 web: www.mcidevelopments.com email: admin@mcidevelopments.com								
A KEEP MOAT HOMES COMPANY												
PROJECT												
TRUB FARM, ROCHDALE												
DRN BY		LS	SCALE	JOB REF	DRAWING NUMBER		REV					
DATE		10.03.25	1:500 @ A0	000	MCI-100-DR-A-505		A					