


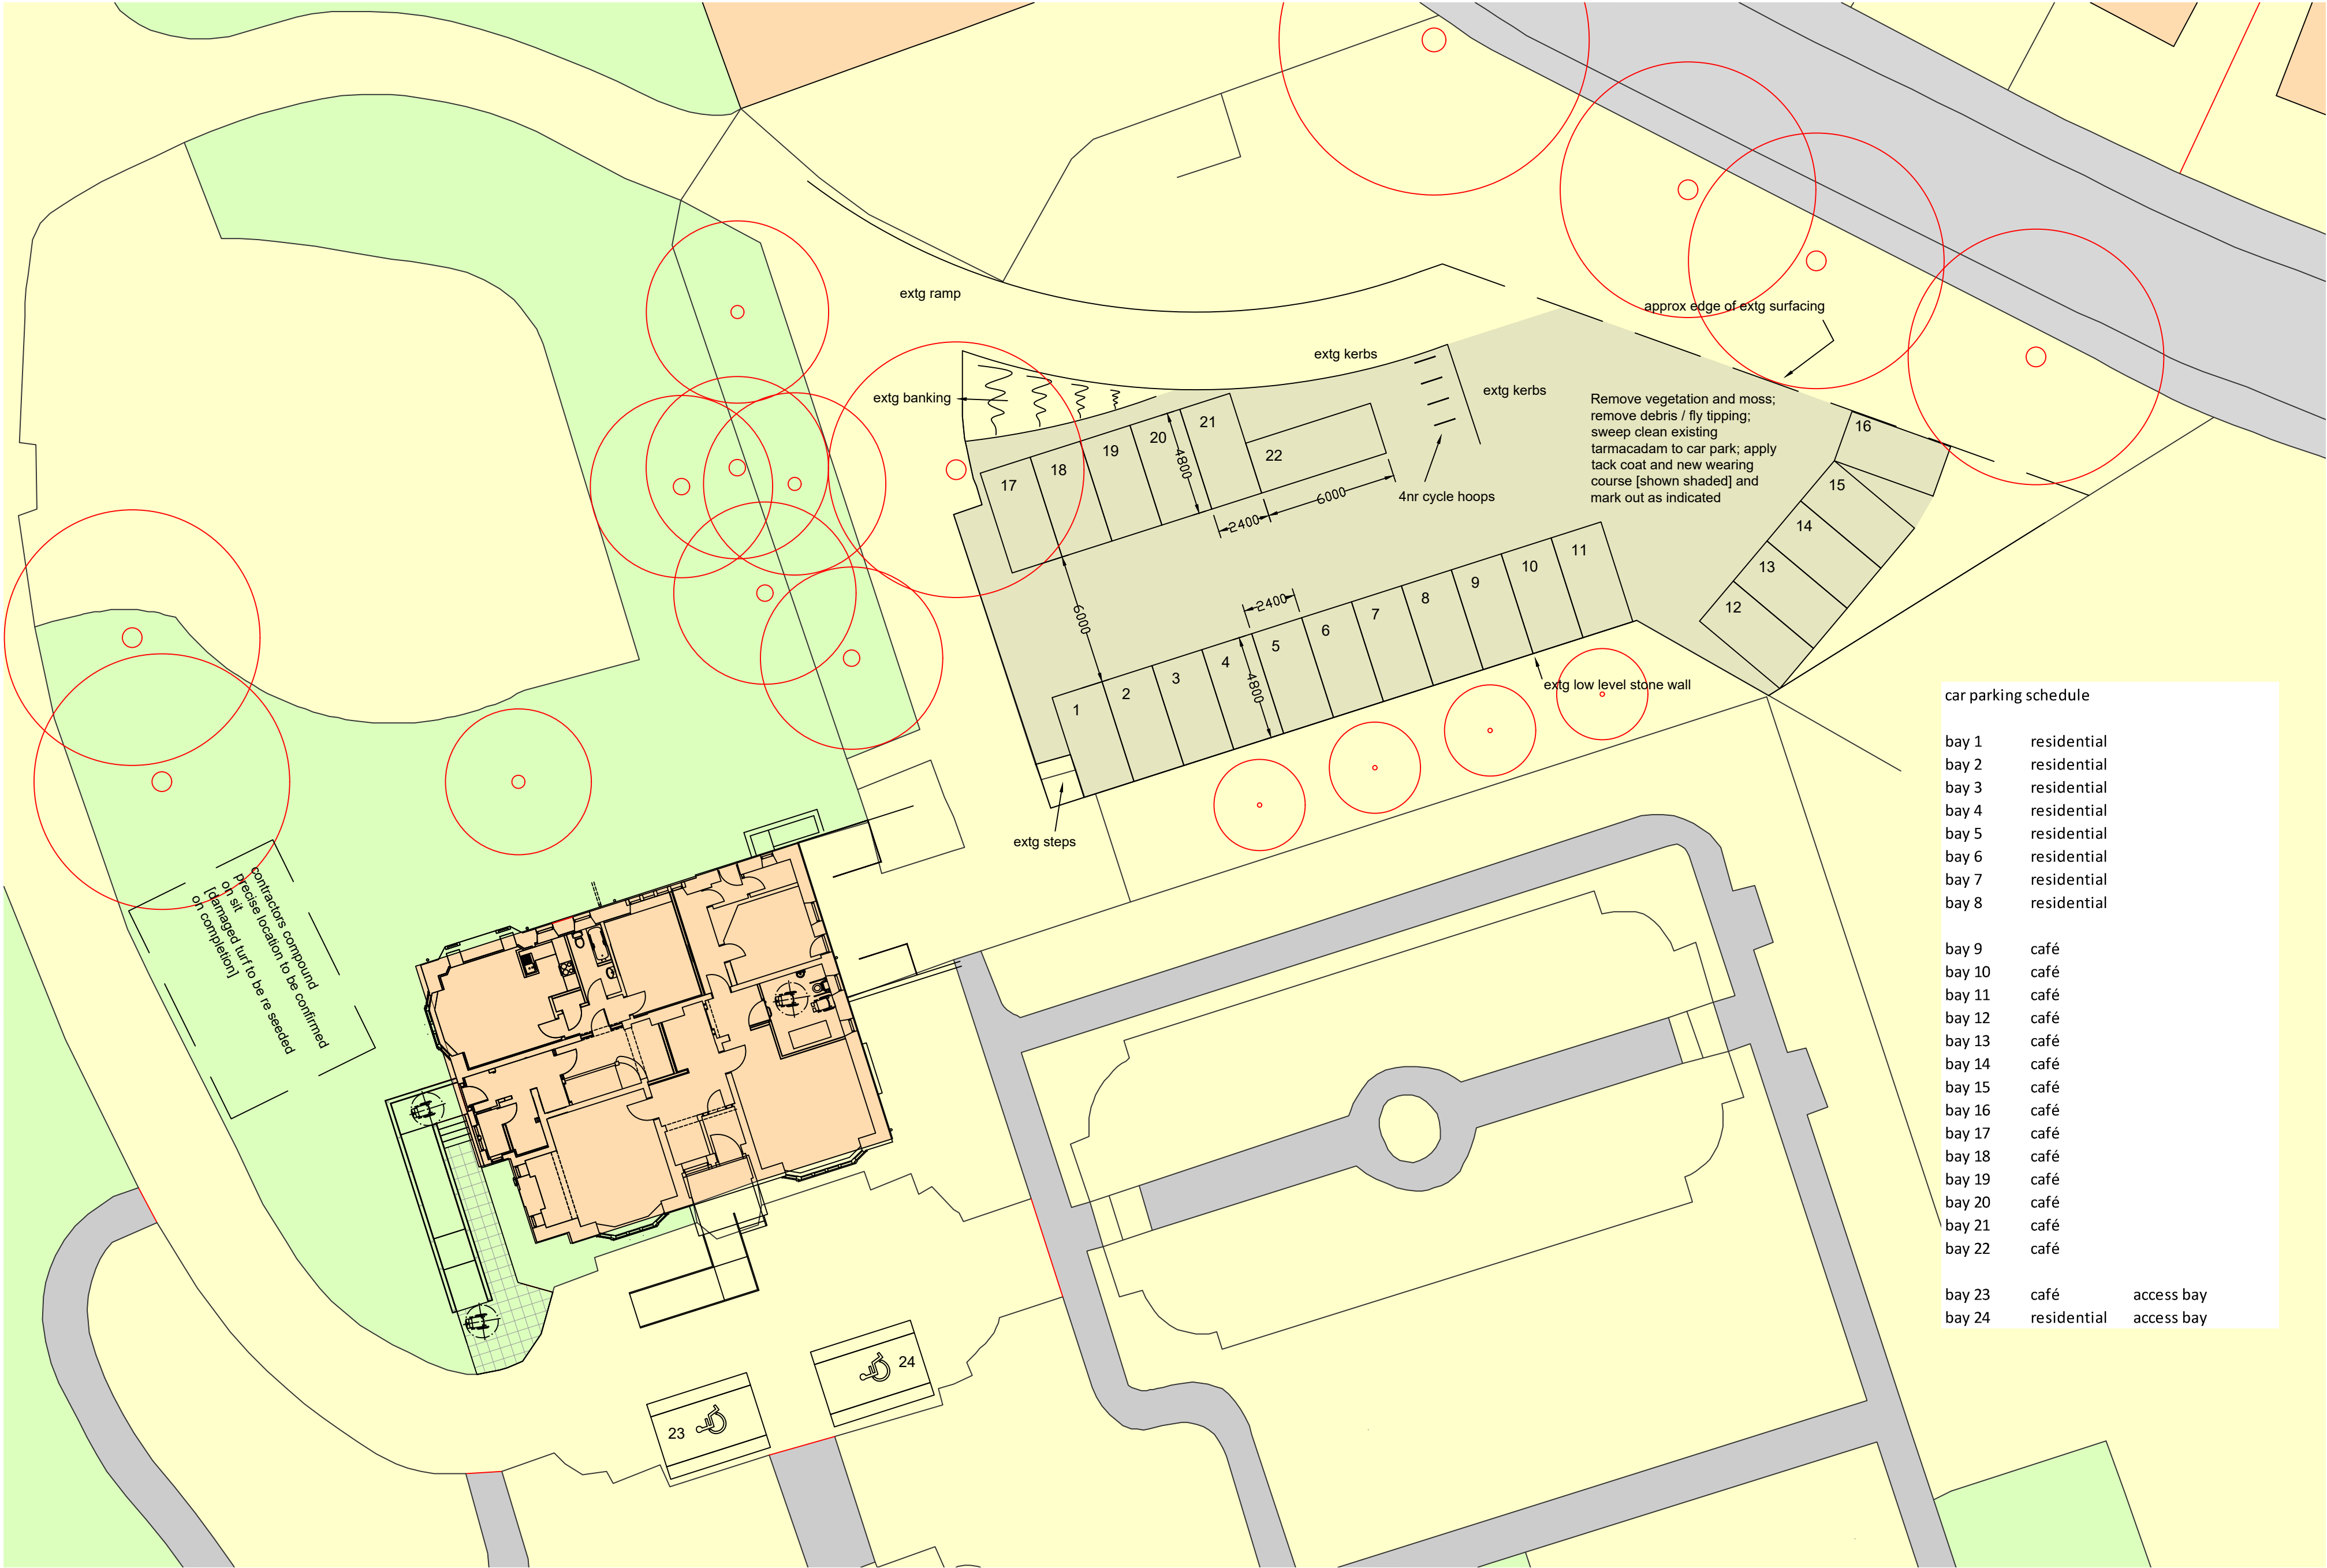

car parking schedule		
bay 1	residential	
bay 2	residential	
bay 3	residential	
bay 4	residential	
bay 5	residential	
bay 6	residential	
bay 7	residential	
bay 8	residential	
bay 9	café	
bay 10	café	
bay 11	café	
bay 12	café	
bay 13	café	
bay 14	café	
bay 15	café	
bay 16	café	
bay 17	café	
bay 18	café	
bay 19	café	
bay 20	café	
bay 21	café	
bay 22	café	
bay 23	café	access bay
bay 24	residential	access bay

PROPOSED SITE LAYOUT

B	01/12/22	existing trees shown	IS
A	31/03/20	car park details amended	IS
rev:	date:	description:	by: