


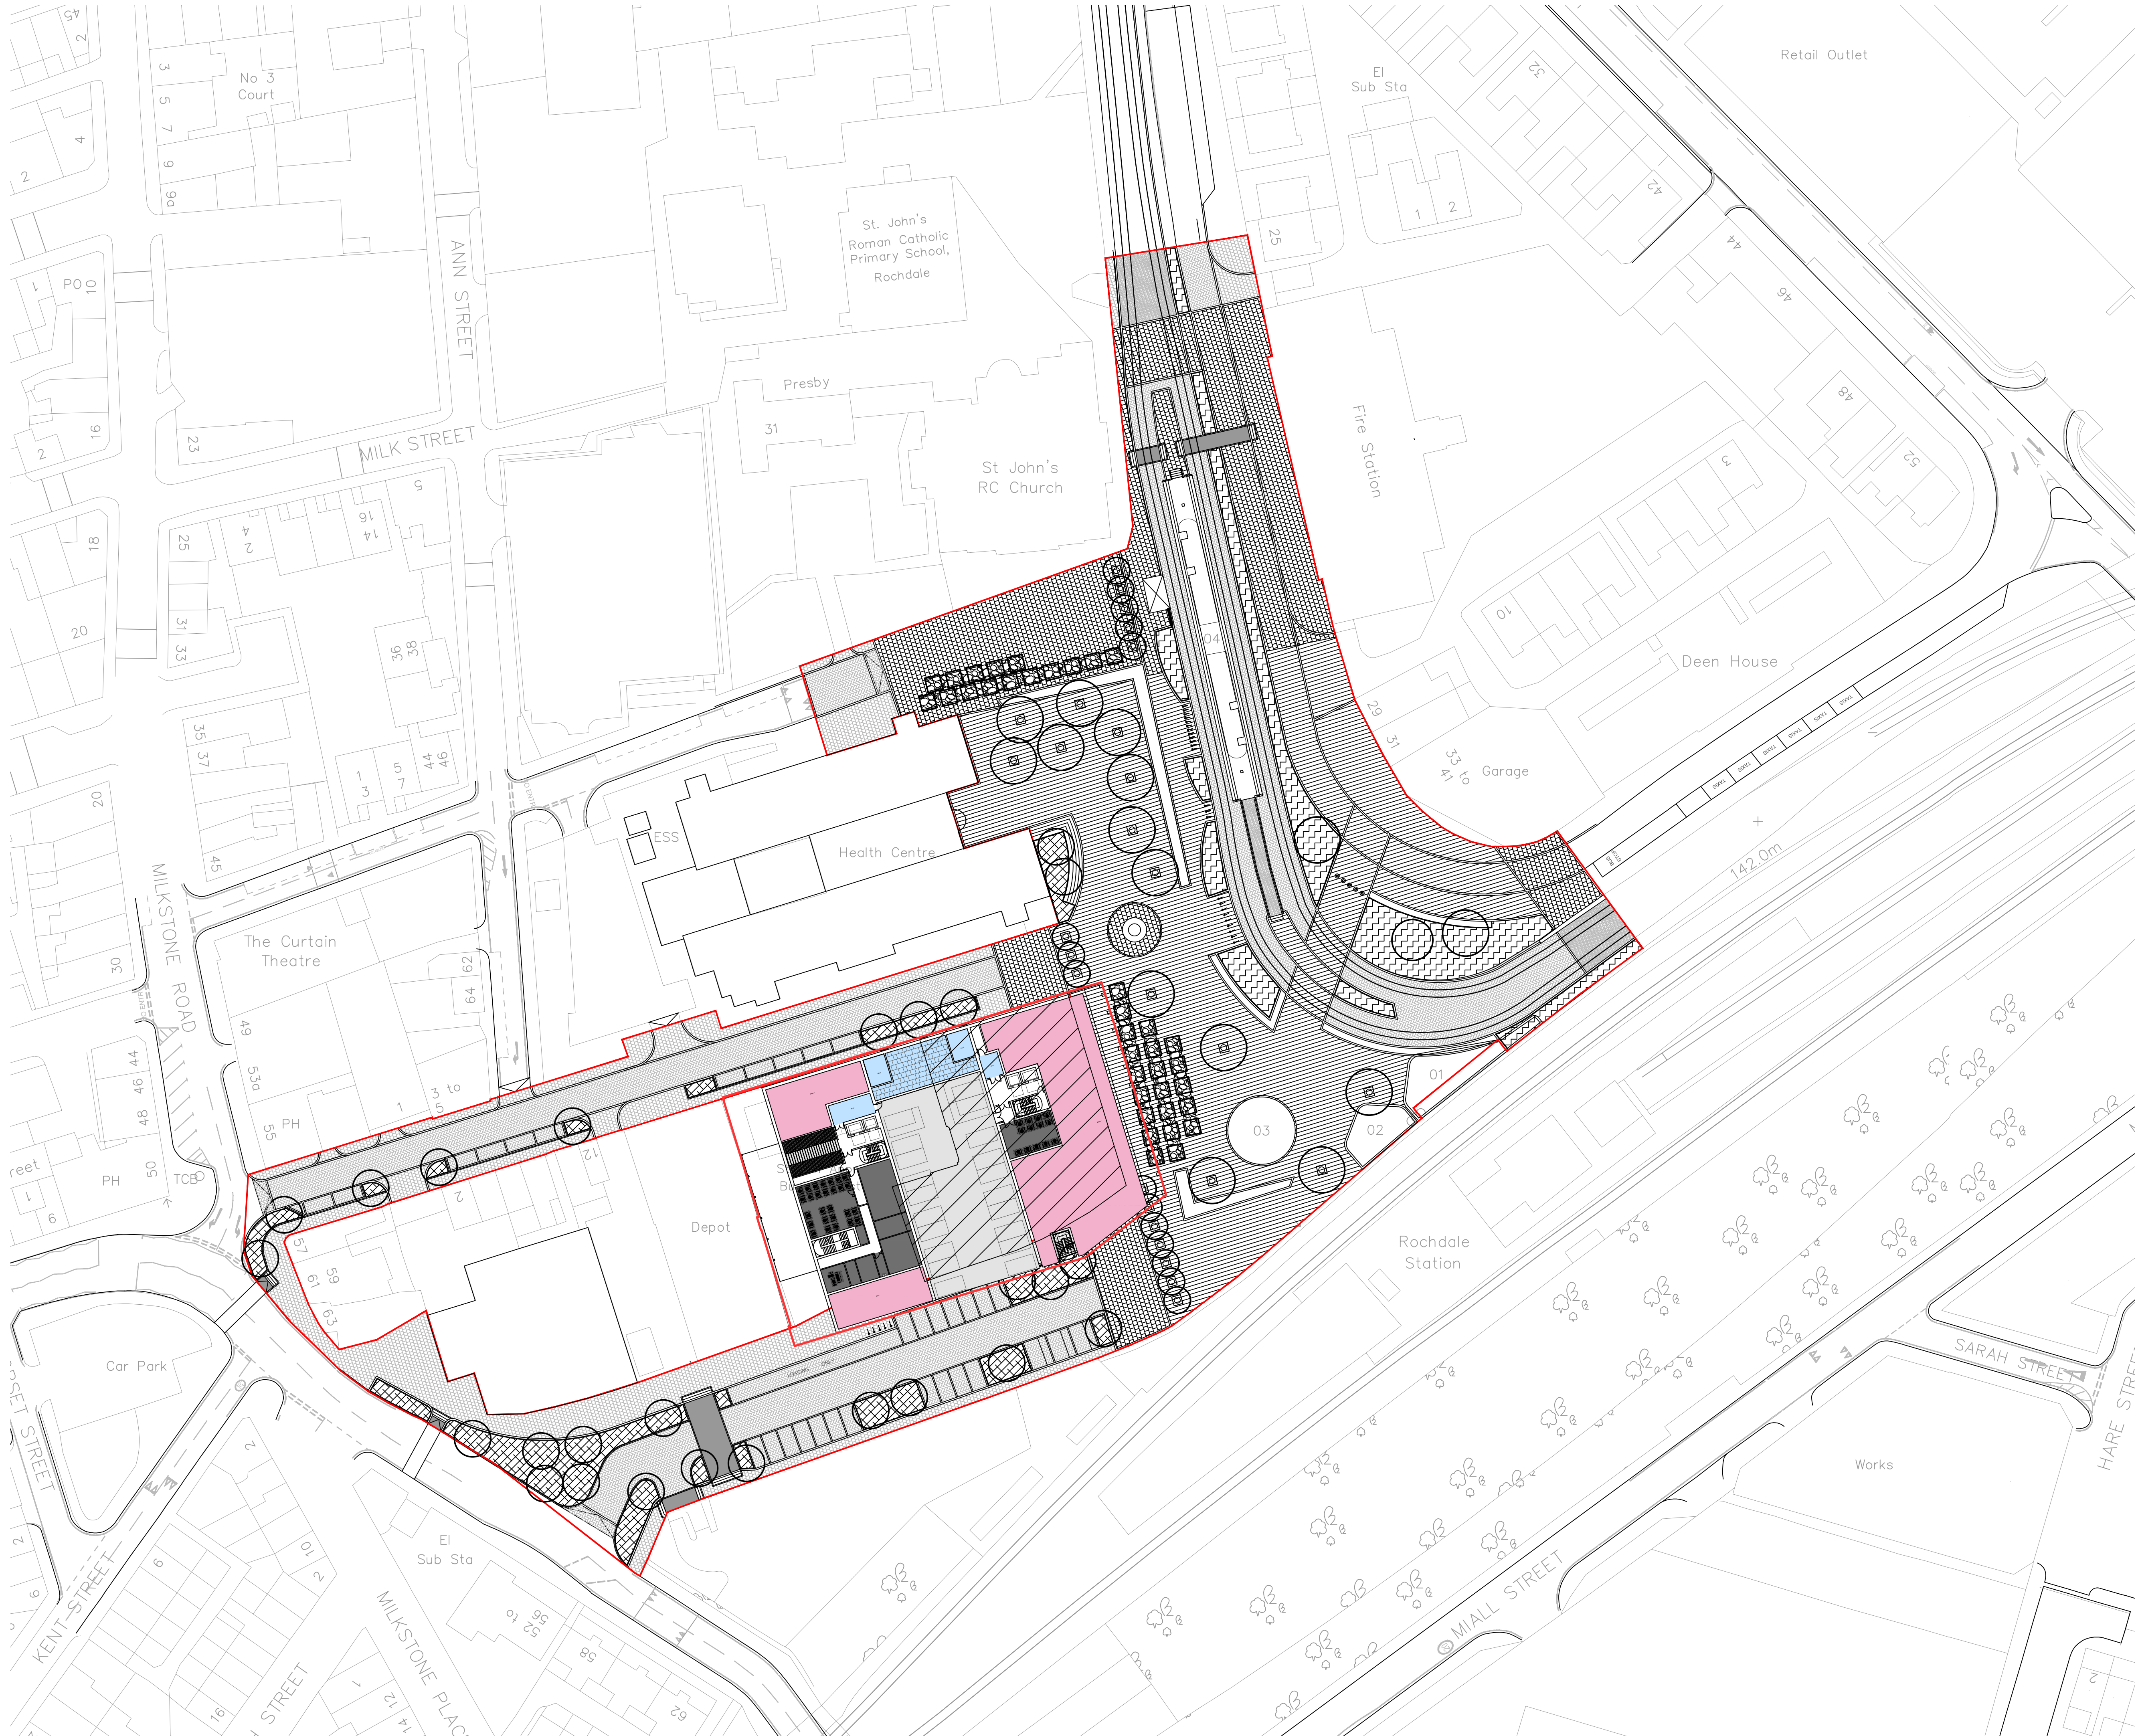

© Copyright Broadway Malyan Limited

- | | | |
|----|----------------------------------|--|
| 01 | Station Square canopy | NOTE: Any works in these areas will be dealt with under a separate phase and application |
| 02 | Bike storage | |
| 03 | Possible Pop up commercial space | |
| 04 | Raised tram station platform | |



Hardscape surfaces

- | | |
|--|--|
| | Proposed concrete block paving 300x200 |
| | Proposed concrete block paving 200x100 |
| | Proposed concrete block paving 50x50 |
| | Proposed concrete block paving 200x200 |
| | Proposed concrete block paving 100x100 |
| | Proposed tarmac |
| | Proposed compacted gravel |

Softscape materials

- | | |
|--|---------------------------------|
| | Proposed mixed ornamental shrub |
| | Proposed rain garden |
| | Proposed tress |
| | Proposed boxhead trees |

Furniture and other structures

- | | |
|--|--------------------------------|
| | Bespoke concrete block benches |
| | Art sculpture on plinth |
| | Concrete sitting steps |
| | Proposed tree grille |
| | Proposed Cycle stands |

Revision	Date	Description
-	YY-MM-DD	

BroadwayMalyan^{BM}

Client
Rochdale Borough Council
Project
Rochdale Station Square
Description
**LANDSCAPE PROPOSALS
GENERAL ARRANGEMENT PLAN**

Status
For Planning
Scale
1:500@A1
Job Number
36072
Drawn By
FM
Drawing Number
L-91-100
Date
11.08.22
Revision