


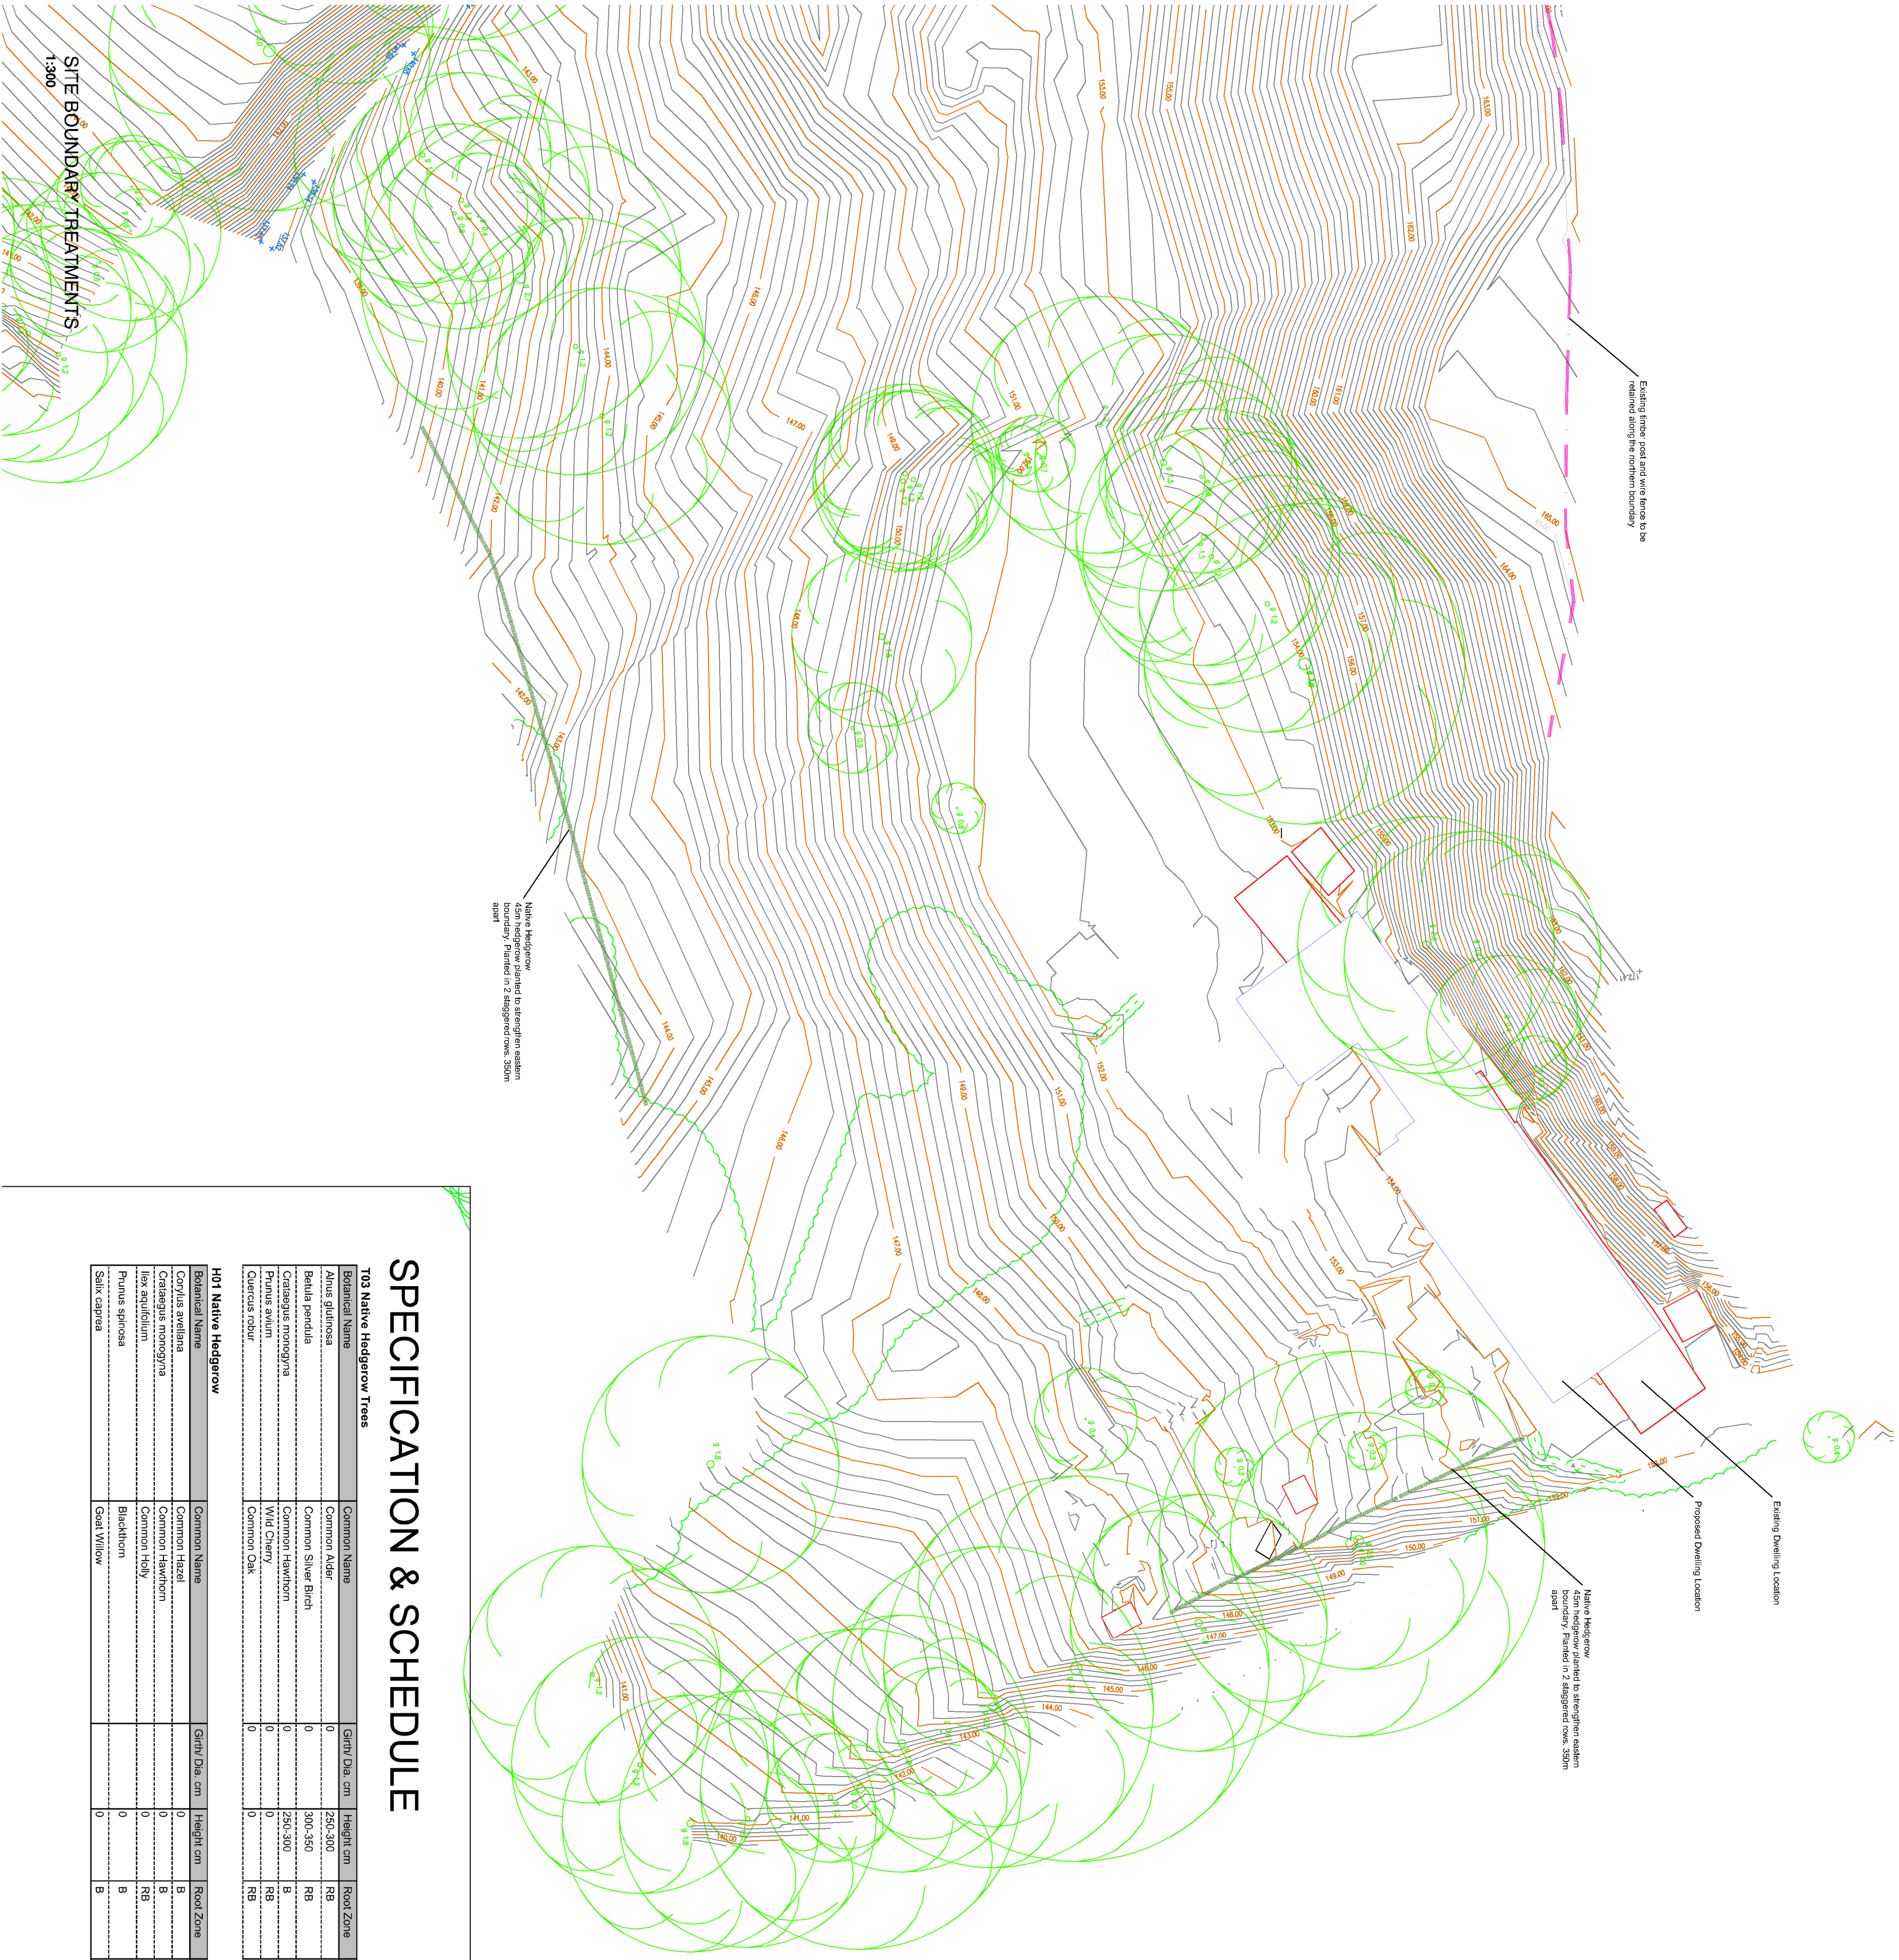

SPECIFICATION & SCHEDULE

T03 Native Hedgerow Trees				
Botanical Name	Girth Dia. cm	Height cm	Root Zone	Specification
Aulus glutinosa	0	250-300	RB	2x; Stk. clear stem 175-200cm; 3 bks
Betula pendula	0	300-350	RB	Pathlined; 5 bks
Catalpa monogyna	0	250-300	B	2x; LS. clear stem 150-175cm; 3 bks
Prunus avium	0	0	RB	2x; Stk. clear stem 175-200cm; 3 bks
Quercus robur	0	0	RB	2x; LS. clear stem 150-175cm; 3 bks
H01 Native Hedgerow				
Botanical Name	Girth Dia. cm	Height cm	Root Zone	Specification
Corylus avellana	0	0	B	1-10; Spreading; Provenance UK Area 405
Catalpa monogyna	0	0	B	1-12; Transplant - seed raised
Prunus spinosa	0	0	B	1-12; Transplant - seed raised; branched; 3 bks
Salix caprea	0	0	B	0/1; Cutting branched; 2 bks
Flowering Months				Qty
Feb - Apr				30
Apr - May				154
May - Jun				2
May - Jun				30
Apr - May				8
TOTALS				242

