
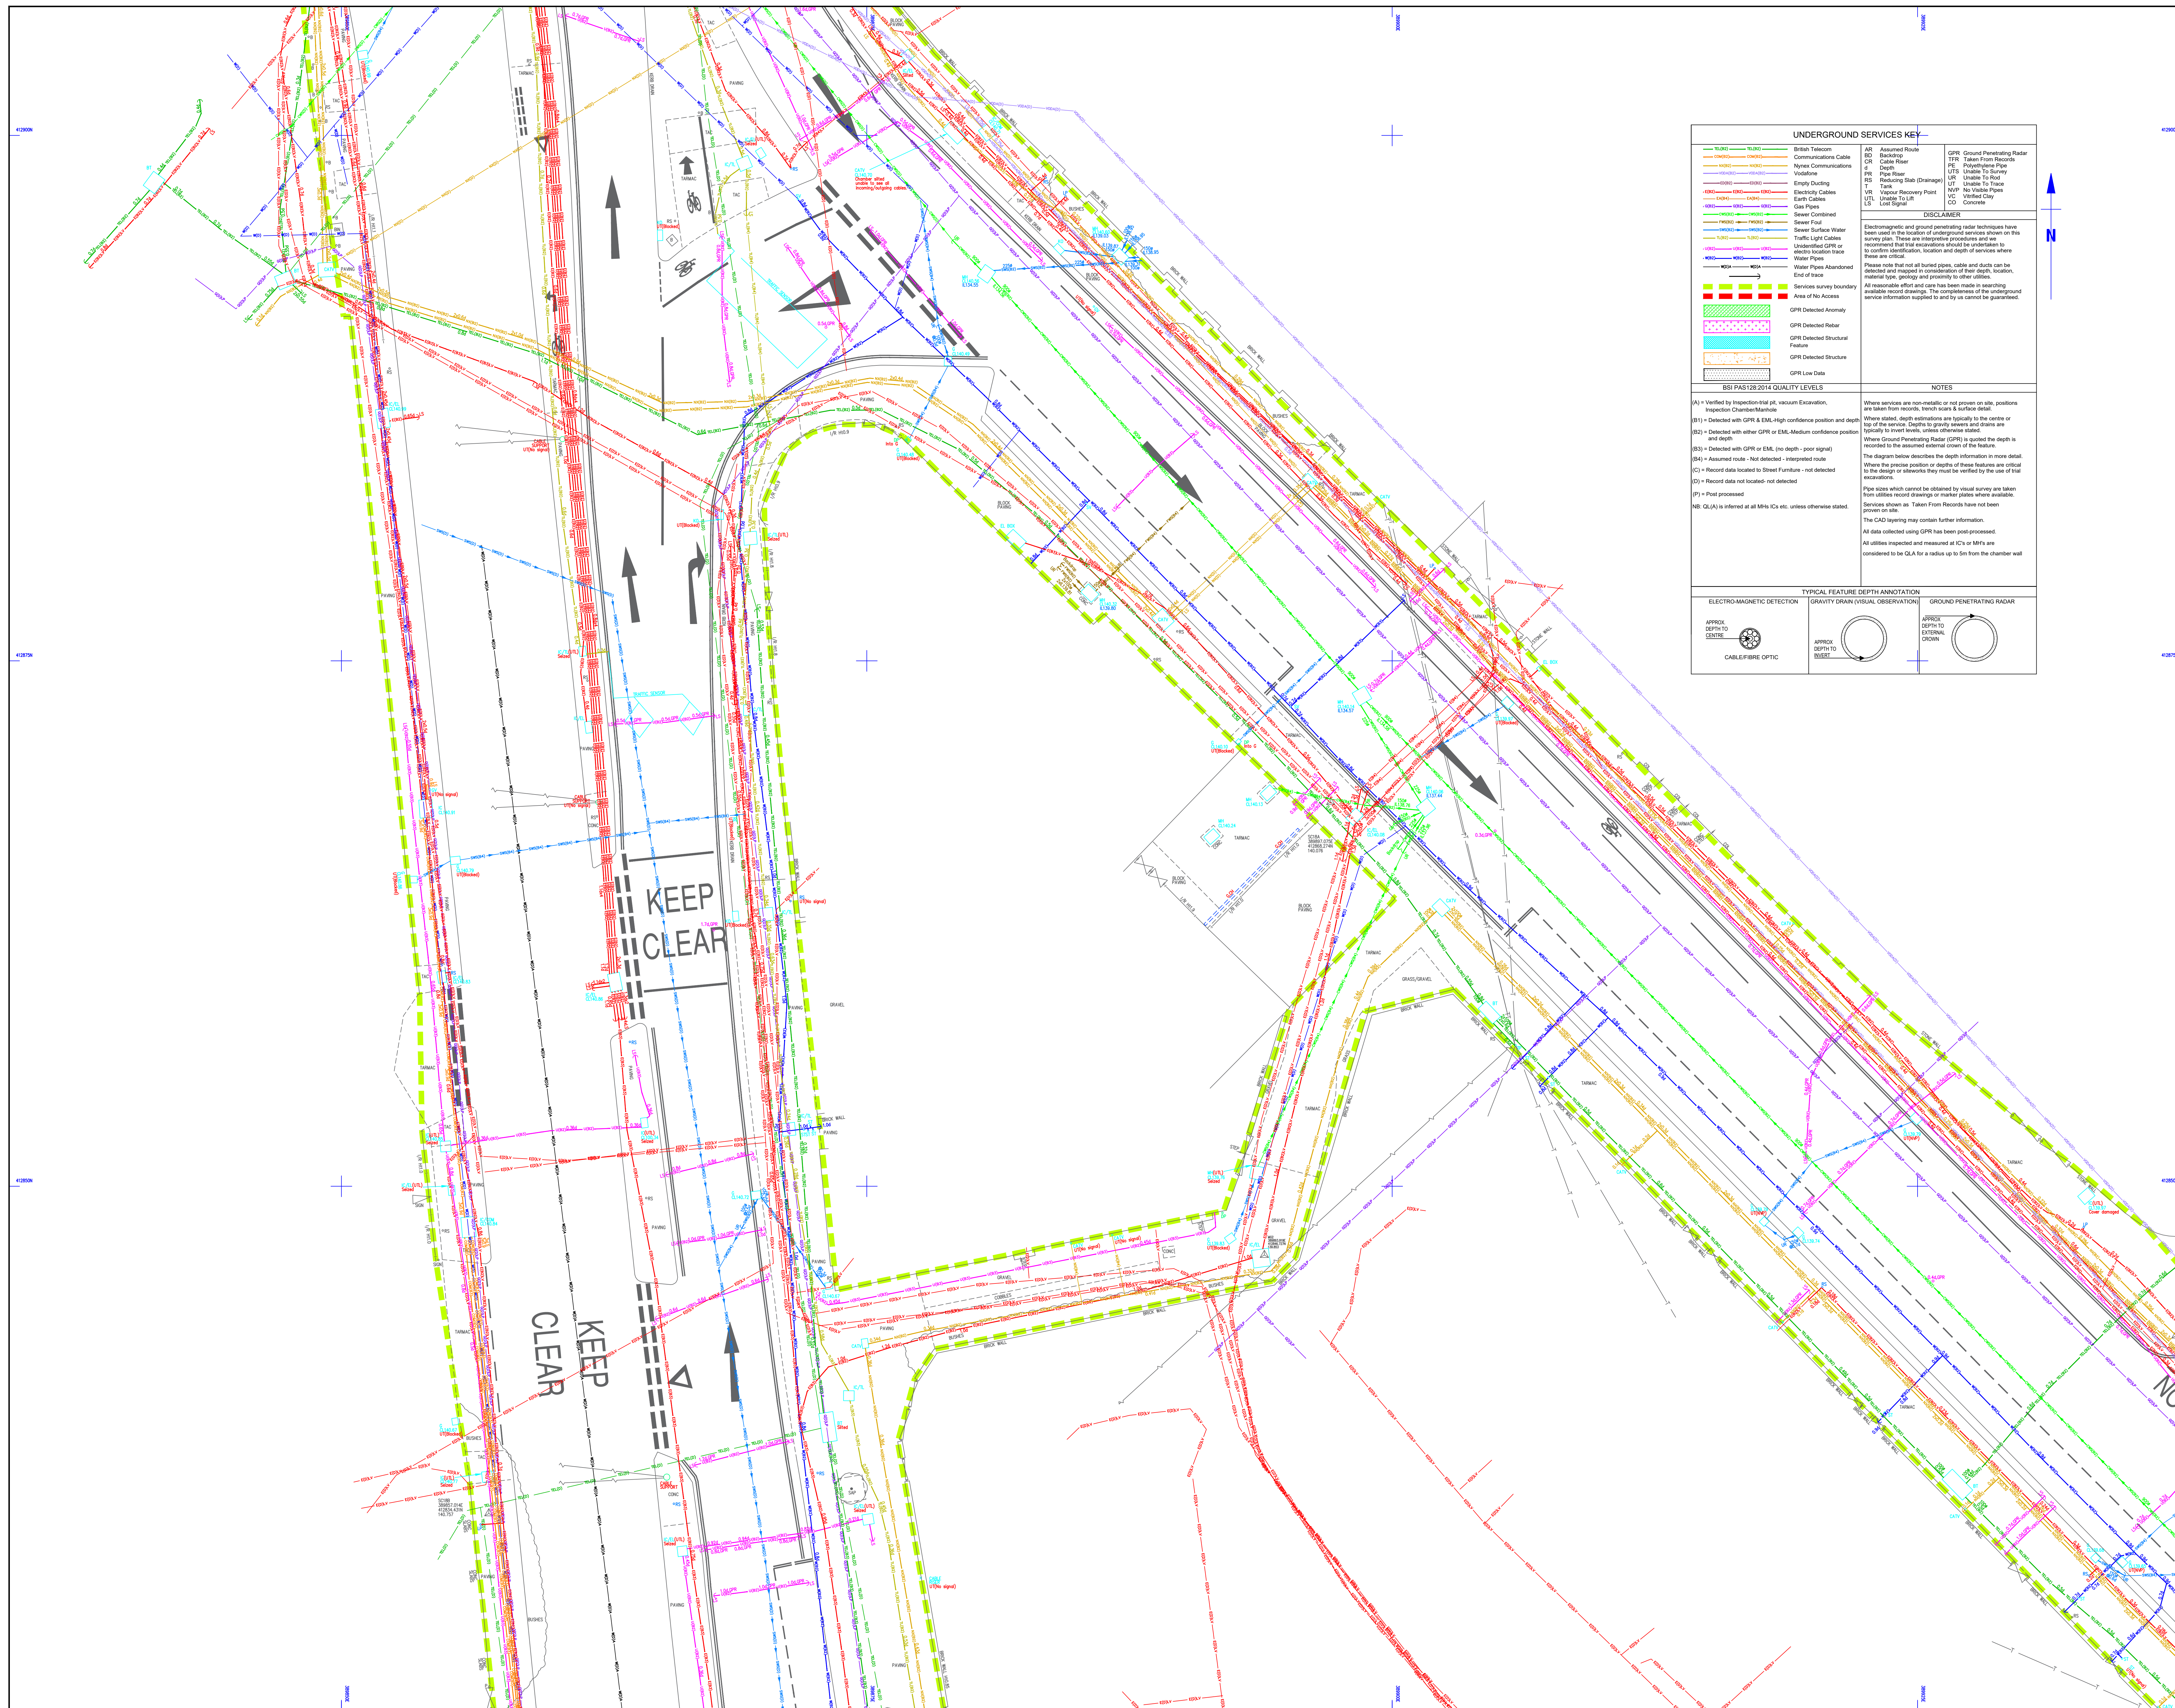


[illegible][illegible]

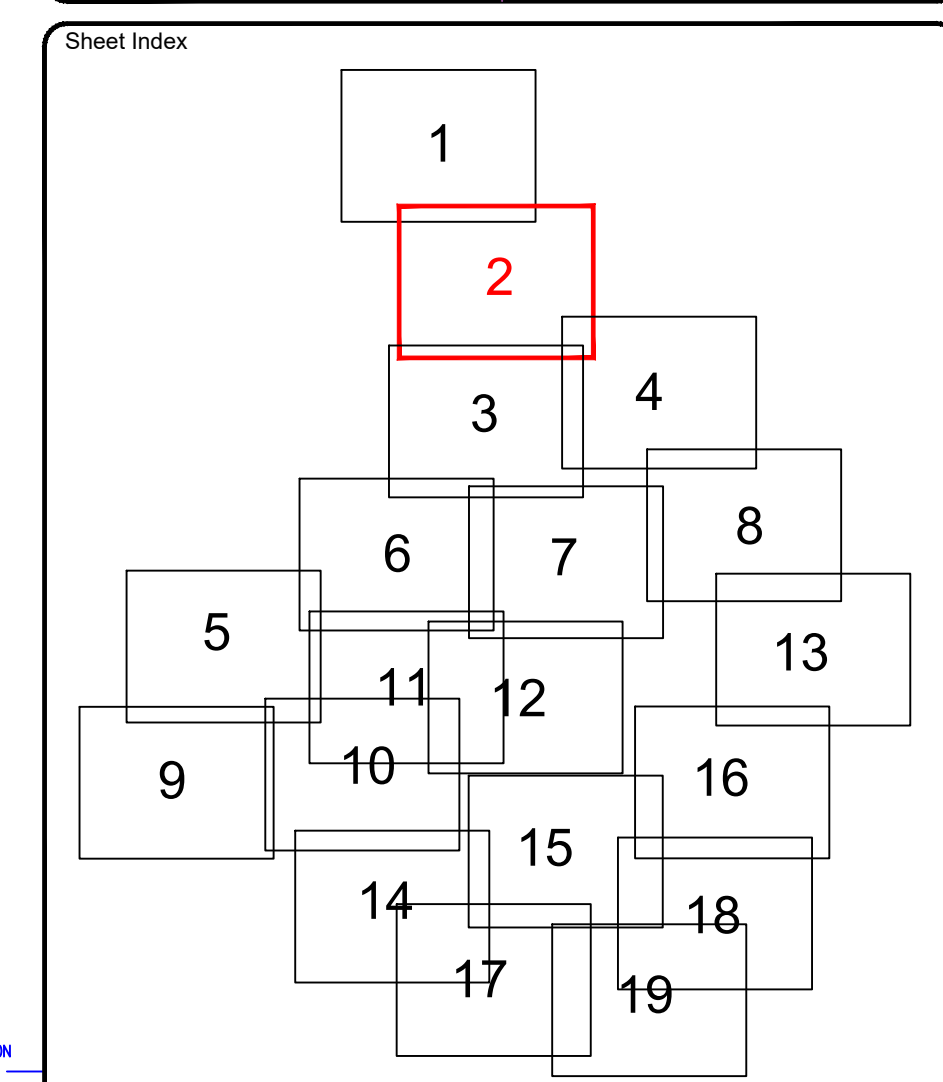

**MALCOLM
HUGHES**

**CHARTERED
LAND SURVEYORS**

65 Cross Street, Sale, Manchester
M33 7HF, Tel: 0161 905 1266
www.malcolmhughes.co.uk
survey@mhfs.co.uk

Accreditations








Client


WSP UK LTD.
8 FIRST STREET
MANCHESTER M15 4RP

Project	ROCHDALE STATION SQUARE OL11 1DS
---------	-------------------------------------

Drawing Title

UNDERGROUND SERVICES
SURVEY

Drawn By PS	04/08/21	Survey Date APRIL 2021
Checked by DJ	04/08/21	Scale A0@1:100
Drawing No 56653/UG2		Revision

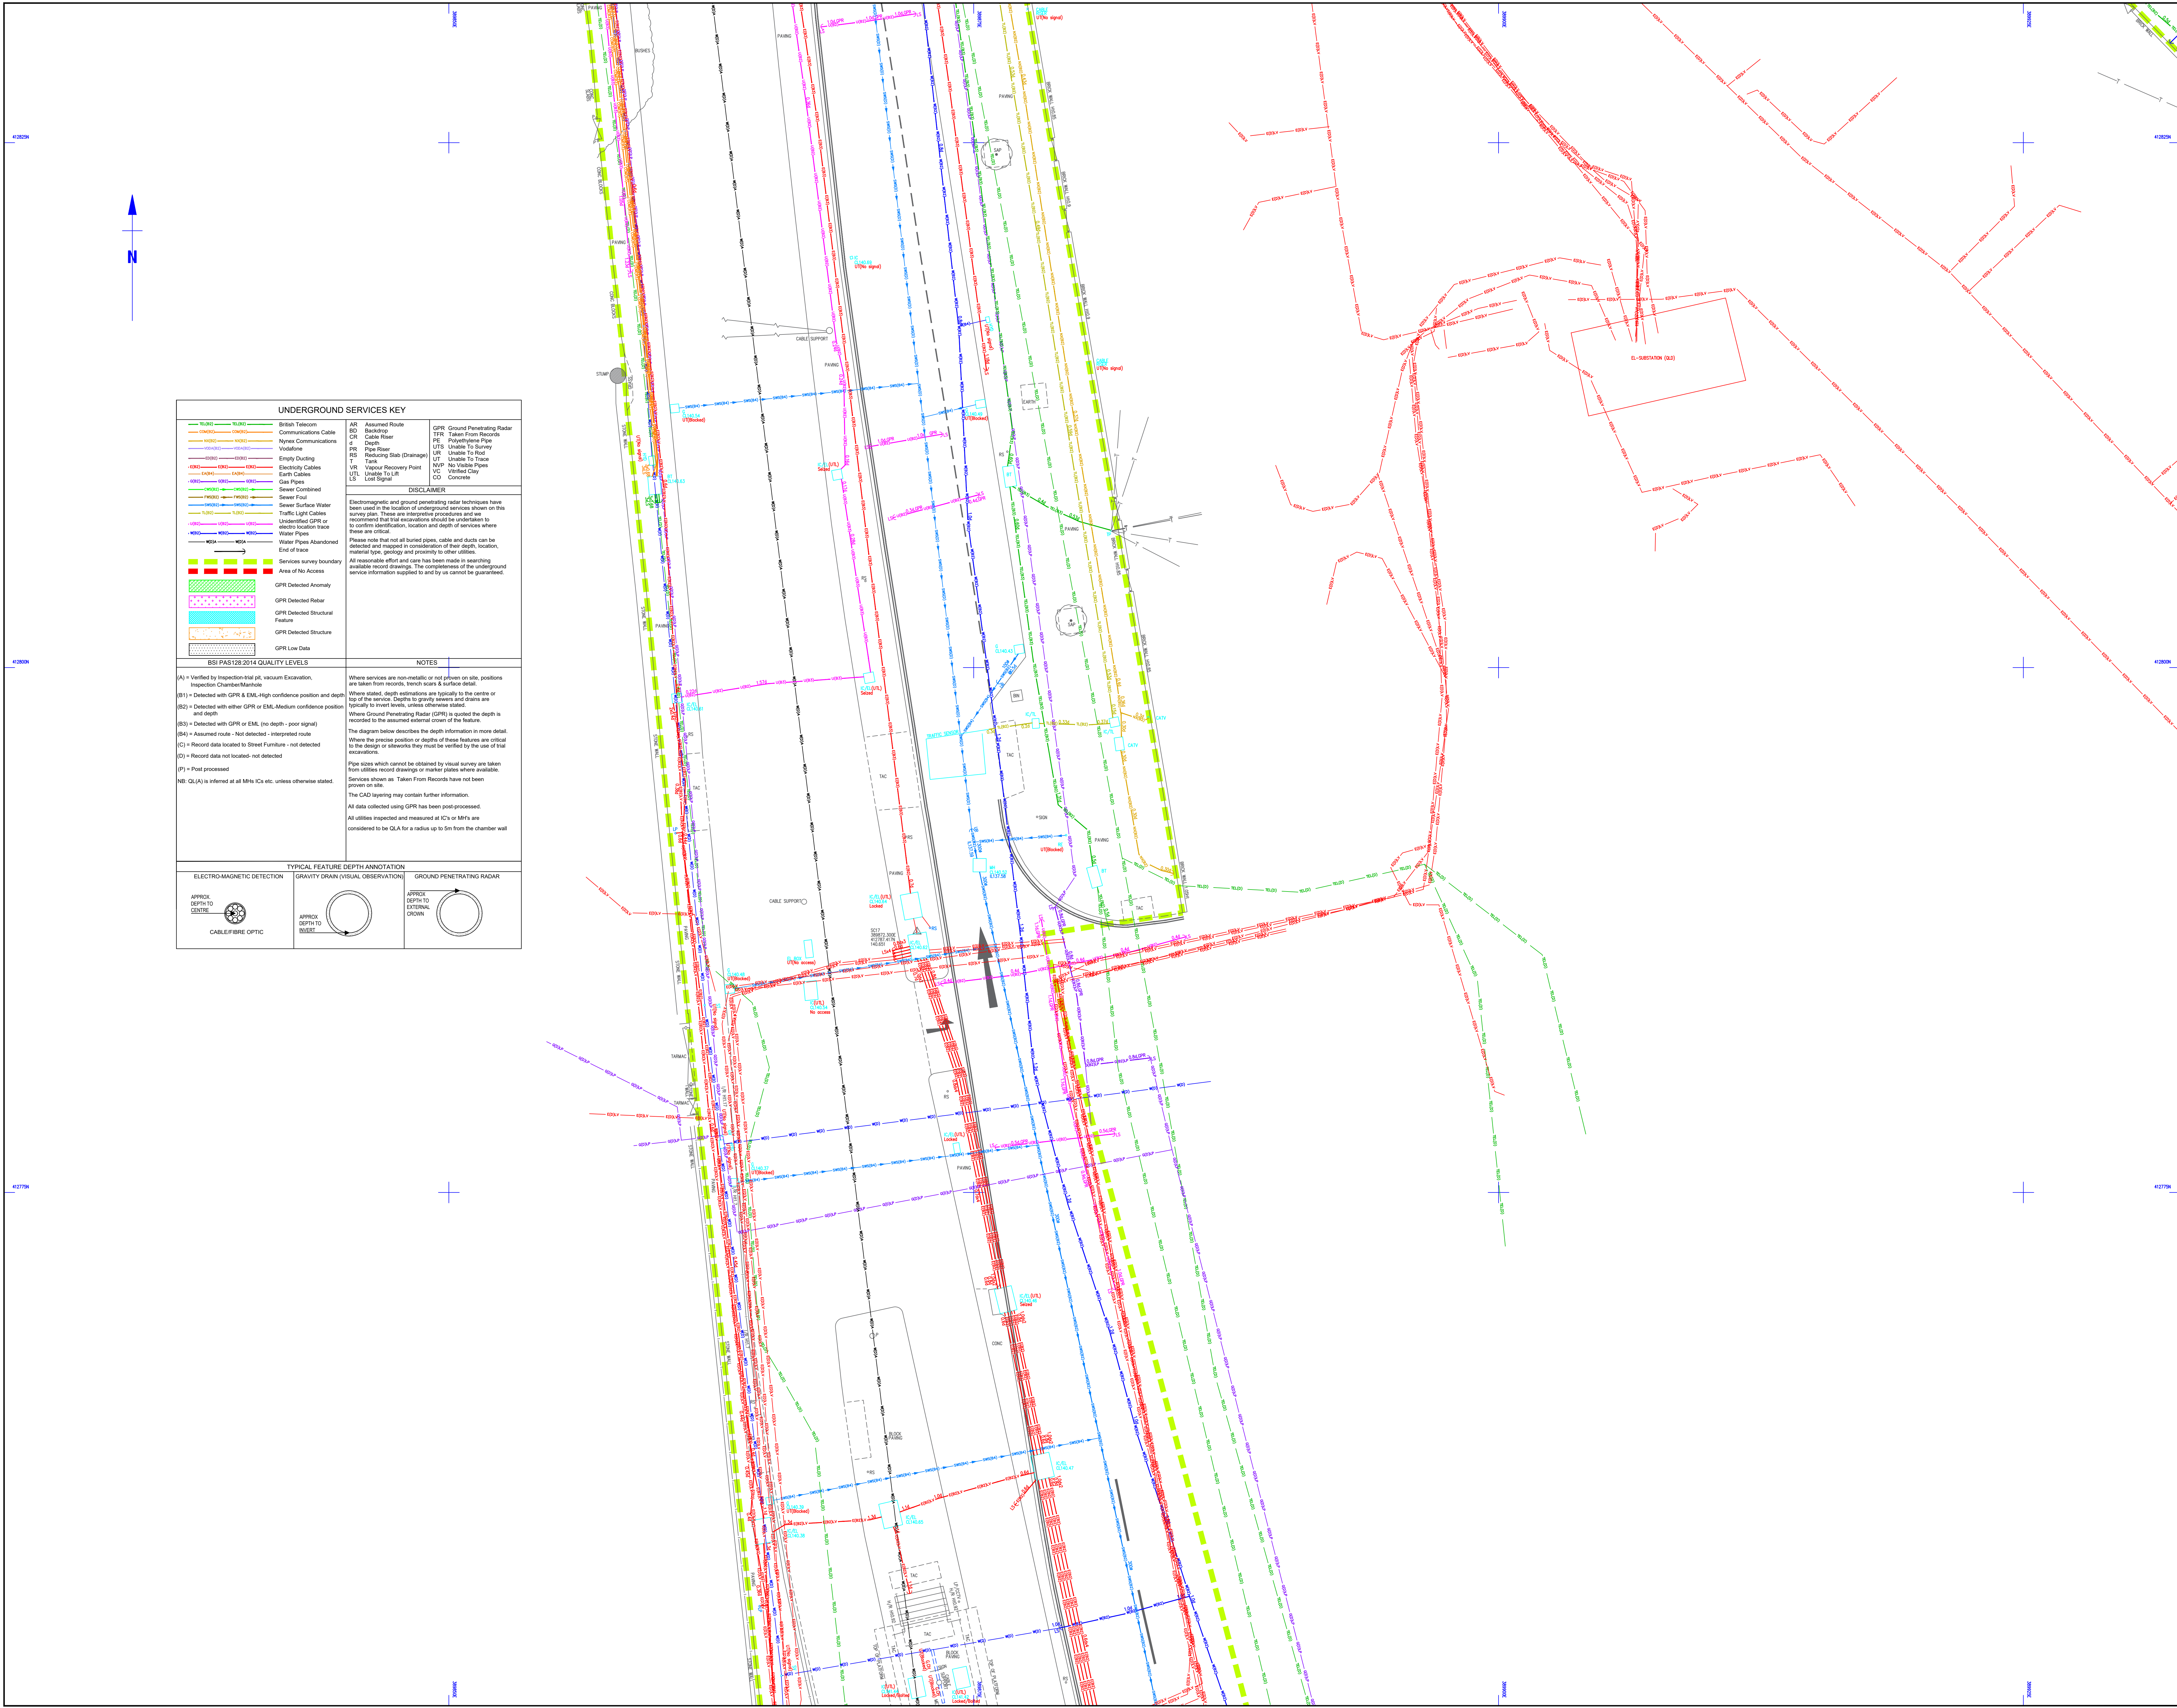

Survey Notes

Grid: Local, plane metric related to OS grid
Levels: OS datum from GNS3 positioning, converted using the National Grid model OSGM15

Notes

Topographical Survey Legend

BUILDINGS AND WALLS

GENERAL INFORMATION

FOUNDED AND DESCRIPTIONS

OVERHEAD FEATURES

ROADS

STREET FURNITURE

RELIEF AND VEGETATION

LEVEL AND HEIGHT INFORMATION

SURVEY INFORMATION SIGNS

GEOTECHNICAL INFORMATION

UNDERGROUND SERVICES KEY

BSI PAS128:2014 QUALITY LEVELS

NOTES

ELECTRO-MAGNETIC DETECTION

GRAVITY DRAIN (VISUAL OBSERVATION)

GROUND PENETRATING RADAR

Sheet Index

Rev

Date

Description

MALCOLM HUGHES

CHARTERED LAND SURVEYORS

Accreditations

Client

WSP UK LTD.
8 FIRST STREET
MANCHESTER M15 4RP

Project

ROCHDALE STATION SQUARE
OL11 1DS

Drawing Title

UNDERGROUND SERVICES
SURVEY

Drawn By

PS

04/08/21

Survey Date

APRIL 2021

Checked by

DJ

04/08/21

Scale

A0@1:100

Drawing No

56653/UG3

Revision

