

ALL DIMENSIONS ARE IN MILLIMETRES UNLESS OTHERWISE INDICATED.
DO NOT SCALE FROM THIS DRAWING. IF IN DOUBT ASK.
THIS DRAWING SHALL BE READ IN CONJUNCTION WITH THE PROJECT SPECIFICATION AND ALL OTHER PROJECT DOCUMENTATION.

LEGEND

MCWS PIPES AT LOW LEVEL

MCWS PIPES AT HIGH LEVEL

HWS PIPES AT LOW LEVEL

HWS PIPES AT HIGH LEVEL

MAINS COLD WATER

PIPE RISER (INDICATED ON DRAWING WHETHER TO BELOW OR ABOVE)

ISOLATION VALVE

DIRECTION OF FLOW

COLD WATER OUTLET


HOT WATER OUTLET

BASIN OUTLET

SHOWER OUTLET

HL HIGH LEVEL

LL LOW LEVEL

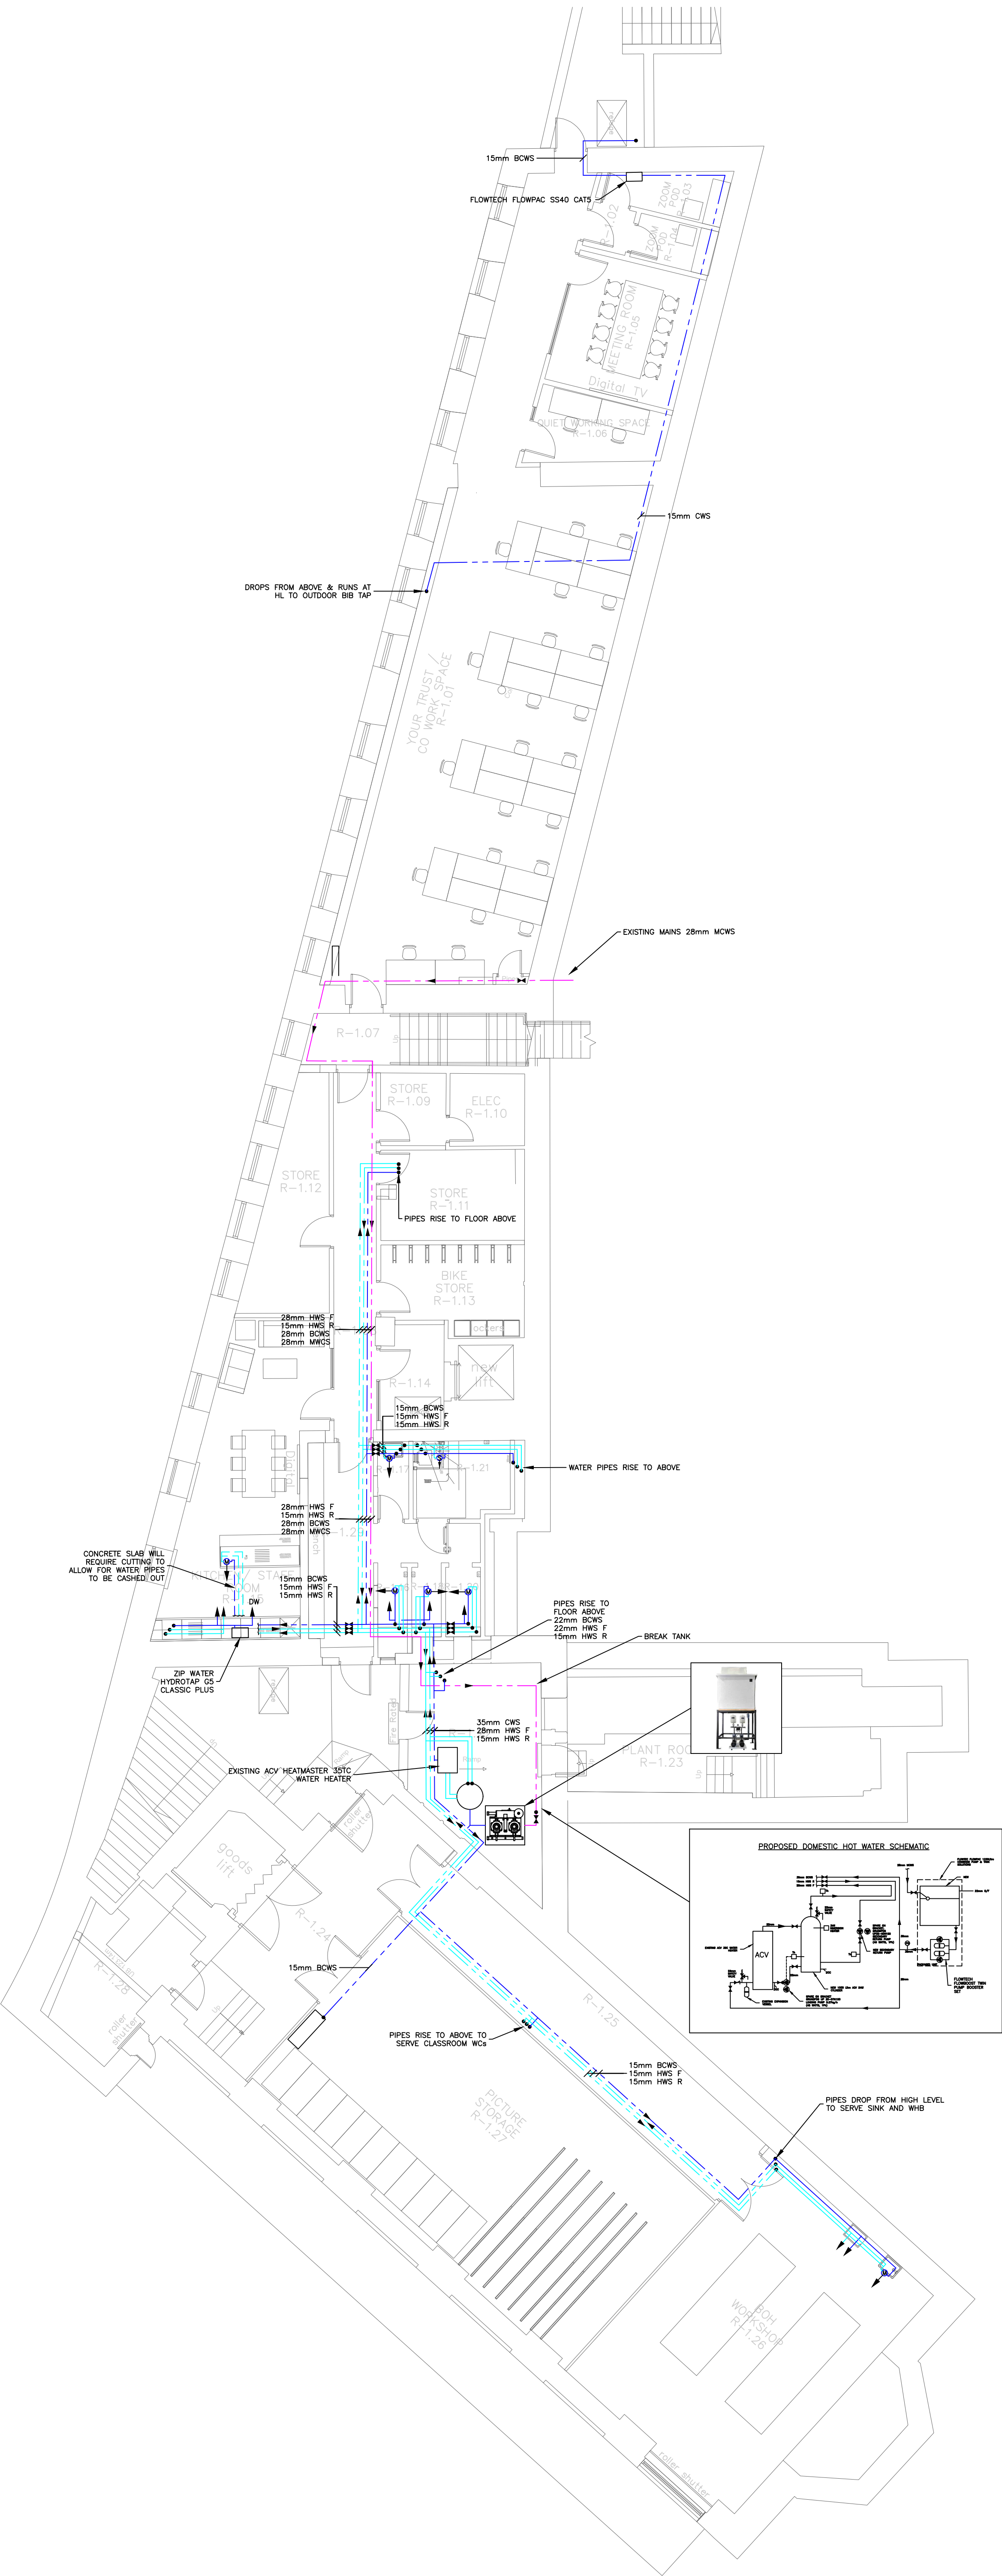

T2	09/11/23	TENDER ISSUE
T1	29.09.23	TENDER ISSUE
P1	17.08.23	STAGE 3 ISSUE

Revision	Date	Description
----------	------	-------------

Client & Site
YOUR TRUST TOUCHSTONES
ROCHDALE

Title
WATER SERVICES

BASEMENT



Steven A. Hunt & Associates
Hangar 9, De Havilland Drive, Liverpool L24 8RN
T 0151 427 8009
W www.stevenhunt.com E info@stevenhunt.com

Scale: 1:100	Size: A1	Drawn: EB	Chkd: SH
--------------	----------	-----------	----------

Drawing No. ISO19650 Compliant

Project	Origin	Zone	Level	File Type	Role	Number	Suitability	Rev:
4025 SHA	XX	B1	DR	M	2000	S2	T2	

TENDER

ETNAW B.V.E.Y