

1. Any dwg format drawing is to be read in conjunction with and at the scale of the accompanying pdf.
2. Where colours other than black or grey are used, the drawing must be plotted in colour.
3. For status "C" (Construction) drawings all dimensions are to be checked on site by the contractor, scaling is for Local Authority purposes only.
4. Unless otherwise specified, all dimensions are in millimeters.
5. All information on this drawing is to be read in conjunction with the relevant Donald Insall Associates specification and trade contractors' drawings and information by specialists.
6. In the event of any discrepancy, please contact us immediately.
7. This drawing may contain survey information by others and is to be used solely for the purposes for which it was issued.
8. These are uncontrolled documents issued for information contact only. If you require a new drawing, please contact DfA immediately.
9. Please note QIA cannot be held responsible for any errors arising from changes made to an uncontrolled dwg file.

© 2019 DONALD INSALL ASSOCIATES LTD

Status codes	
S0	Work in Progress
S1	Suitable for Co-ordination
S2	Suitable for Information
S3	Suitable for Review & Comment
S4	Suitable for Stage Approval
D1	Suitable for Costing
D2	Suitable for Tender
D3	Suitable for Contractor Design
D4	Suitable for Manufacture/Procurement

A1,A2,A3, An etc. Approved and accepted as stage complete
B1,B2,B3, Bn etc. Partially signed off: with minor comments from the Client

CR Construction Record

C01	15-05-23	SZG	RZM	Initial Issue
Rev	Date	Dwn	Auth	Revision

Scale A1@	Status	Purpose of issue
VAR	CR	For Construction

File Name							
RTH - DIA - XX- 00 - DR- A - 0059							C01
Project	Originator	Volume	Level	Type	Role	Number	Revision


Rochdale Town Hall
for Rochdale Development Agency

Phase 2

B2c Finishes

Donald Insall Associates
Chartered Architects and Historic Building Consultants

Bridgeway House, 5 Bridge Place, Chester CH1 1SA
(+44) 01244 350 063
chester@insall-architects.co.uk

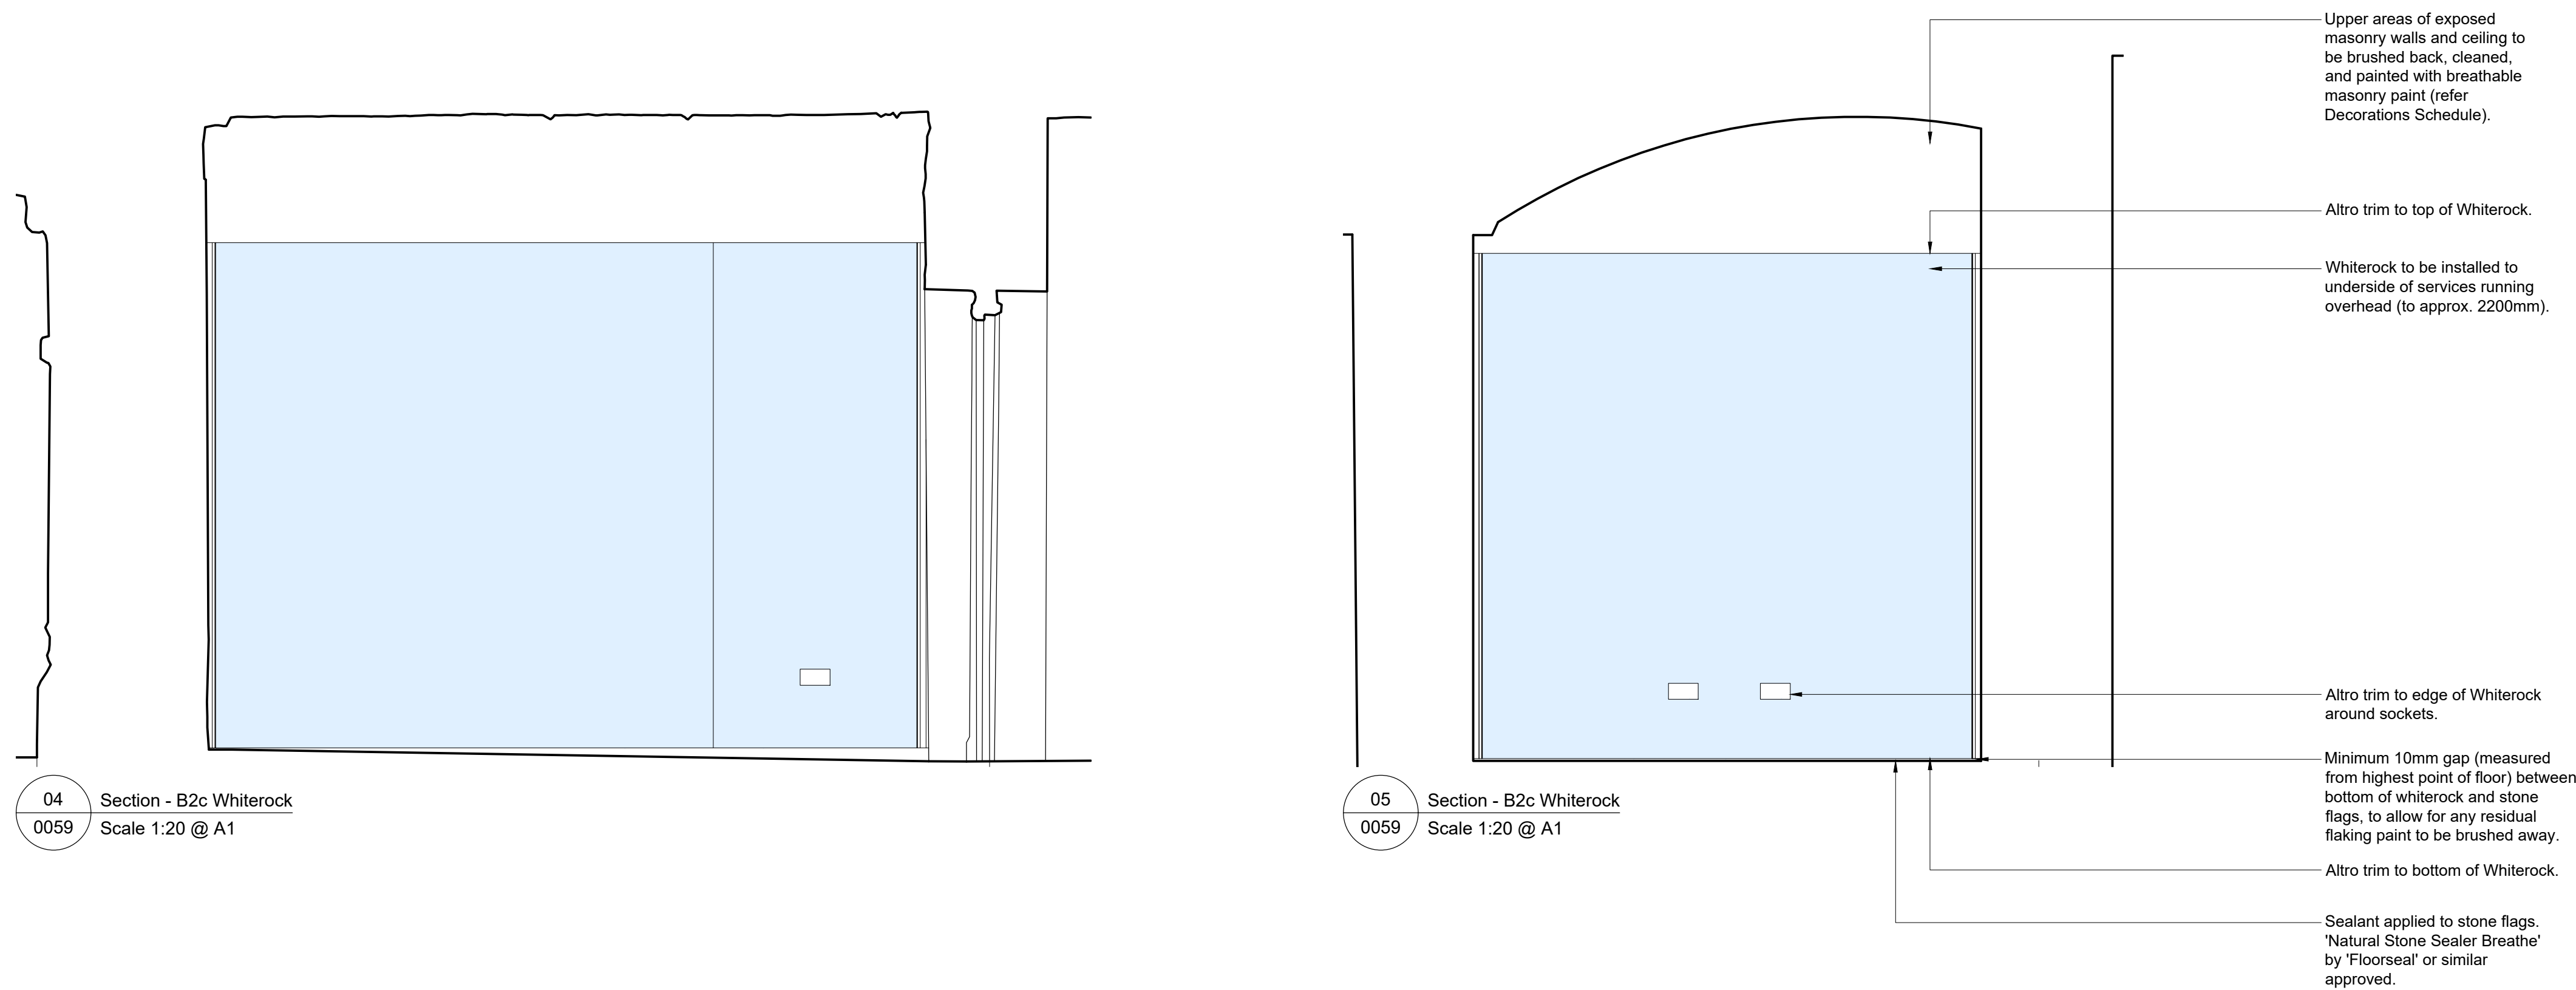

Key:

	Whiterock
---	-----------