


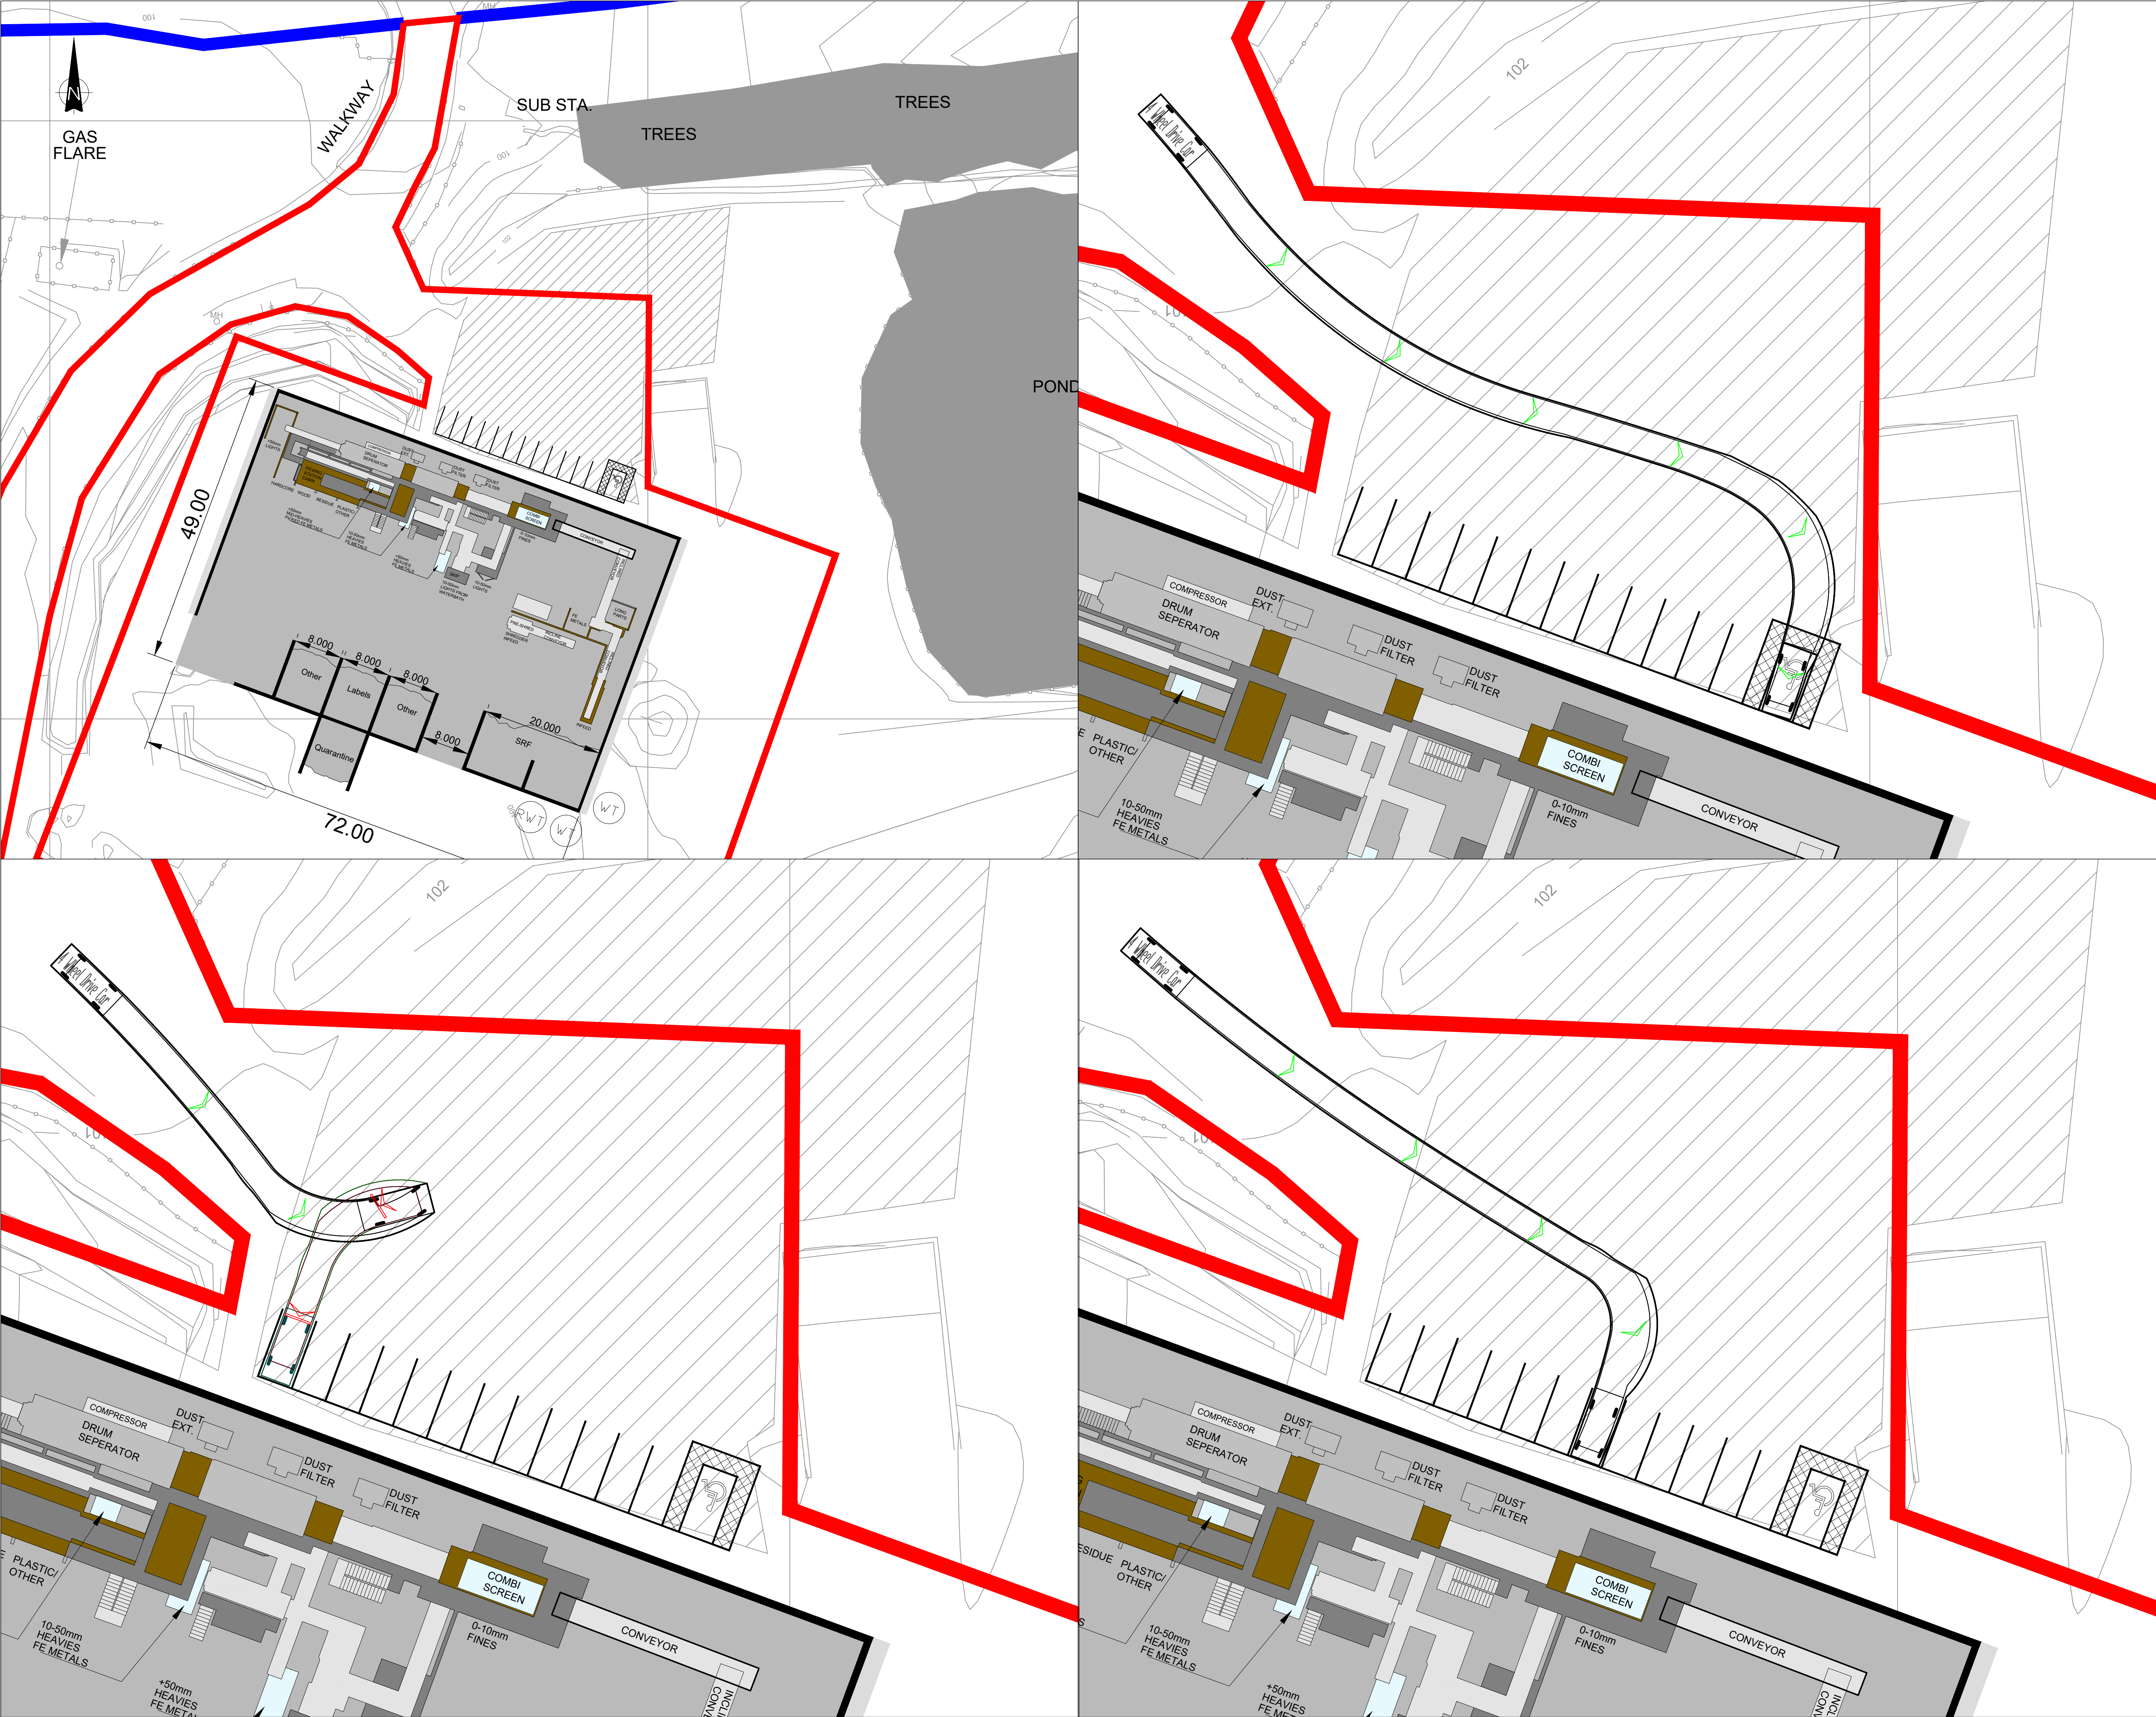

- Notes
1. Survey information provided by Valencia Waste Management Ltd
 2. All dimensions in Metres and all levels in metres Above Ordnance Datum Newlyn.
 3. Do not scale from this drawing.
 4. Any anomalies on this drawing should be brought to the attention of Egniol Consulting Ltd.
 5. Key.

- Land under the control of the Applicant
- Application Site
- 1.2m Width Pedestrian Access.
- Concrete Hardstanding.
- Indicative Parking Space - 4.8m x 2.4m
1x Disabled Parking Space included.

A	Updated Site Boundary Updated Ownership Boundary	LE	GR	GS	12.07.23
Rev	Modification	By	Chk	App	Date



Egniol Consulting Limited
Unit 7, Llys Onnen, Ffordd y Llyn
Parc Menai, Bangor,
LL57 4DF
Telephone: 01248 355996
Email: info@egniol.com

Valencia Waste
Management Ltd

Pilsworth Landfill Site

Proposed Parking Plan Layout

Drawn by	Checked by	Approved by
LE	GOJR	RK
Date	Date	Date
16.08.2023	16.08.2023	16.08.2023
Status		Scale @ A1
		1:250
Drawing Number	Revision	
ECL.9595.D01.007	-	