


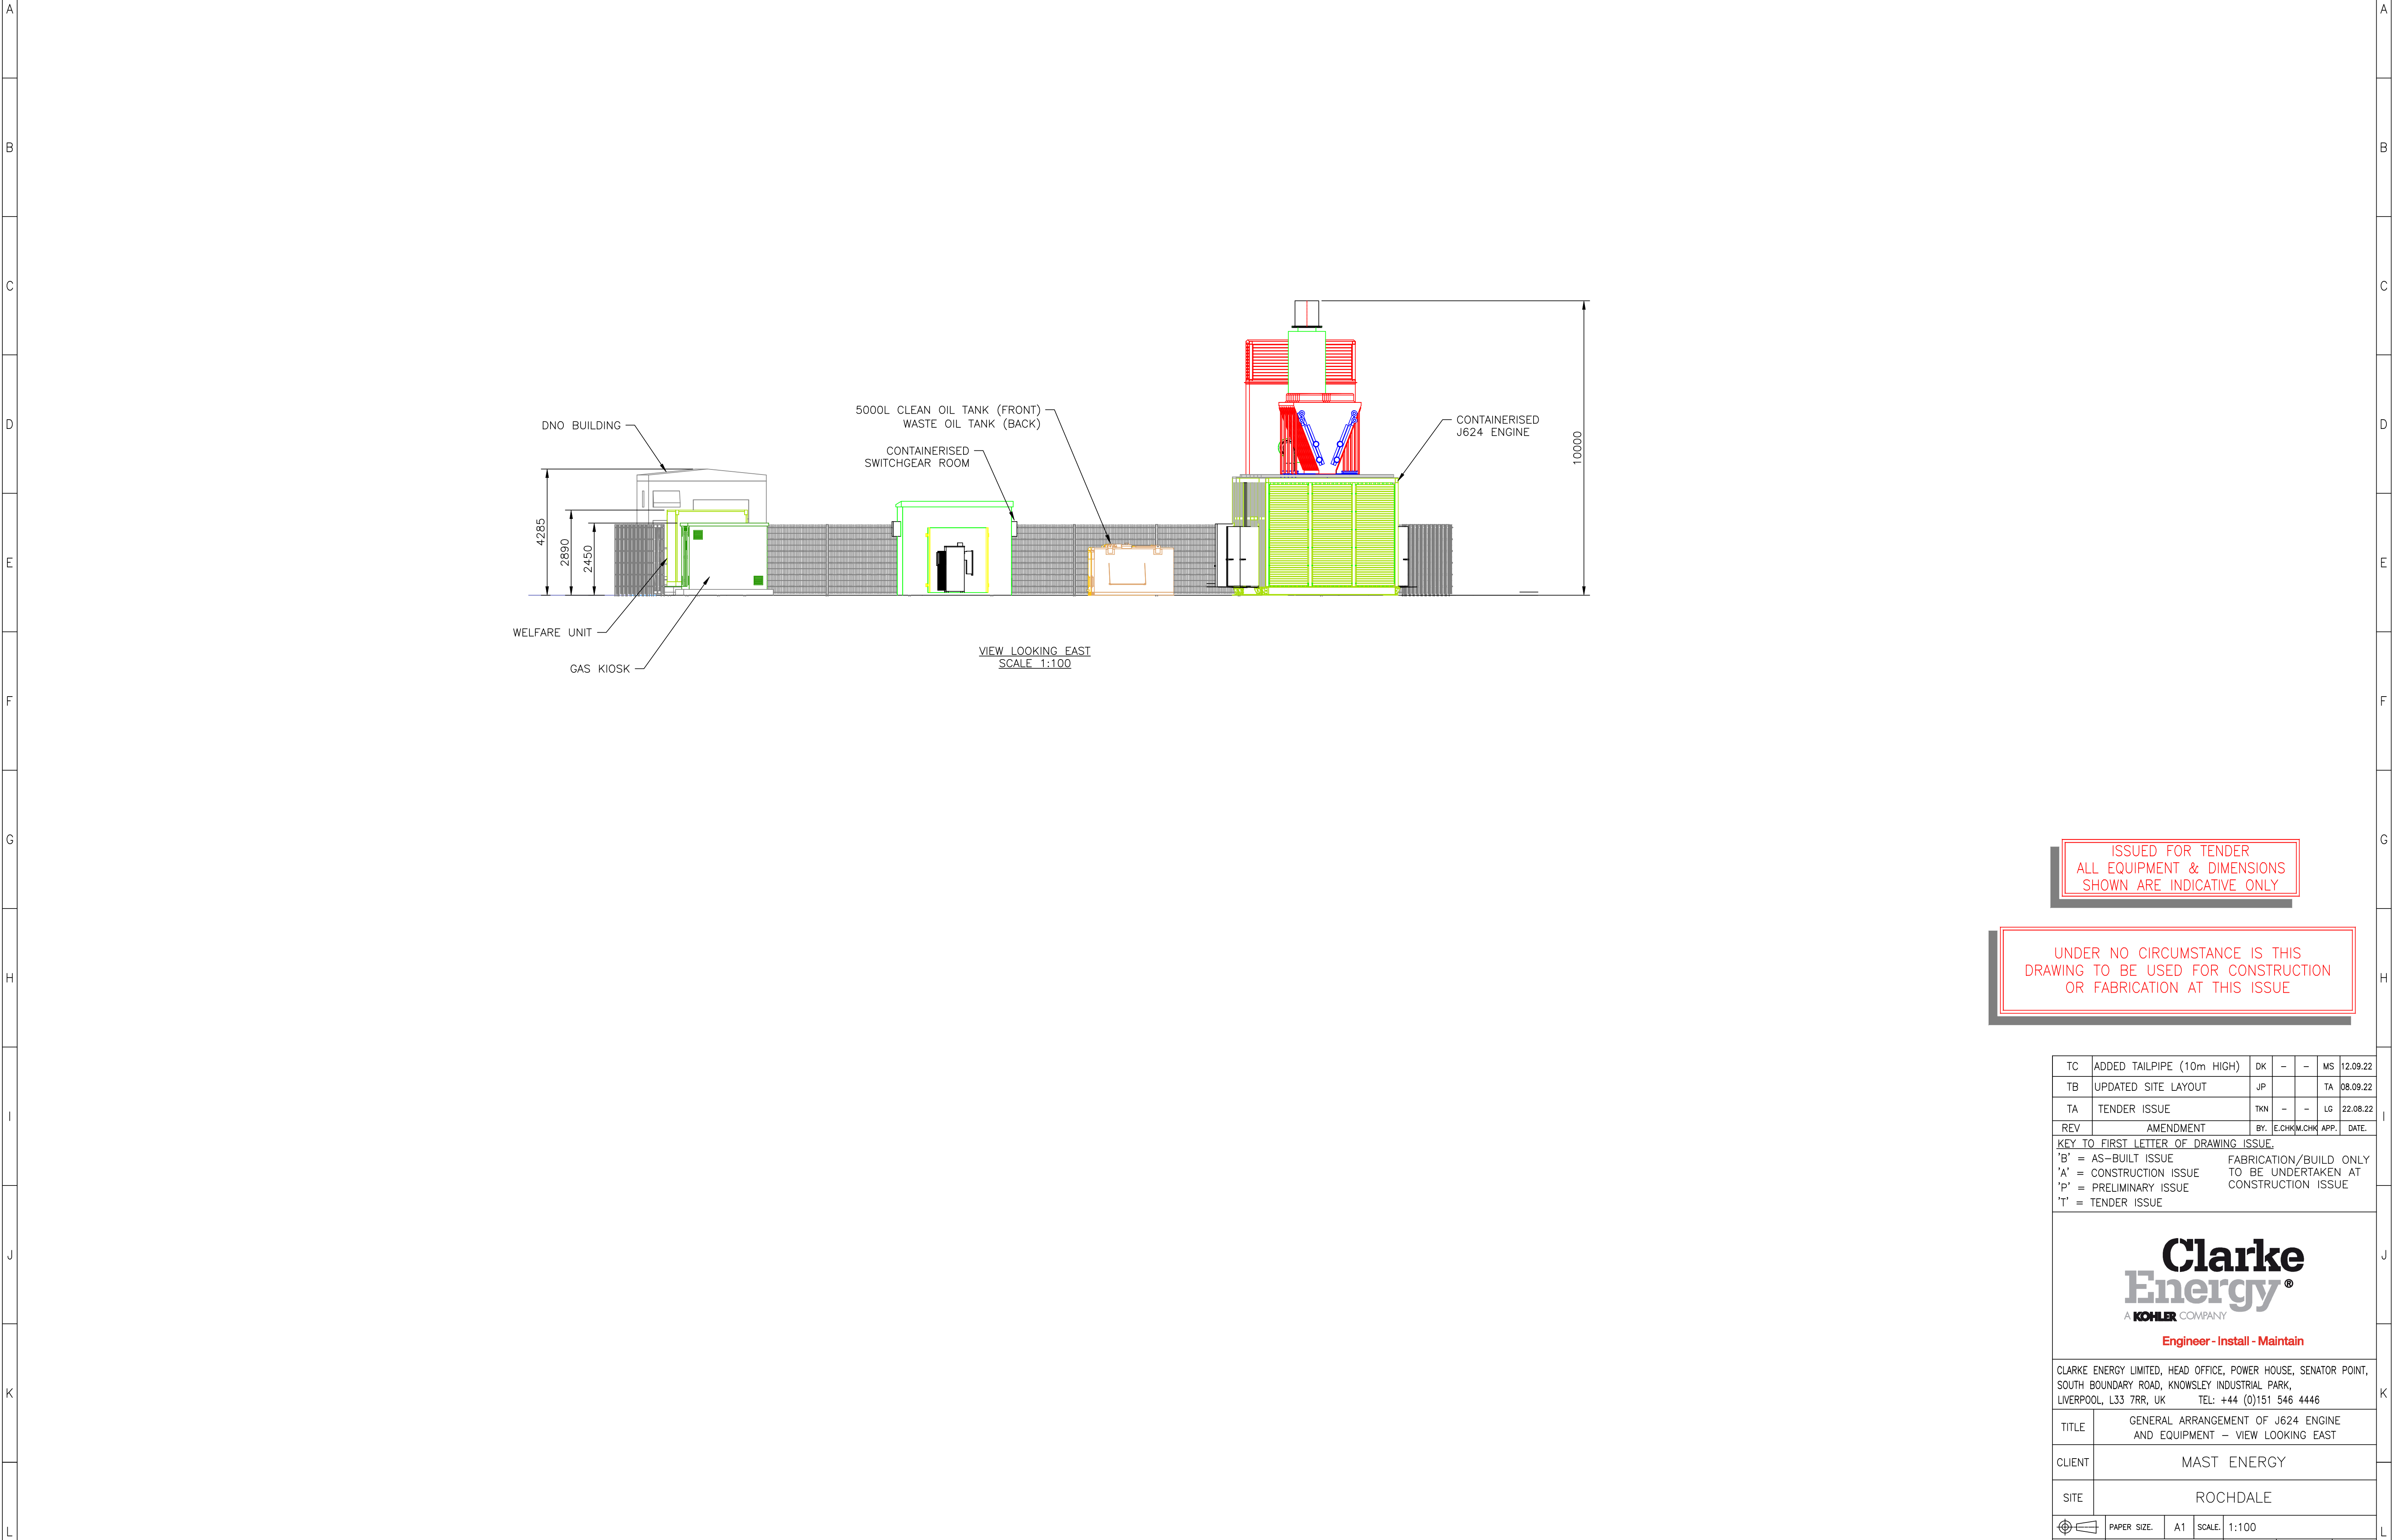

ISSUED FOR TENDER
ALL EQUIPMENT & DIMENSIONS
SHOWN ARE INDICATIVE ONLY

UNDER NO CIRCUMSTANCE IS THIS
DRAWING TO BE USED FOR CONSTRUCTION
OR FABRICATION AT THIS ISSUE

TC	ADDED TAILPIPE (10m HIGH)	DK	-	-	MS	12.09.22
TB	UPDATED SITE LAYOUT	JP			TA	08.09.22
TA	TENDER ISSUE	TKN	-	-	LG	22.08.22
REV	AMENDMENT	BY:	E.CHEN	M.CHEN	APP.	DATE
KEY TO FIRST LETTER OF DRAWING ISSUE.						
'B' = AS-BUILT ISSUE			FABRICATION/BUILD ONLY			
'A' = CONSTRUCTION ISSUE			TO BE UNDERTAKEN AT			
'P' = PRELIMINARY ISSUE			CONSTRUCTION ISSUE			
'T' = TENDER ISSUE						

Clarke
Energy[®]
A KOHLER COMPANY
Engineer - Install - Maintain

CLARKE ENERGY LIMITED, HEAD OFFICE, POWER HOUSE, SENATOR POINT,
SOUTH BOUNDARY ROAD, KNOWSLEY INDUSTRIAL PARK,
LIVERPOOL, L33 7RR, UK TEL: +44 (0)151 546 4446

TITLE	GENERAL ARRANGEMENT OF J624 ENGINE AND EQUIPMENT – VIEW LOOKING EAST				
CLIENT	MAST ENERGY				
SITE	ROCHDALE				
	PAPER SIZE.	A1	SCALE.	1:100	
DRAWN BY.	TKN		DATE DRAWN.		ISSUE.
DRAWING NO.	C5059-GA-003				TC

THIS ASSEMBLY OR PART MUST COMPLY WITH KOHLER
SPECIFICATION "PEP-RML-001 RESTRICTED MATERIAL LIST"