


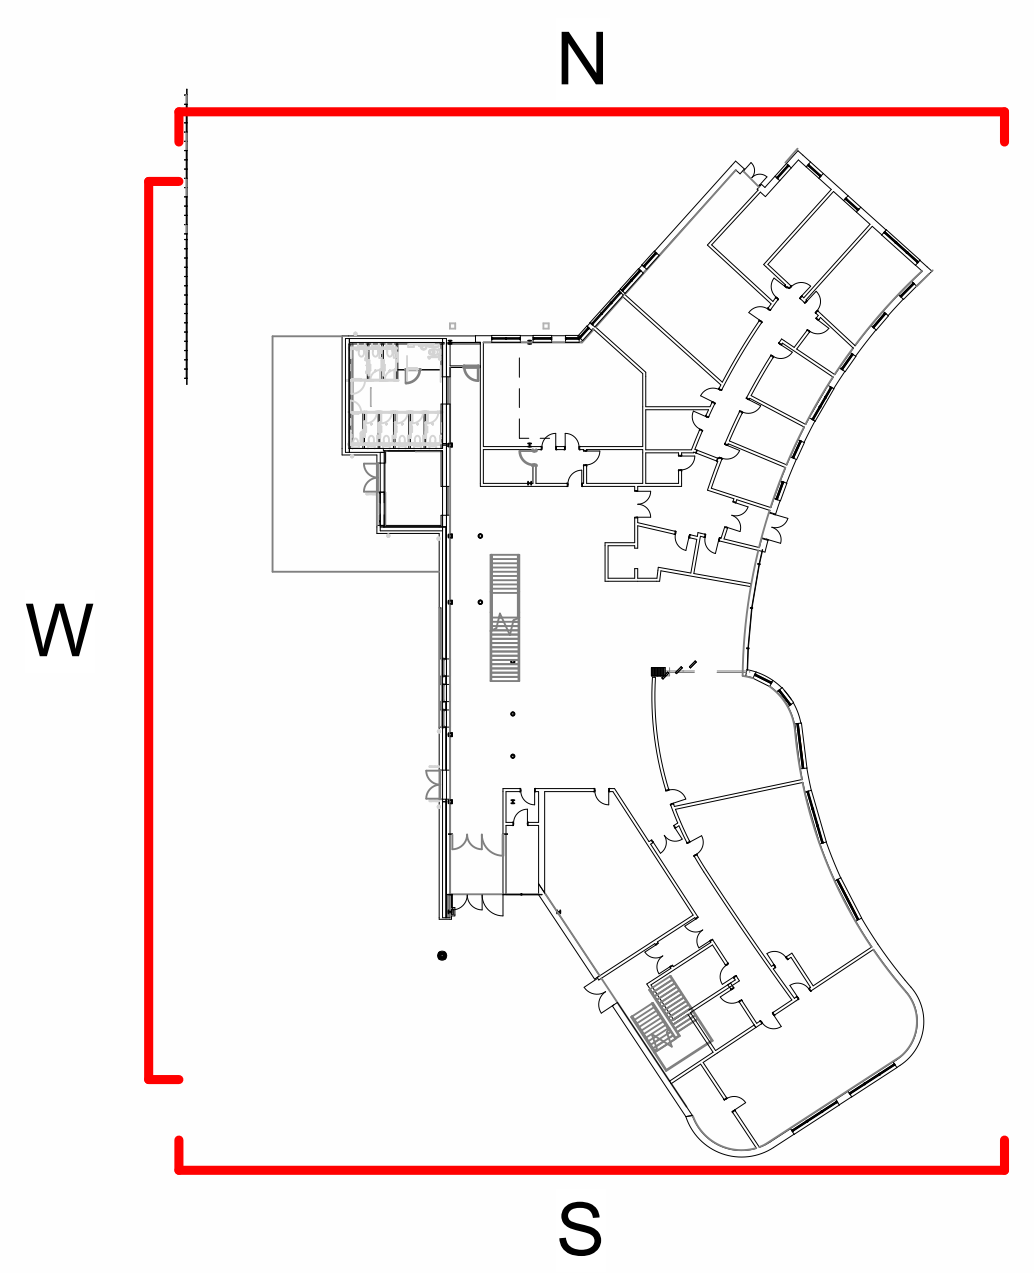

Proposed WC Block * Lobby Extension

Caping to match with New Build

Facade has moved further out due to existing slab edge cantilevering further out.


Return of Equitone cladding

Existing single glazed door replaced with fixed glazing

WC block has moved further out due to existing slab edge.

New WC Block

1 North Elevation
1:50

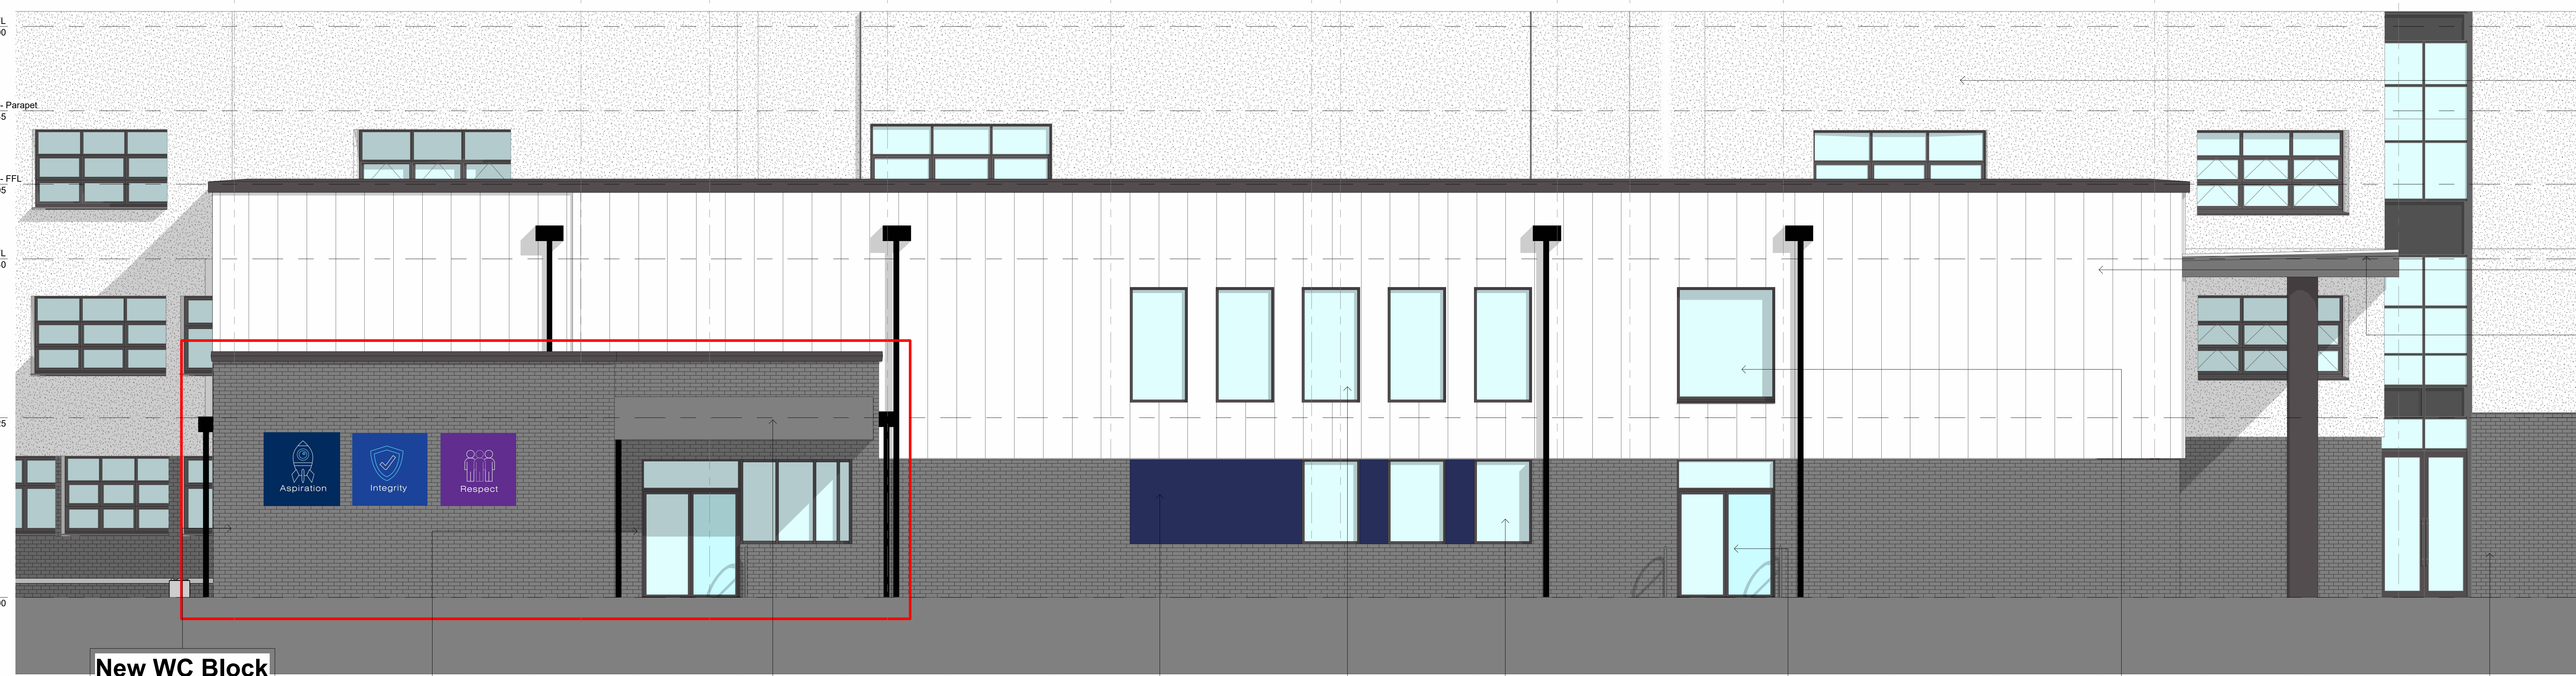

Existing level 2 Render retained

New Equitone cladding

Structure Retained Canopy behind

New WC Block

New lobby entrance

canopy fascia added to hide structure of canopy.


New Windows placed within Existing Openings

New Door in existing opening

New window within existing door opening

Existing Brick

2 West Elevation
1:50

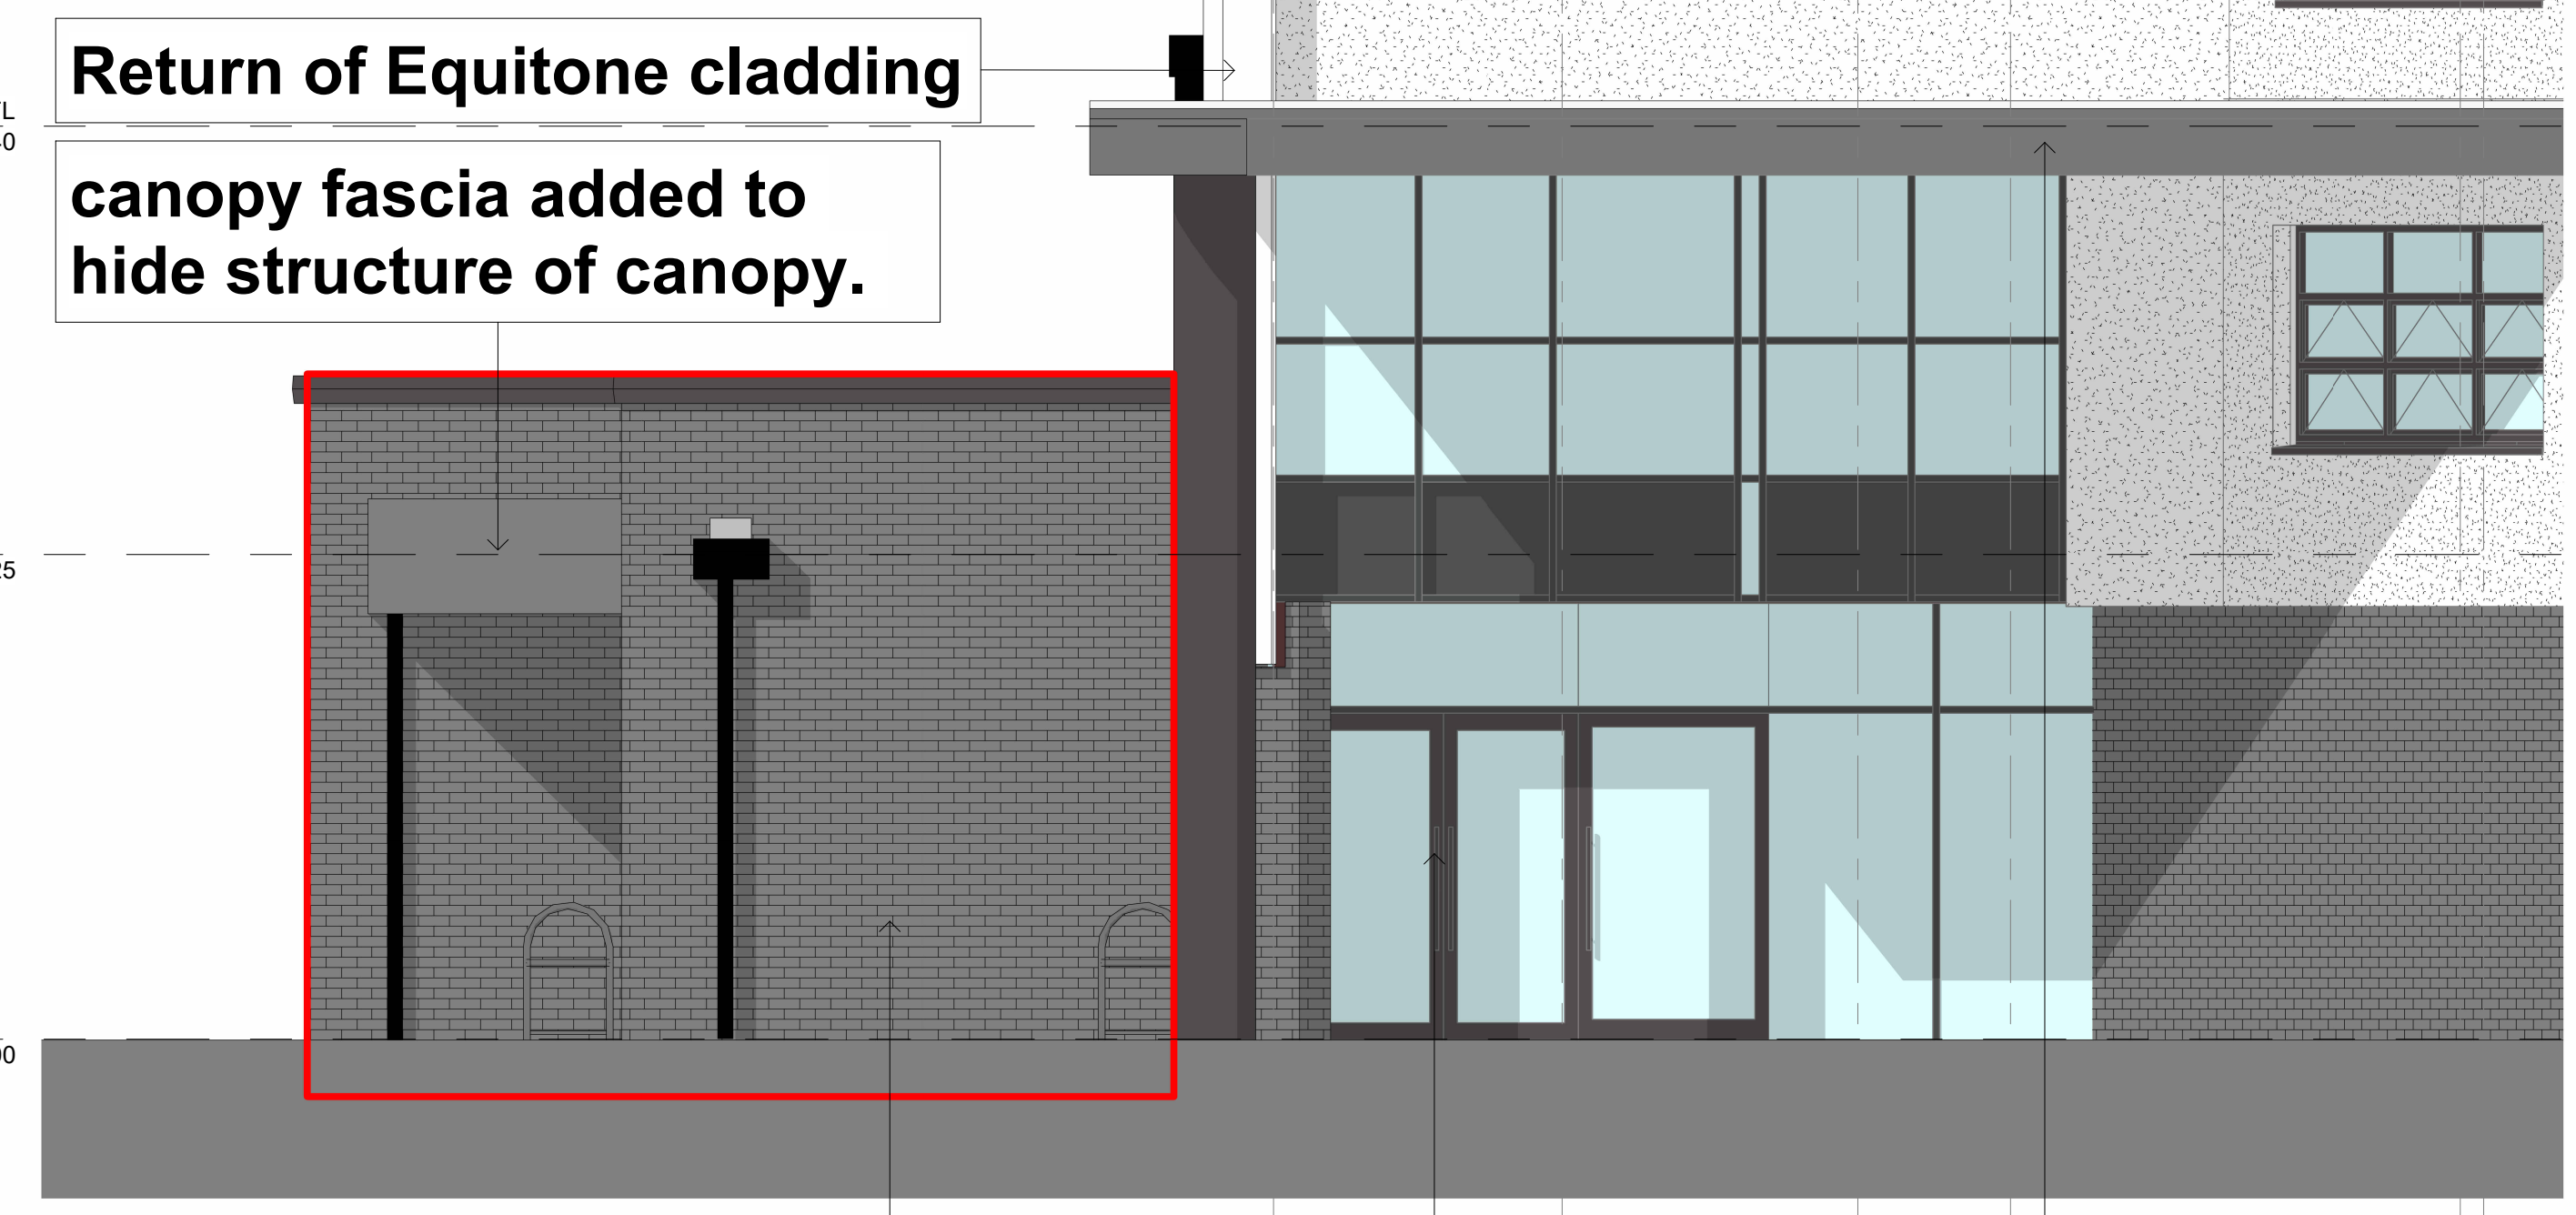

Return of Equitone cladding

canopy fascia added to hide structure of canopy.

Colour cladding cassette to match with New build

New Ground Floor Windows

New Lobby

Existing Entrance

Existing Canopy

3 South Elevation
1:50

Colour cladding cassette
Purple RAL 5022
NBS: H31/120C

Brickwork

Porcelain (PW141)
Equitone cladding