
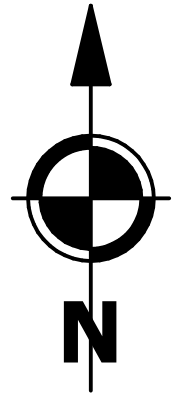
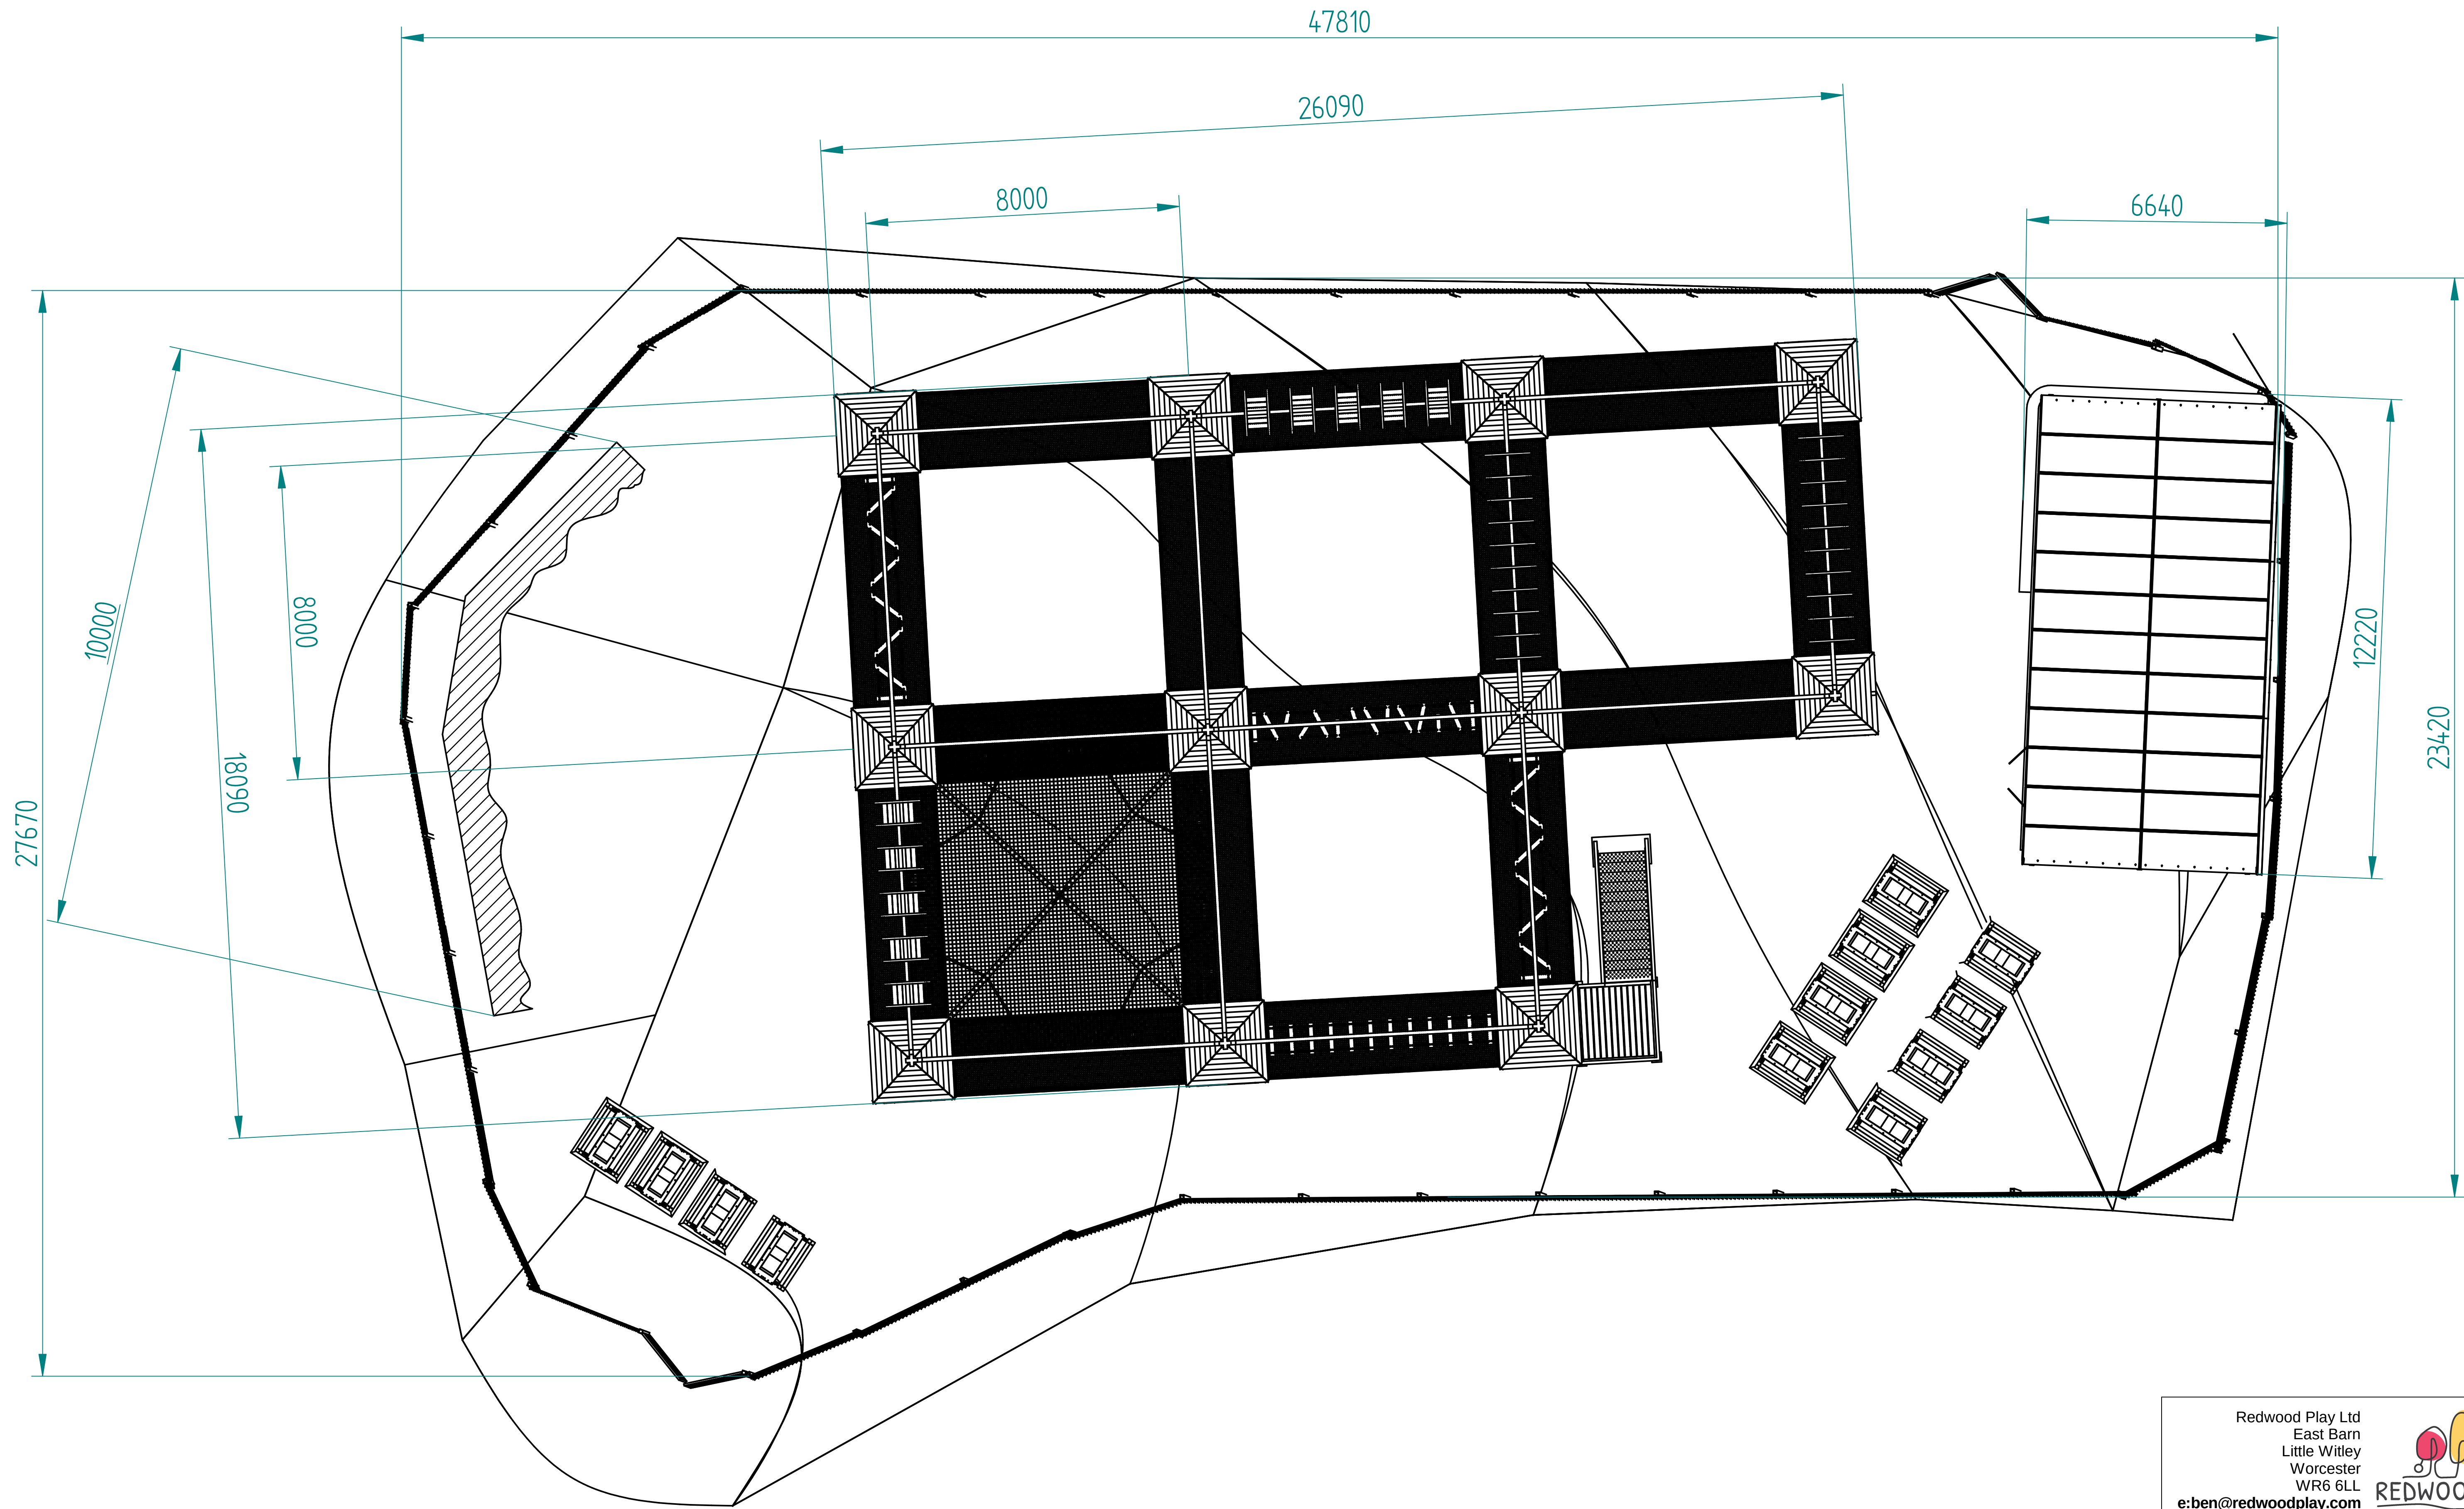


Overall Dimensions

Rev	Modifications	Date	Approved
A	New Drawing	28/10/21	BW
B	Revision as per planning req	15/07/22	BW
C	Redeisgn to accomodate slope	01/09/23	BW
D	Updated with additional information requested	18/01/24	BW
E	Materials Added	30/01/24	BW

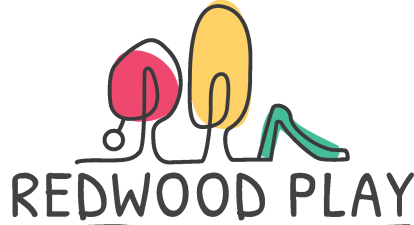

Redwood Play Ltd
East Barn
Little Witley
Worcester
WR6 6LL
e:ben@redwoodplay.com


REDWOOD PLAY

All Dimensions in mm

This document, including the copyright therein, is the property of Redwood Play Ltd and may not be utilised for any purpose or reproduced, or transmitted to any third party without prior written consent.

Title
Hollingworth Lake Climbing Structure

Part / Dwg No.
HCS0001A

Drawn by
BW

Scale
1:80

Sheet Size
A1

Sheet Number
2 of 21