


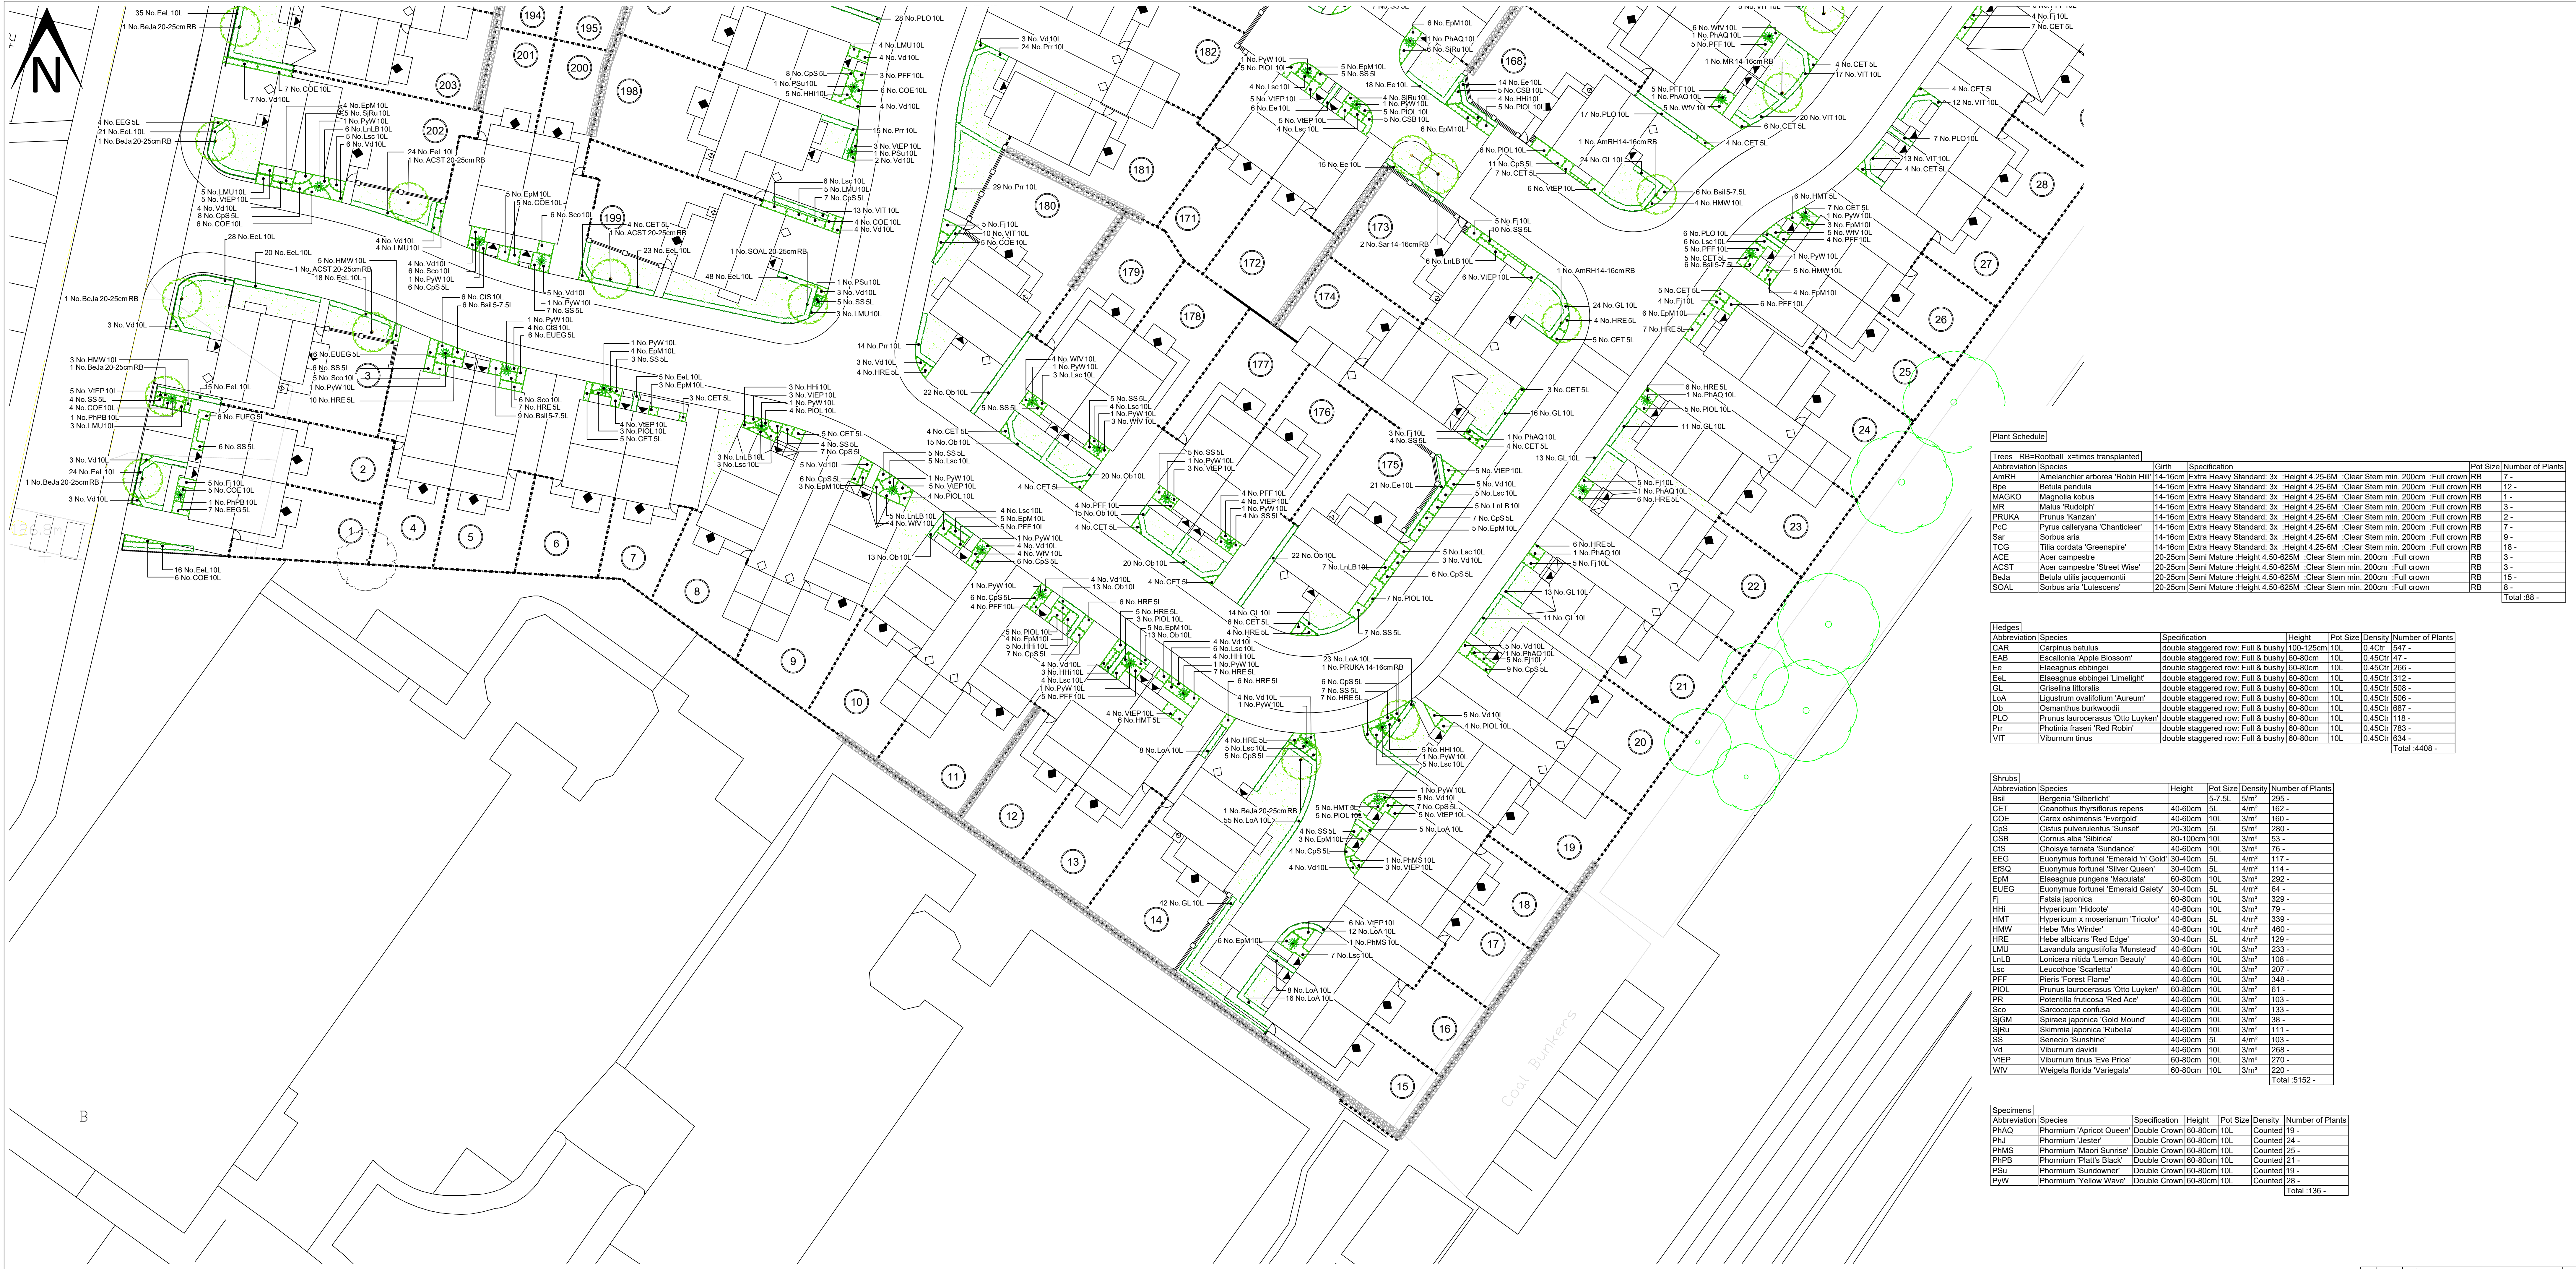

Plant Schedule					
Abbreviation	Species	Quantity	Specification	Pot Size	Number of Plants
AmRH	Amelanchier arborea 'Robin Hill'	14-16cm	Extra Heavy Standard: 3x Height 4.25-6M - Clear Stem min. 200cm - Full crown	RB	7 -
Bpe	Betula pendula	14-16cm	Extra Heavy Standard: 3x Height 4.25-6M - Clear Stem min. 200cm - Full crown	RB	12 -
MAGKO	Magnolia kobus	14-16cm	Extra Heavy Standard: 3x Height 4.25-6M - Clear Stem min. 200cm - Full crown	RB	1 -
MPF	Malus 'Rusaggy'	14-16cm	Extra Heavy Standard: 3x Height 4.25-6M - Clear Stem min. 200cm - Full crown	RB	3 -
PRUKA	Prunus 'Kanzan'	14-16cm	Extra Heavy Standard: 3x Height 4.25-6M - Clear Stem min. 200cm - Full crown	RB	2 -
PcC	Prunus calleryana 'Chanticleer'	14-16cm	Extra Heavy Standard: 3x Height 4.25-6M - Clear Stem min. 200cm - Full crown	RB	7 -
Sar	Sorbus aria	14-16cm	Extra Heavy Standard: 3x Height 4.25-6M - Clear Stem min. 200cm - Full crown	RB	9 -
TCG	Tilia cordata 'Greenspire'	14-16cm	Extra Heavy Standard: 3x Height 4.25-6M - Clear Stem min. 200cm - Full crown	RB	18 -
ACE	Acer campestre	20-25cm	Semi Mature - Height 4.50-625M - Clear Stem min. 200cm - Full crown	RB	3 -
ACST	Acer campestre 'Street Wise'	20-25cm	Semi Mature - Height 4.50-625M - Clear Stem min. 200cm - Full crown	RB	3 -
BeJa	Betula utilis jacquemontii	20-25cm	Semi Mature - Height 4.50-625M - Clear Stem min. 200cm - Full crown	RB	15 -
SOAL	Sorbus aria 'Lutescens'	20-25cm	Semi Mature - Height 4.50-625M - Clear Stem min. 200cm - Full crown	RB	8 -
					Total: 86 -

Hedges					
Abbreviation	Species	Quantity	Specification	Height	Pot Size
CAR	Carpinus betulus	double staggered row	Full & bushy	100-125cm	10L
EAB	Escallonia 'Apple Blossom'	double staggered row	Full & bushy	60-80cm	10L
Ee	Elaeagnus ebbingtonii	double staggered row	Full & bushy	60-80cm	10L
Eel	Elaeagnus ebbingtonii 'Limegold'	double staggered row	Full & bushy	60-80cm	10L
GL	Griselinia littoralis	double staggered row	Full & bushy	60-80cm	10L
LoA	Ligustrum ovalifolium 'Aureum'	double staggered row	Full & bushy	60-80cm	10L
Ob	Oenanthus luteus 'Mascade'	double staggered row	Full & bushy	60-80cm	10L
PLO	Prunus laurocerasus 'Otto Luyken'	double staggered row	Full & bushy	60-80cm	10L
Prr	Photinia fraser 'Red Robin'	double staggered row	Full & bushy	60-80cm	10L
VIT	Viburnum tinus	double staggered row	Full & bushy	60-80cm	10L
					Total: 4408 -

Shrubs					
Abbreviation	Species	Height	Pot Size	Density	Number of Plants
Bal	Bergenia 'Silverlicht'	5-7.5L	5m ²	295	
CET	Coranouthus thymifolius repens	40-60cm	5L	4m ²	182
COE	Carex oshimensis 'Evergold'	40-60cm	10L	3m ²	160
CpS	Cistus pulverulentus 'Sunset'	20-30cm	5L	5m ²	280
CSB	Cornus alba 'Sibirica'	80-100cm	10L	3m ²	53
CBS	Choysa ternata 'Sundance'	40-60cm	10L	3m ²	76
EEG	Euonymus fortunei 'Emerald 'n' Gold'	30-40cm	5L	4m ²	117
ERSQ	Euonymus fortunei 'Silver Queen'	30-40cm	5L	4m ²	114
EpM	Elaeagnus pungens 'Maculata'	60-80cm	10L	3m ²	292
EUEG	Euonymus fortunei 'Emerald Gaiety'	30-40cm	5L	4m ²	64
FJ	Fatsia japonica	60-80cm	10L	3m ²	129
HMI	Hypericum 'Hidcote'	40-60cm	10L	3m ²	79
HMW	Hypericum x rooseanum 'Tricolor'	40-60cm	5L	4m ²	39
HRE	Hebe 'Mrs Winder'	40-60cm	10L	4m ²	160
HRE	Hebe abicans 'Red Edge'	30-40cm	5L	4m ²	129
LMU	Lavandula angustifolia 'Munstead'	40-60cm	10L	3m ²	233
LNLB	Lonicera nitida 'Lemon Beauty'	40-60cm	10L	3m ²	108
Lsc	Leucothoe 'Scarletta'	40-60cm	10L	3m ²	207
PPF	Persea 'Forest Flame'	40-60cm	10L	3m ²	348
PLO	Prunus laurocerasus 'Otto Luyken'	60-80cm	10L	3m ²	61
PR	Potentilla fruticosa 'Red Ace'	40-60cm	10L	3m ²	103
SCO	Sarcococca confusa	40-60cm	10L	3m ²	133
SGM	Skirapine japonica 'Gold Mound'	40-60cm	10L	3m ²	38
SRu	Skirapine japonica 'Rubella'	40-60cm	10L	3m ²	111
SS	Senecio 'Sunshine'	40-60cm	5L	4m ²	103
Vd	Viburnum davidii	40-60cm	10L	3m ²	288
VEP	Viburnum tinus 'Eve Price'	60-80cm	10L	3m ²	270
WV	Weigelia florida 'Varegata'	60-80cm	10L	3m ²	272
					Total: 5152 -

Specimens						
Abbreviation	Species	Specification	Height	Pot Size	Density	Number of Plants
PhAQ	Phormium 'Apricot Queen'	Double Crown	60-80cm	10L	Counted	19
PhJ	Phormium 'Jester'	Double Crown	60-80cm	10L	Counted	24
PhMS	Phormium 'Maori Sunrise'	Double Crown	60-80cm	10L	Counted	35
PhPB	Phormium 'Plant's Back'	Double Crown	60-80cm	10L	Counted	21
PSu	Phormium 'Sunshine'	Double Crown	60-80cm	10L	Counted	19
PyW	Phormium 'Yellow Wave'	Double Crown	60-80cm	10L	Counted	28
Total : 136 -						

- KEY**
- Shrub / Specimen / Hedge planting (Min. 450mm deep, prepared topsoil to BS 3882:2015).
 - All hedging to be evened up / clipped on planting (apart from Lavender if due to flower).
 - Area to be turfed (Min. 150mm deep, prepared topsoil to BS 3882:2015).
 - Area to be turfed/seeded (Rear gardens / POS) (Min. 150mm deep, prepared topsoil to BS 3882:2015).
 - Proposed standard tree type in soft landscape.

NOTES:

For details of species refer to Plant Schedule, on sheet 02.

All soft landscaping to strictly conform to Countryside Properties Plc Performance Specification for Soft Landscape Works.

All Street Trees to be minimum 2m clear stems.

No species, centre, size etc.... is to be amended without the prior approval of the landscape architect.

Shrub Bed Topsoil:
The level of shrub bed topsoil is to be finished 50mm below the adjacent paving and grass so that when bark mulch is applied it does not spill over.

The use of pesticides and other non-organic garden chemicals are to be kept a minimum to prevent any cumulative effects within the food chain.

Good horticultural practices shall be implemented within the planting scheme e.g. use of peat-free composts and mulches and application of non-residual pesticides.

All trees / shrubs to be checked by a structural engineer in compliance of NHBC requirements for design of foundations.

For tree planting details refer to final sheet Typical Tree Pit Detail Semi Mature Tree In Soft Landscape Areas and Typical Tree Pit Detail Extra Heavy Standard Tree In Soft Landscape Areas.

Do not scale.



Rev Date By Description

1 01/04/2024 NC

Landscape Architecture
Apiculture

Trevor Bridge Associates Ltd
Apiculture
Stamford Street West
Aldershot, Hampshire
GU11 1AA

Tel: 0161-804 2099
E-mail: info@trevorbridge.co.uk

COUNTRYSIDE
Places People Love

Countryside Properties (UK) Limited
381 Bridgewater Place,
Warrington, Cheshire, WA9 6EX
Tel: 01902 340000 Fax: 01902 340001
www.countryside-properties.com

Site: **Royle Road
Rochdale**

Site: **Landscape Detail**

Scale: **1:200**
Date: **April 2022**

Drawn by: **NC**
Checked: **DG**

Drawing no: **5904.02**

Sheet no: **1 of 5**

Project: **5904.02**