


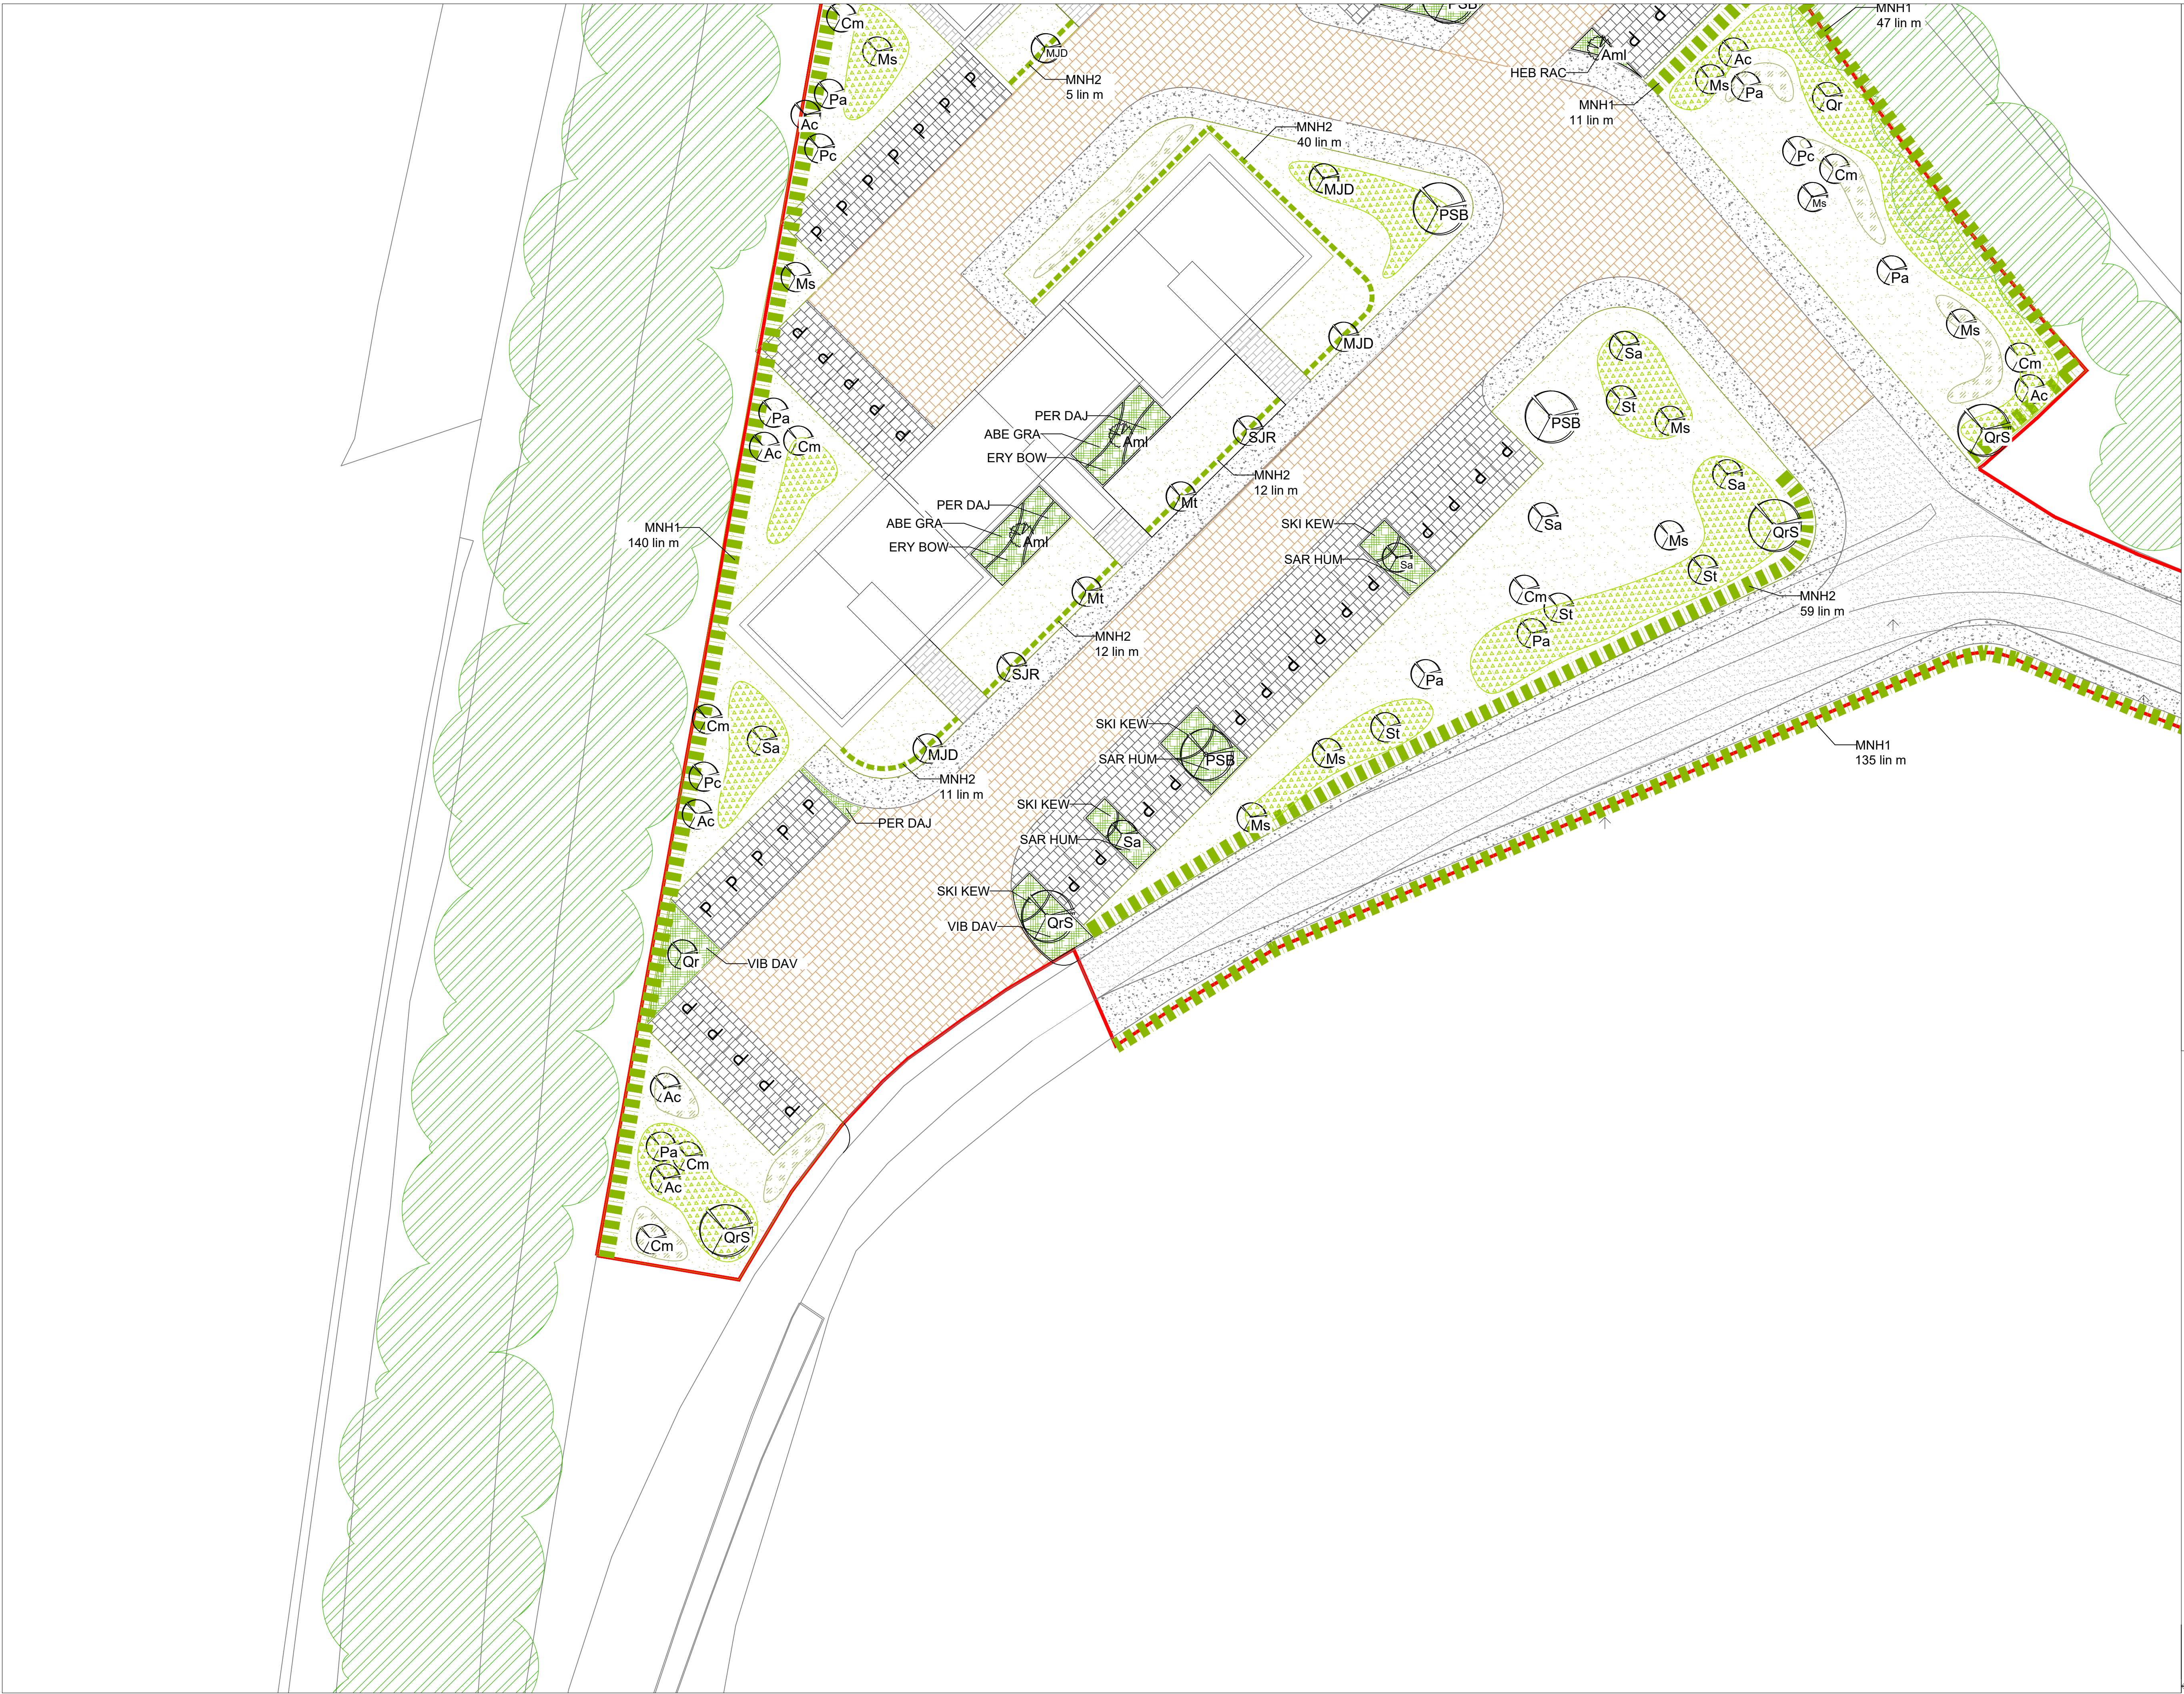

- SITE BOUNDARY
- EXISTING RETAINED VEGETATION
Please refer to the Arboricultural Report for further details.
- PROPOSED TREE
Extra Heavy Standard or Selected Standard
- PROPOSED SMALL TREE or LARGE SHRUB
Selected Standard
- PROPOSED MIXED NATIVE BOUNDARY HEDGE 1 - MNH 1
Double staggered row at 300mm cnts
- PROPOSED MIXED NATIVE HEDGE 2 - MNH 2
Single row at 300mm cnts
- PROPOSED ORNAMENTAL SHRUB AND HERBACEOUS PLANTING
- PROPOSED SPECIES RICH GRASS
Germinal WFG20 Eco Species Rich Lawn Mix or equivalent approved
- PROPOSED GRASS AND WILD FLOWER MIX
Germinal WFG8 Hedgerows and Shaded Areas or equivalent approved
- PROPOSED WILDLIFE POND
With contoured shallow aquatic shelves (subject to detailed design)
- PROPOSED MARGINAL PLANTING
- PROPOSED NATIVE BULB PLANTING

P1	20.05.2022	First Issue	HGL
Rev	Date	Description	Initials



PGLA Ltd
Landscape Architects
Station Hop Studios
Stockport Road
Manchester
M19 3BS
t: 0161 238 9138
e: info@pgla.co.uk
w: www.pgla.co.uk

Client
DAVID GIBBONS
Project
WATERFOLD MILL, HEYWOOD
Description
LANDSCAPE PROPOSALS
PLANTING PLAN

Status PLANNING	Scale 1:200@A1	Drawn HGL	Date MAY 2022
Job number WAT2110	Drawing number PP03.00	Revision P1	