



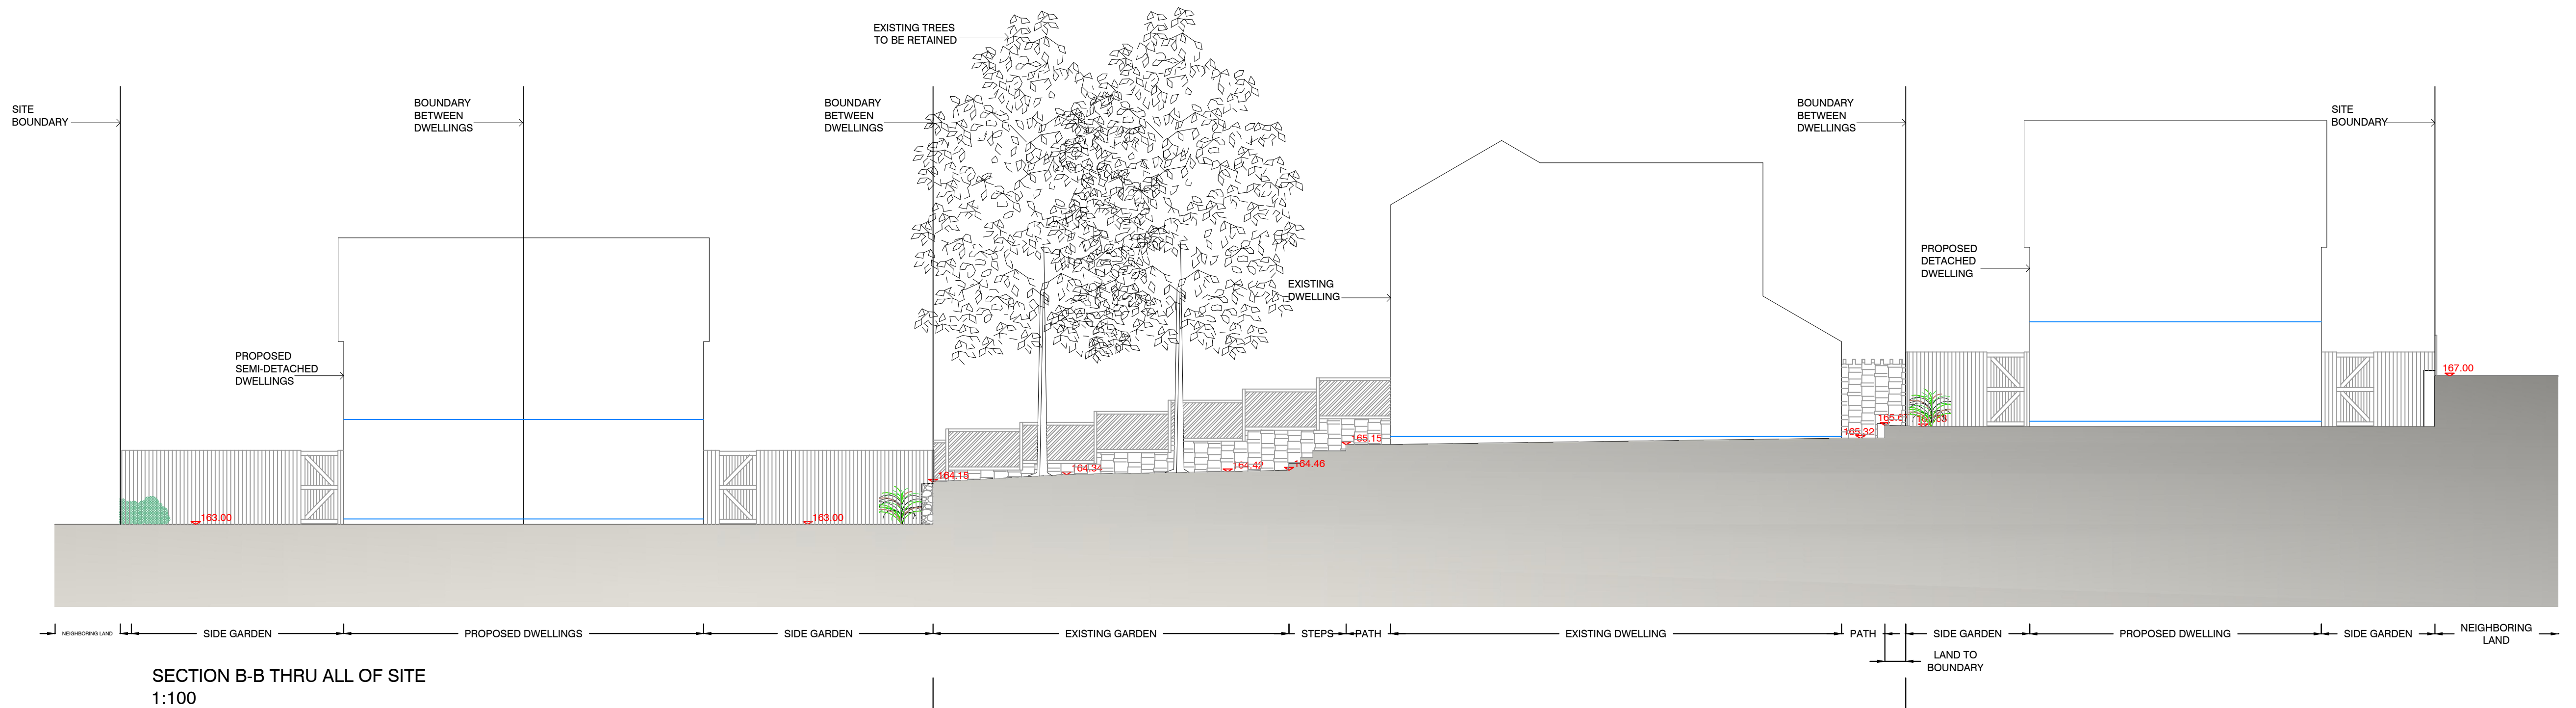

SECTION B-B THRU ALL OF SITE
1:100

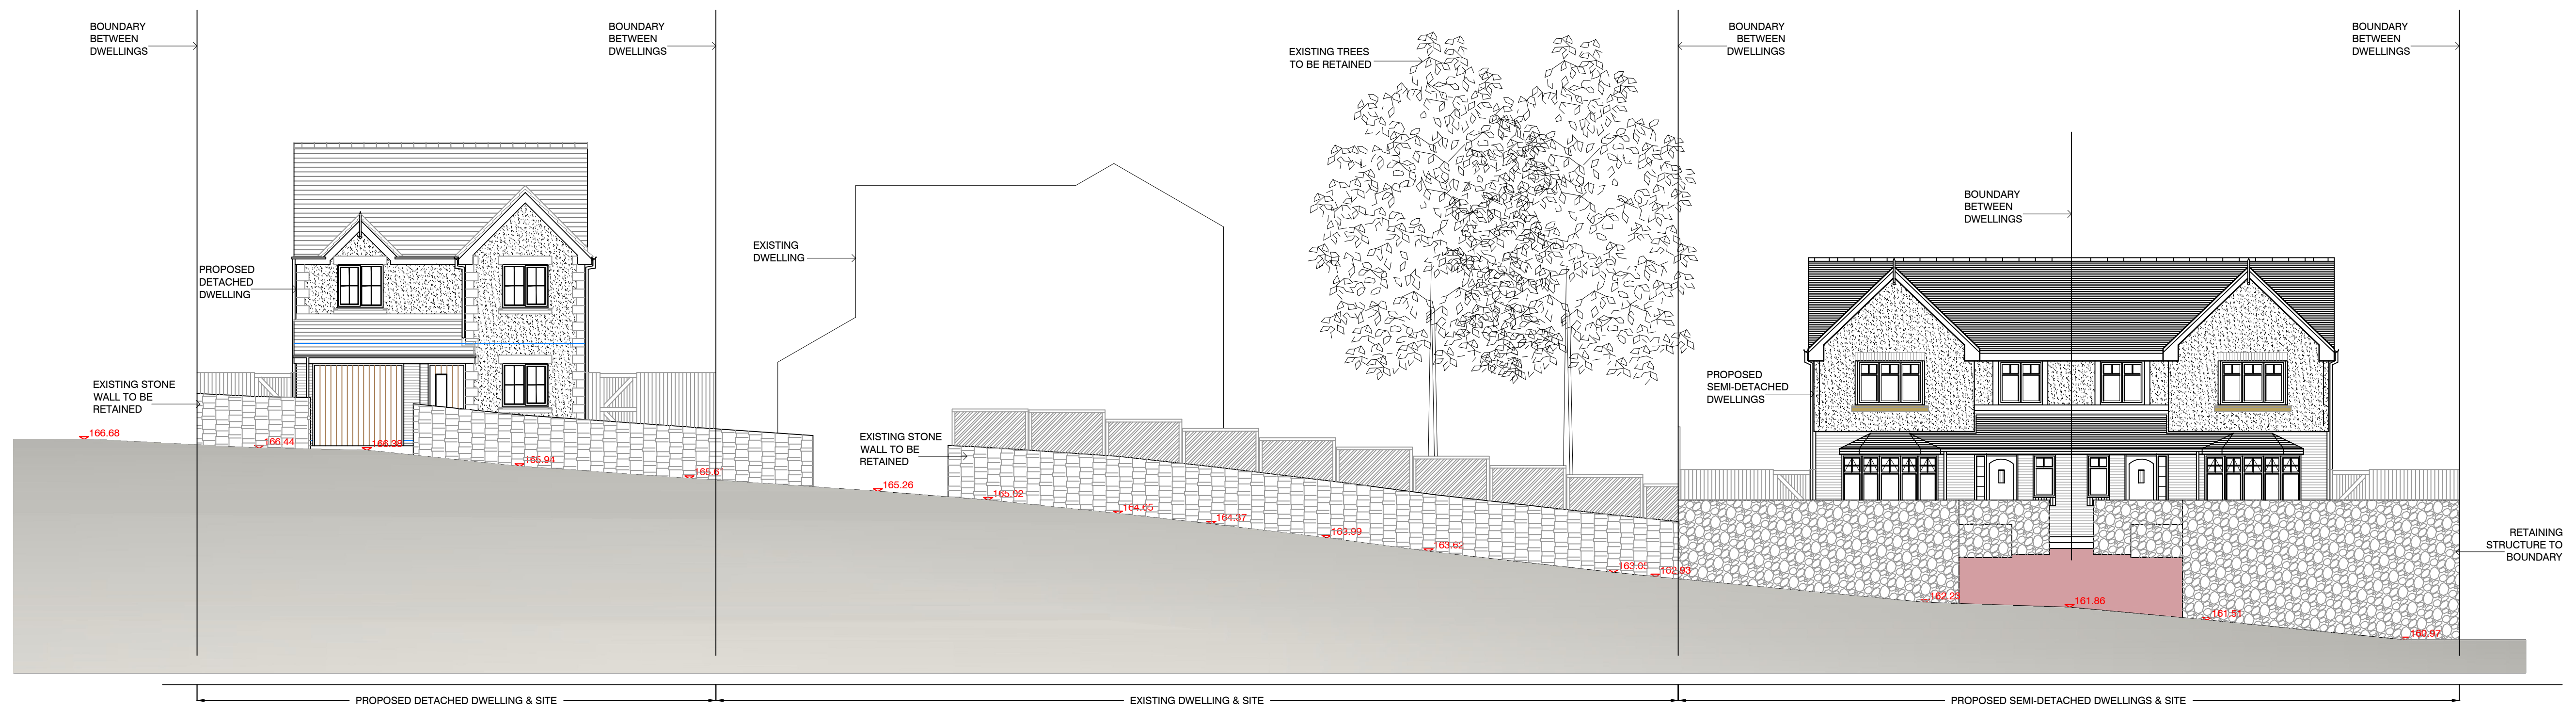

STREET SCENE ELEVATION
1:100

Notes:

*	**/**/**	Description of Revision	***
Ref	Date	Revision	Initial

Project / Client:

NEW DWELLINGS TO HILLCREST
FOR
MR DERRICK CULLEN

Issue:

PLANNING ISSUE

Drawing Title:

SITE SECTION & STREET SCENE
ELEVATION

jha
PULMANN

JHA Pulmann,
18A Bridge Street
Milnrow, Rochdale,
OL16 3ND
T 01302 364565
E enquiries@j-h-a.co.uk
W www.j-h-a.co.uk

Scale: AS INDICATED

Drawn By: CS

Drawing No:

M23-31-03

Date: OCT 2023

Checked By: XXX

Sheet Size:

A1