


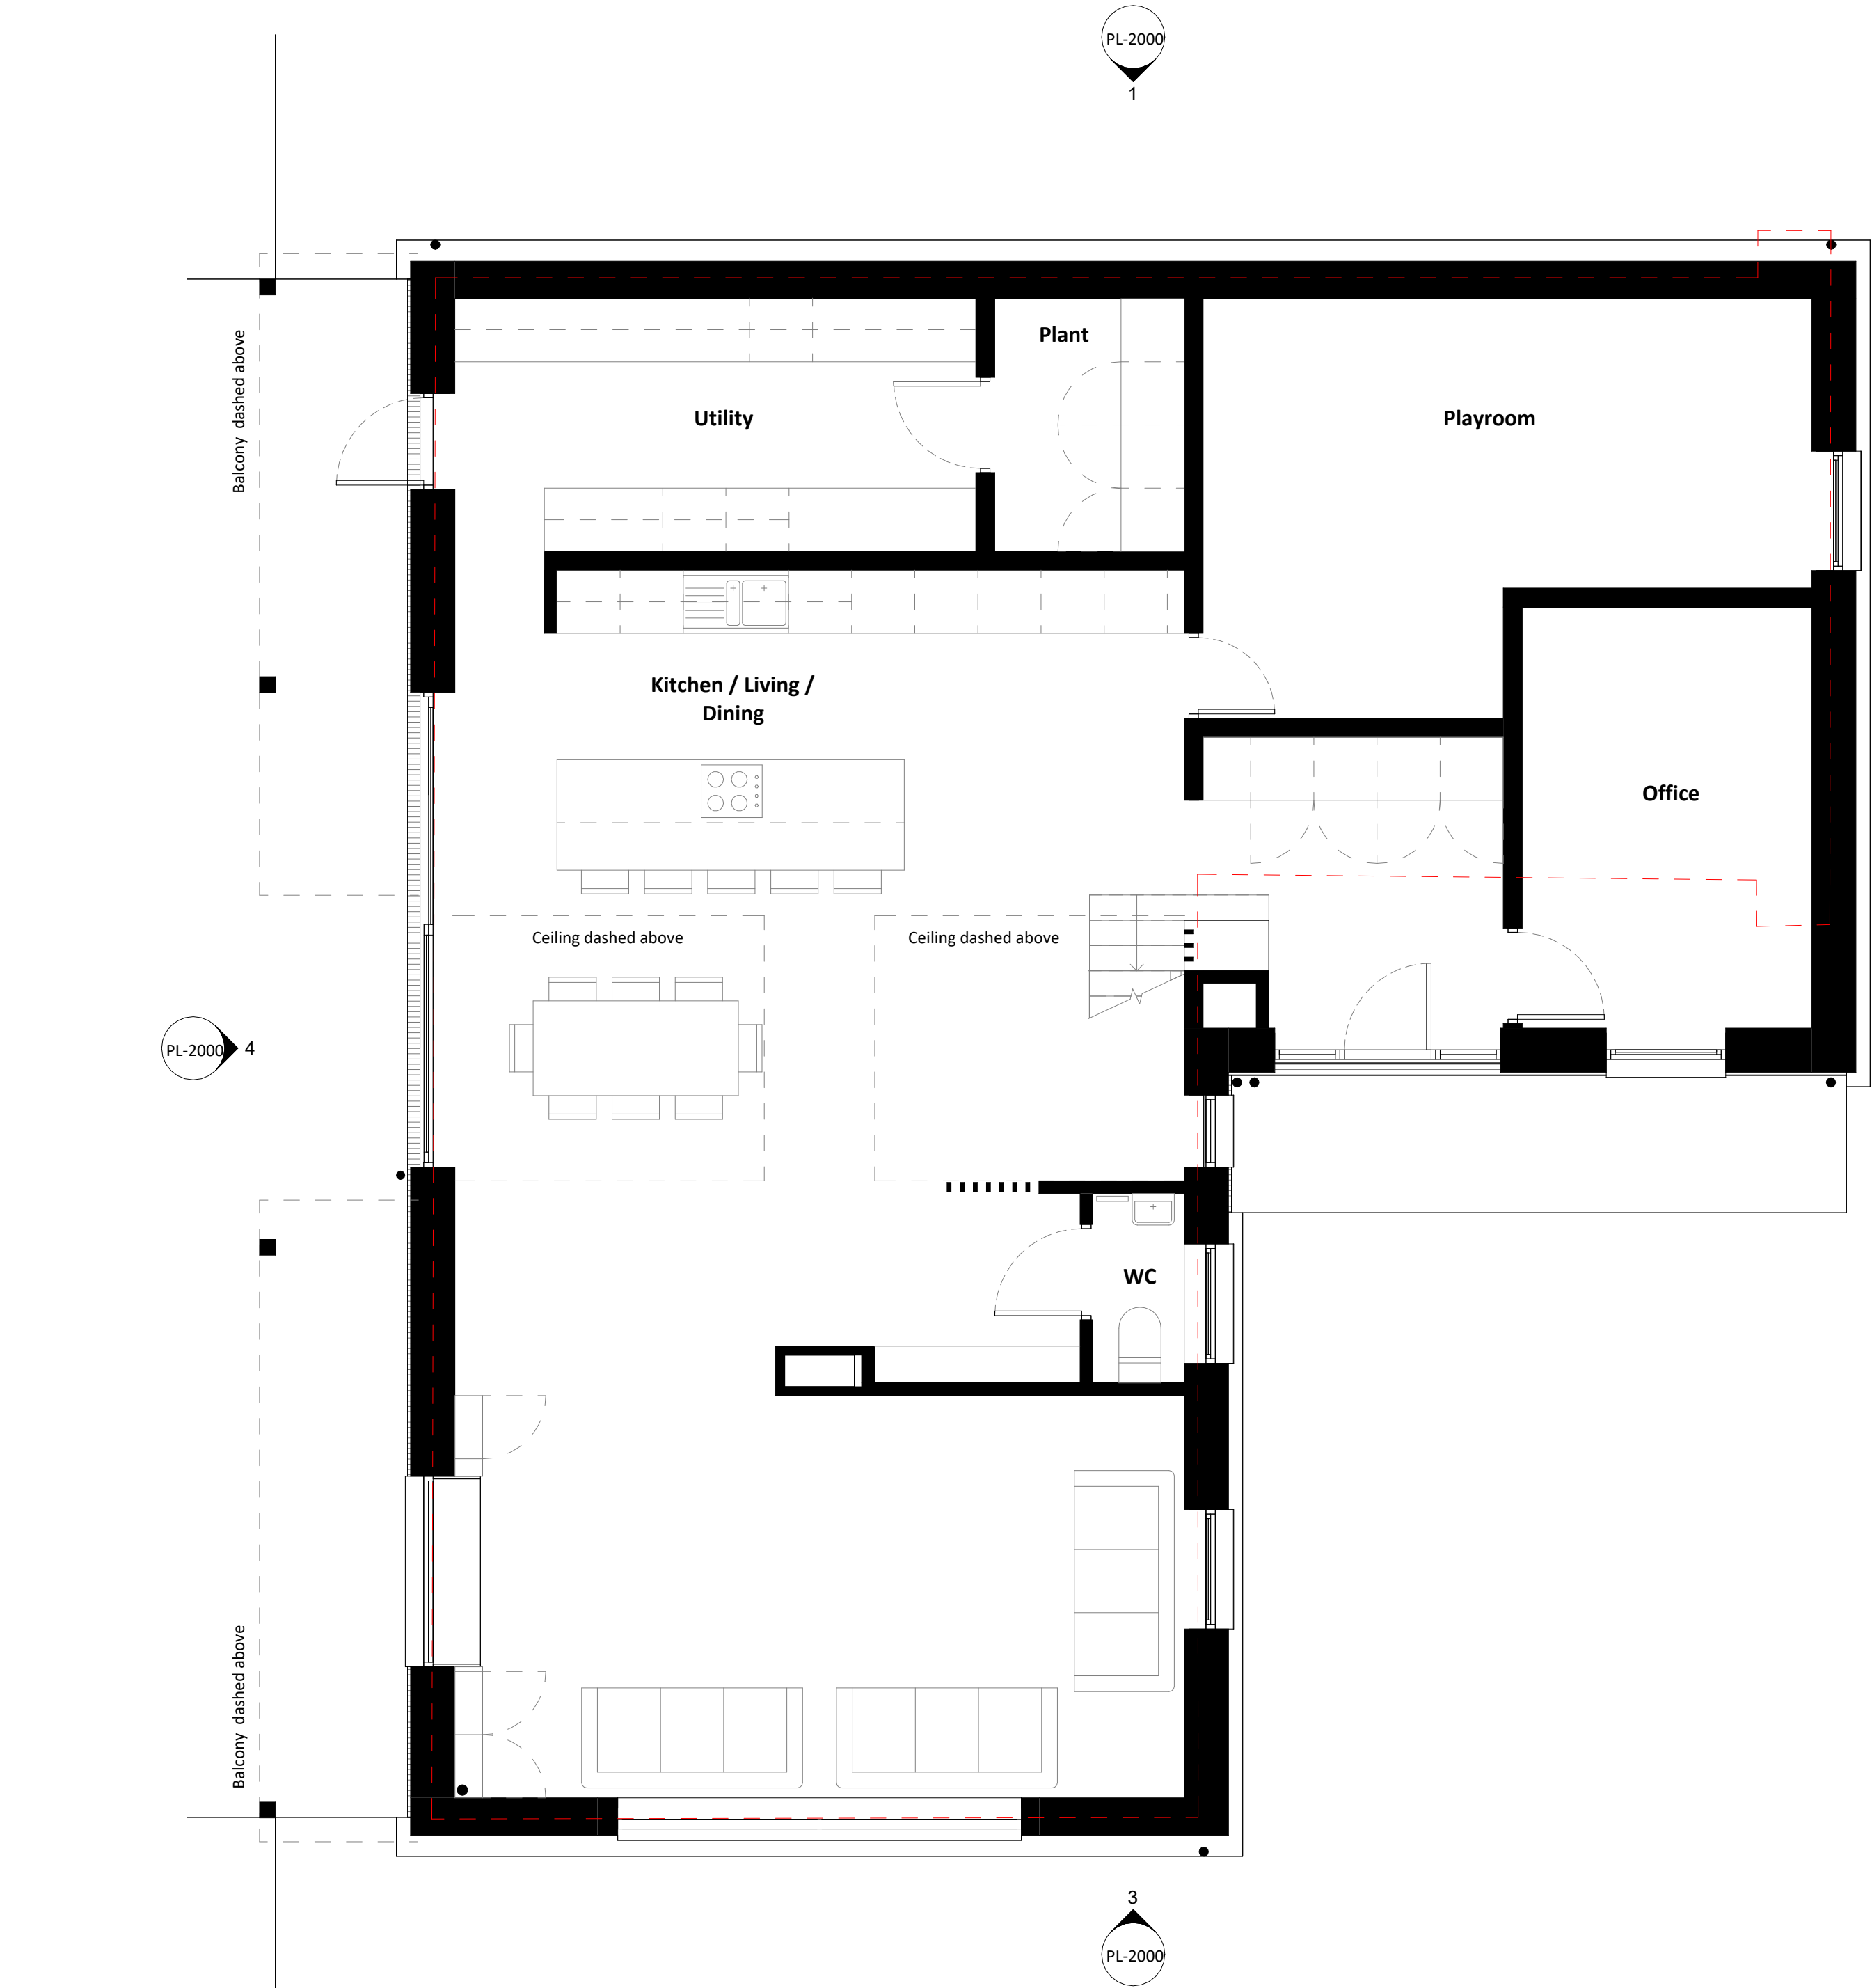

1 Ground Floor Plan
1 : 50



2 First Floor Plan
1 : 50

Key

- Proposed structure
- Existing structure
- Outline of existing building
- Site boundary

