


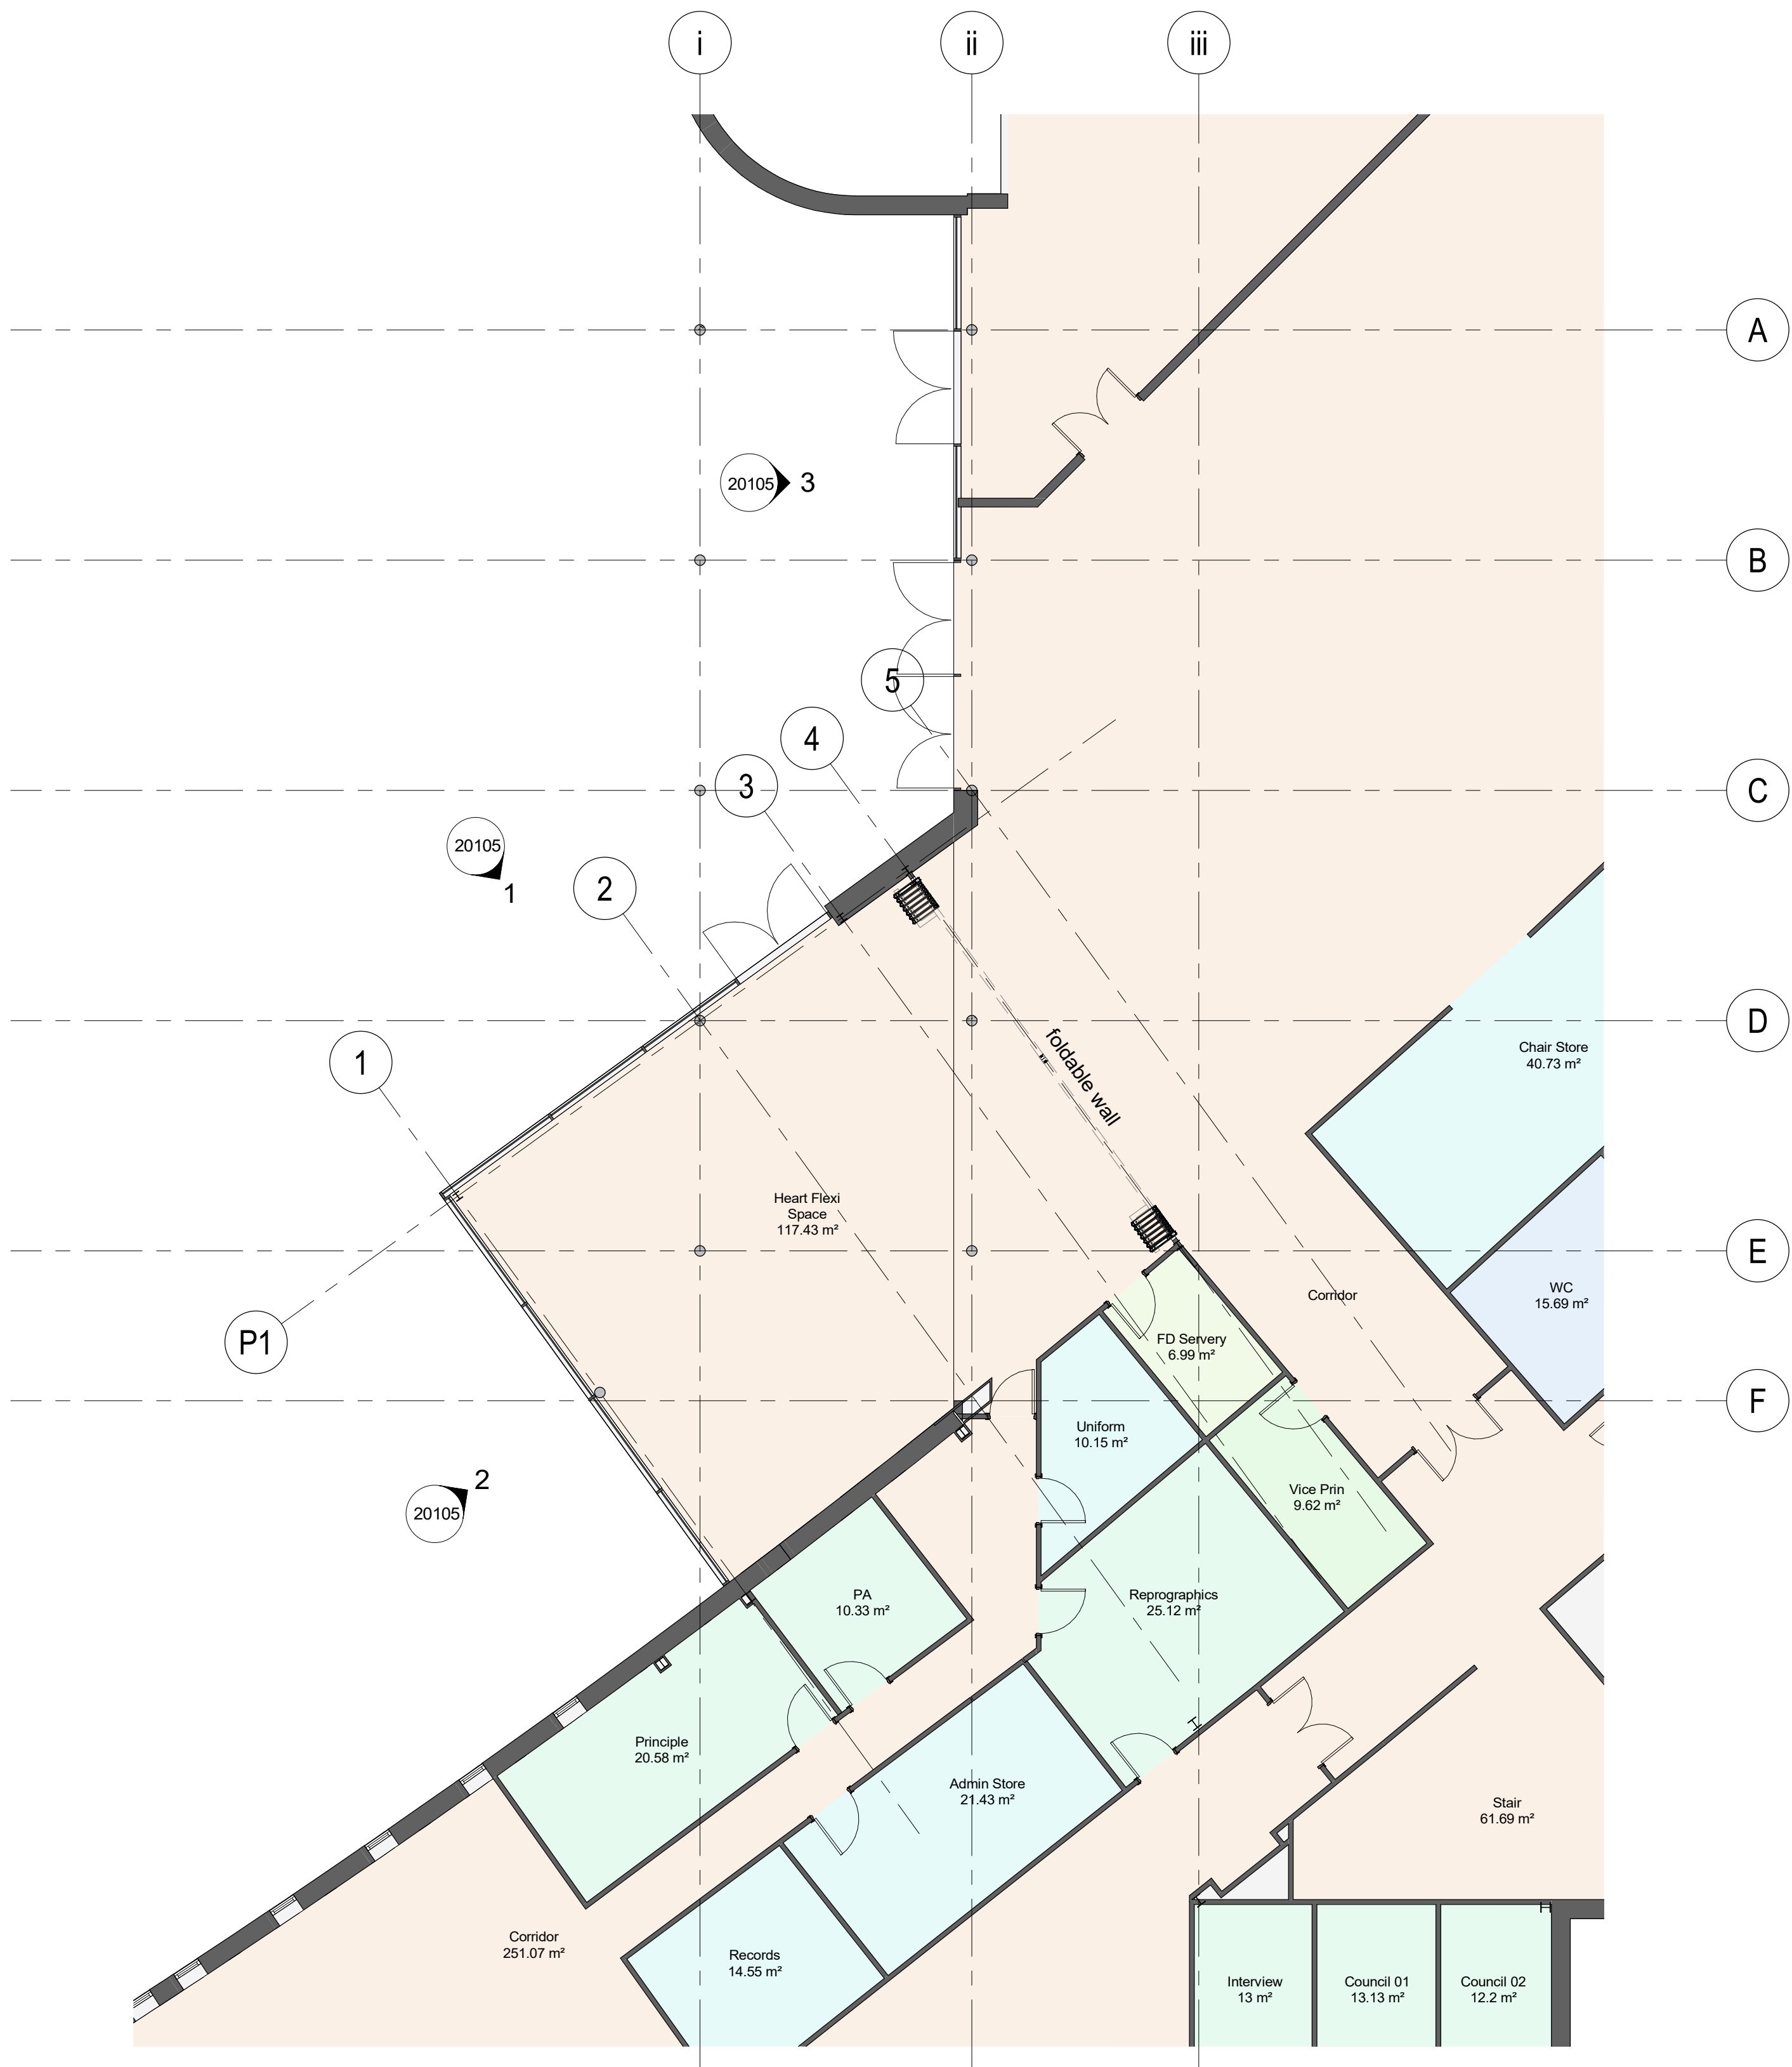

LEVEL 0 (GROUND FLOOR)
GENERAL ARRANGEMENT

1 : 100

P03	Issue for planning	12/06/24	JP	PEH
P02	Foldable Wall stack shown on both sides	22/05/24	JP	PEH
P01	Initial Issue for Information	08/05/24	JP	PEH

Revision	Description	Date	Drawn	Checked
----------	-------------	------	-------	---------



Halliday Meecham Architects Limited

111 Piccadilly Manchester M1 2HY
+44 (0)161 661 5566

4 Devonshire Street London W1W 5DT
+44 (0)203 440 5175

hma@hallidaymeecham.com
www.hallidaymeecham.com

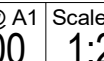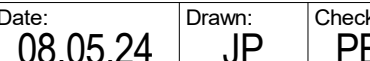

Client:		Halliday Meecham			
Project:		St Annes Academy Heart Extension			
Phase/ Location:		Hollin Ln, Middleton, Manchester M24 6XN			
Drawing:		Ground Floor - Proposed			
Scale @ A1	Scale @ A3	Date:	Drawn:	Checked:	Job No.
1:100	1:200	08.05.24	JP	PEH	5769
Drawing No.		20100			
				Stage / Suitability:	
Drawing Ref.		Information		Status:	
5769-HMA-STA-00-DR-A-20100		Revision		P03	