



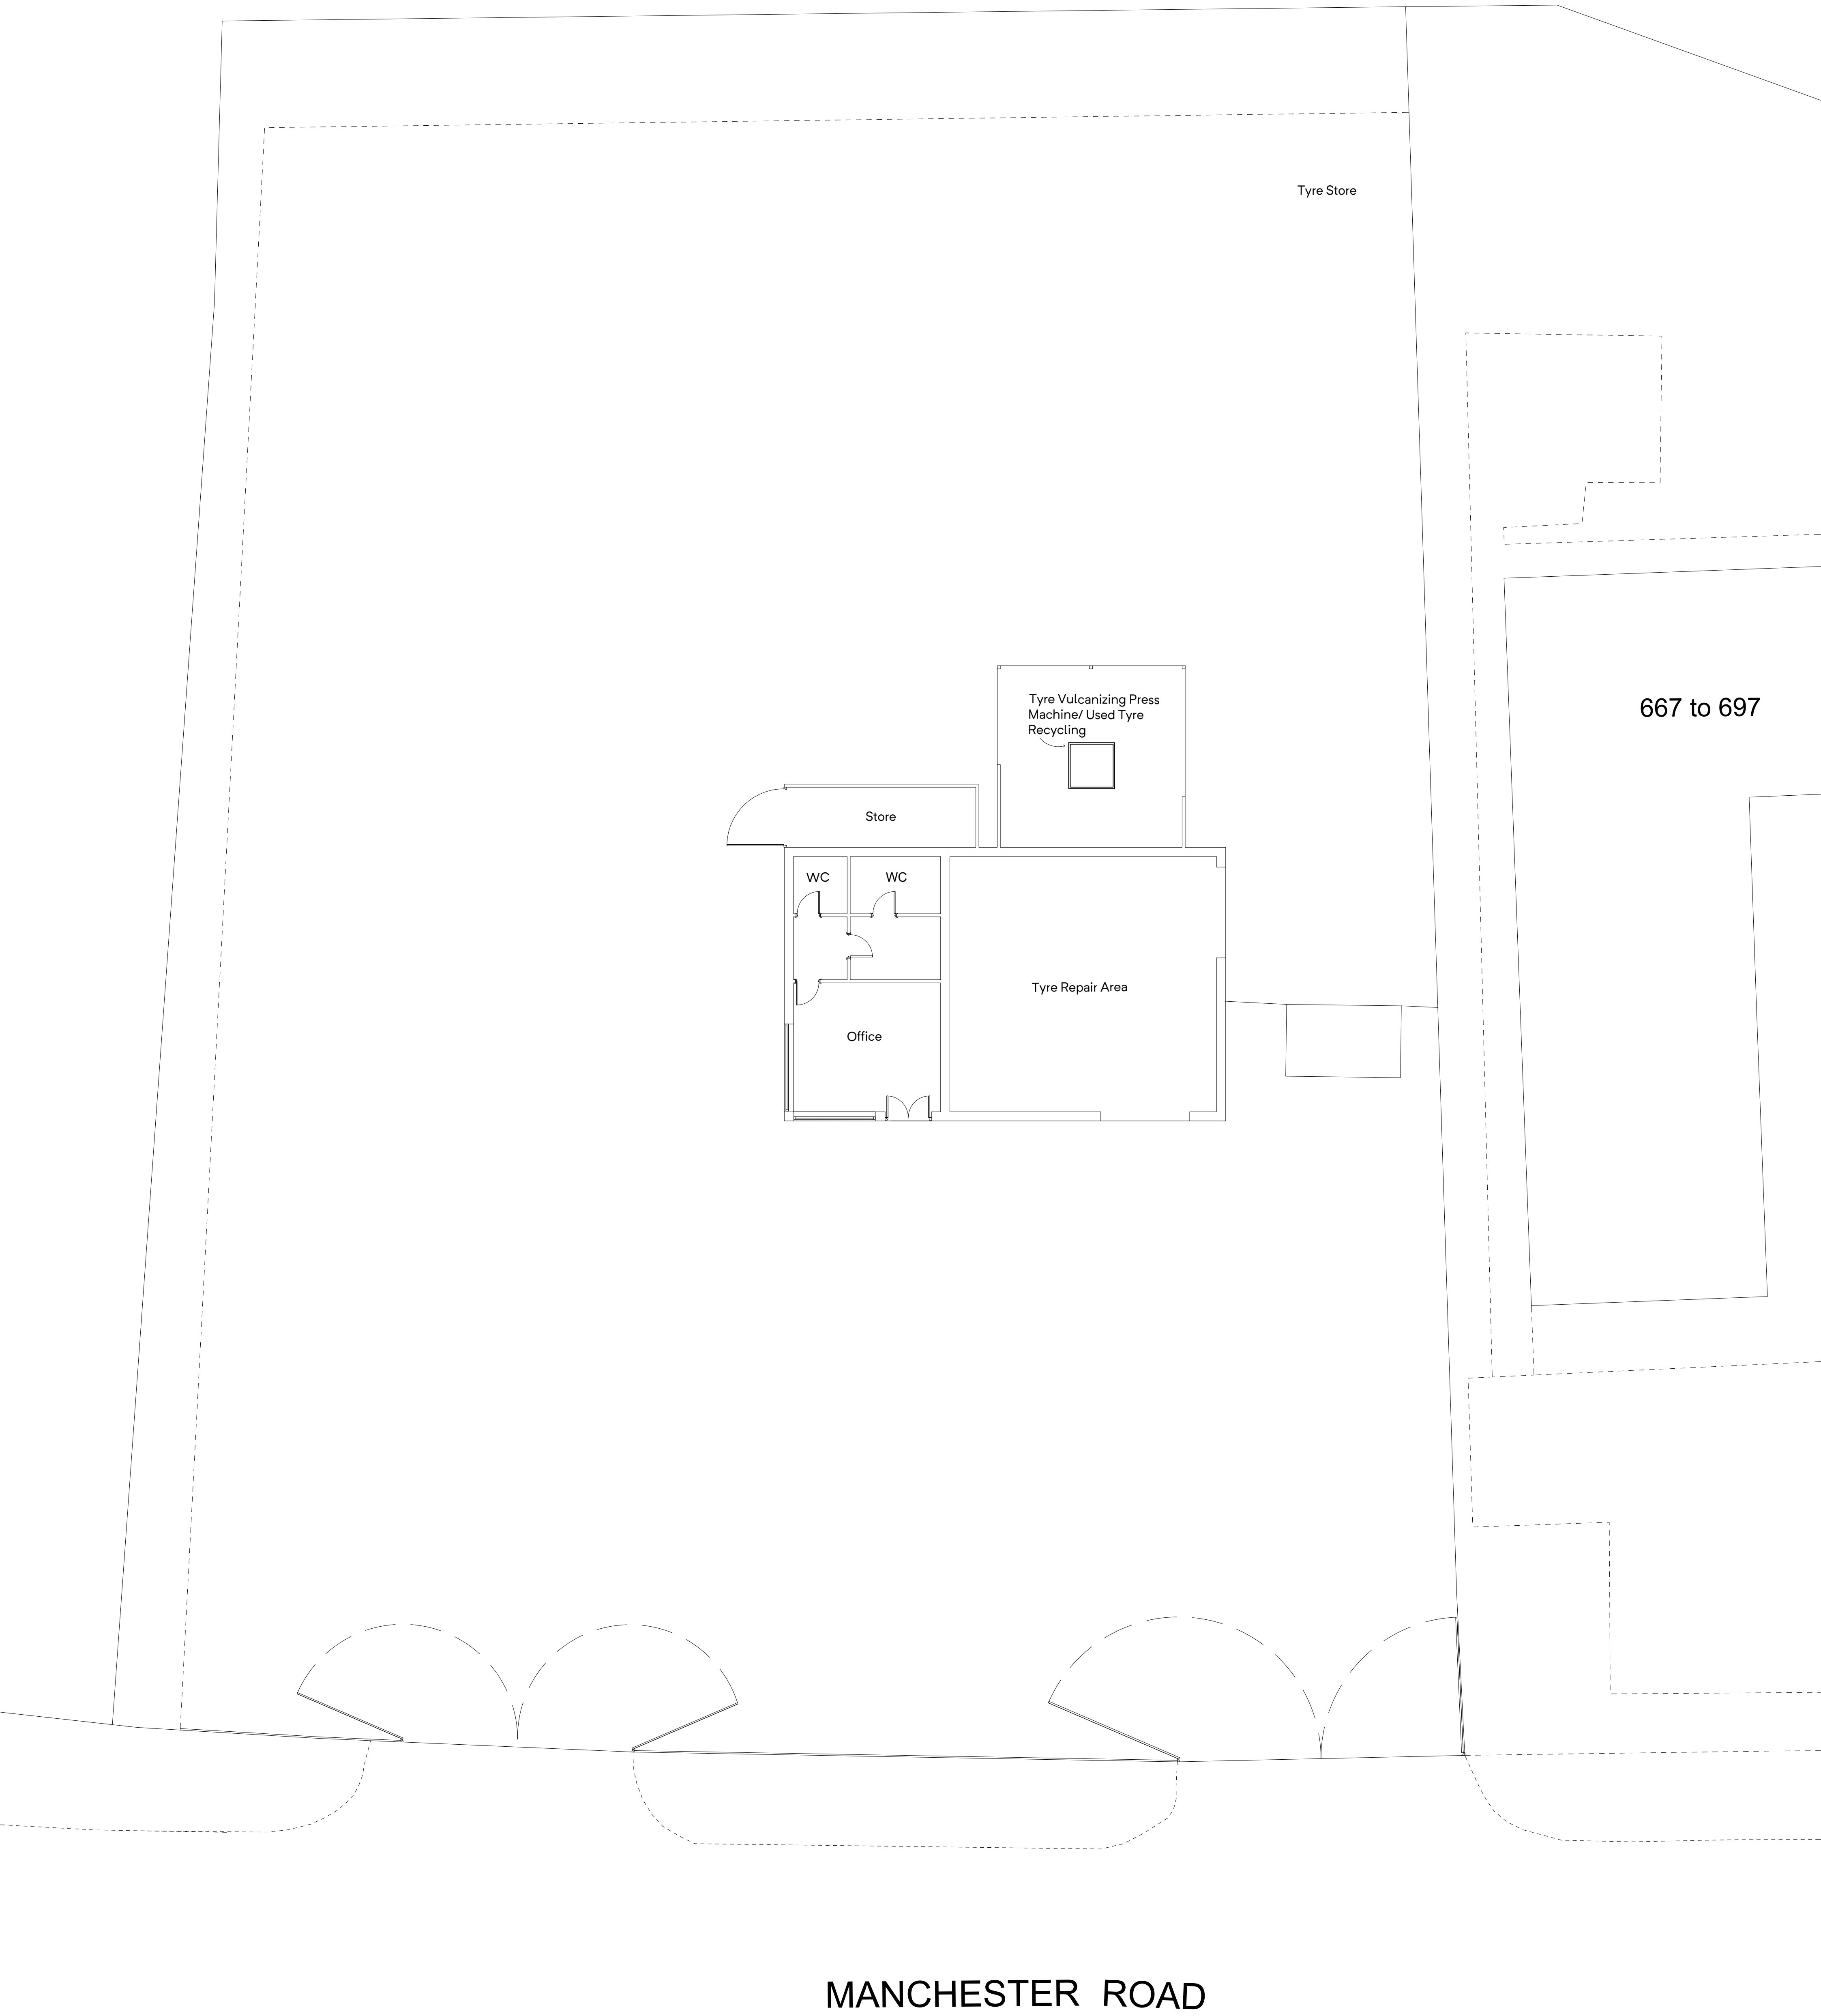

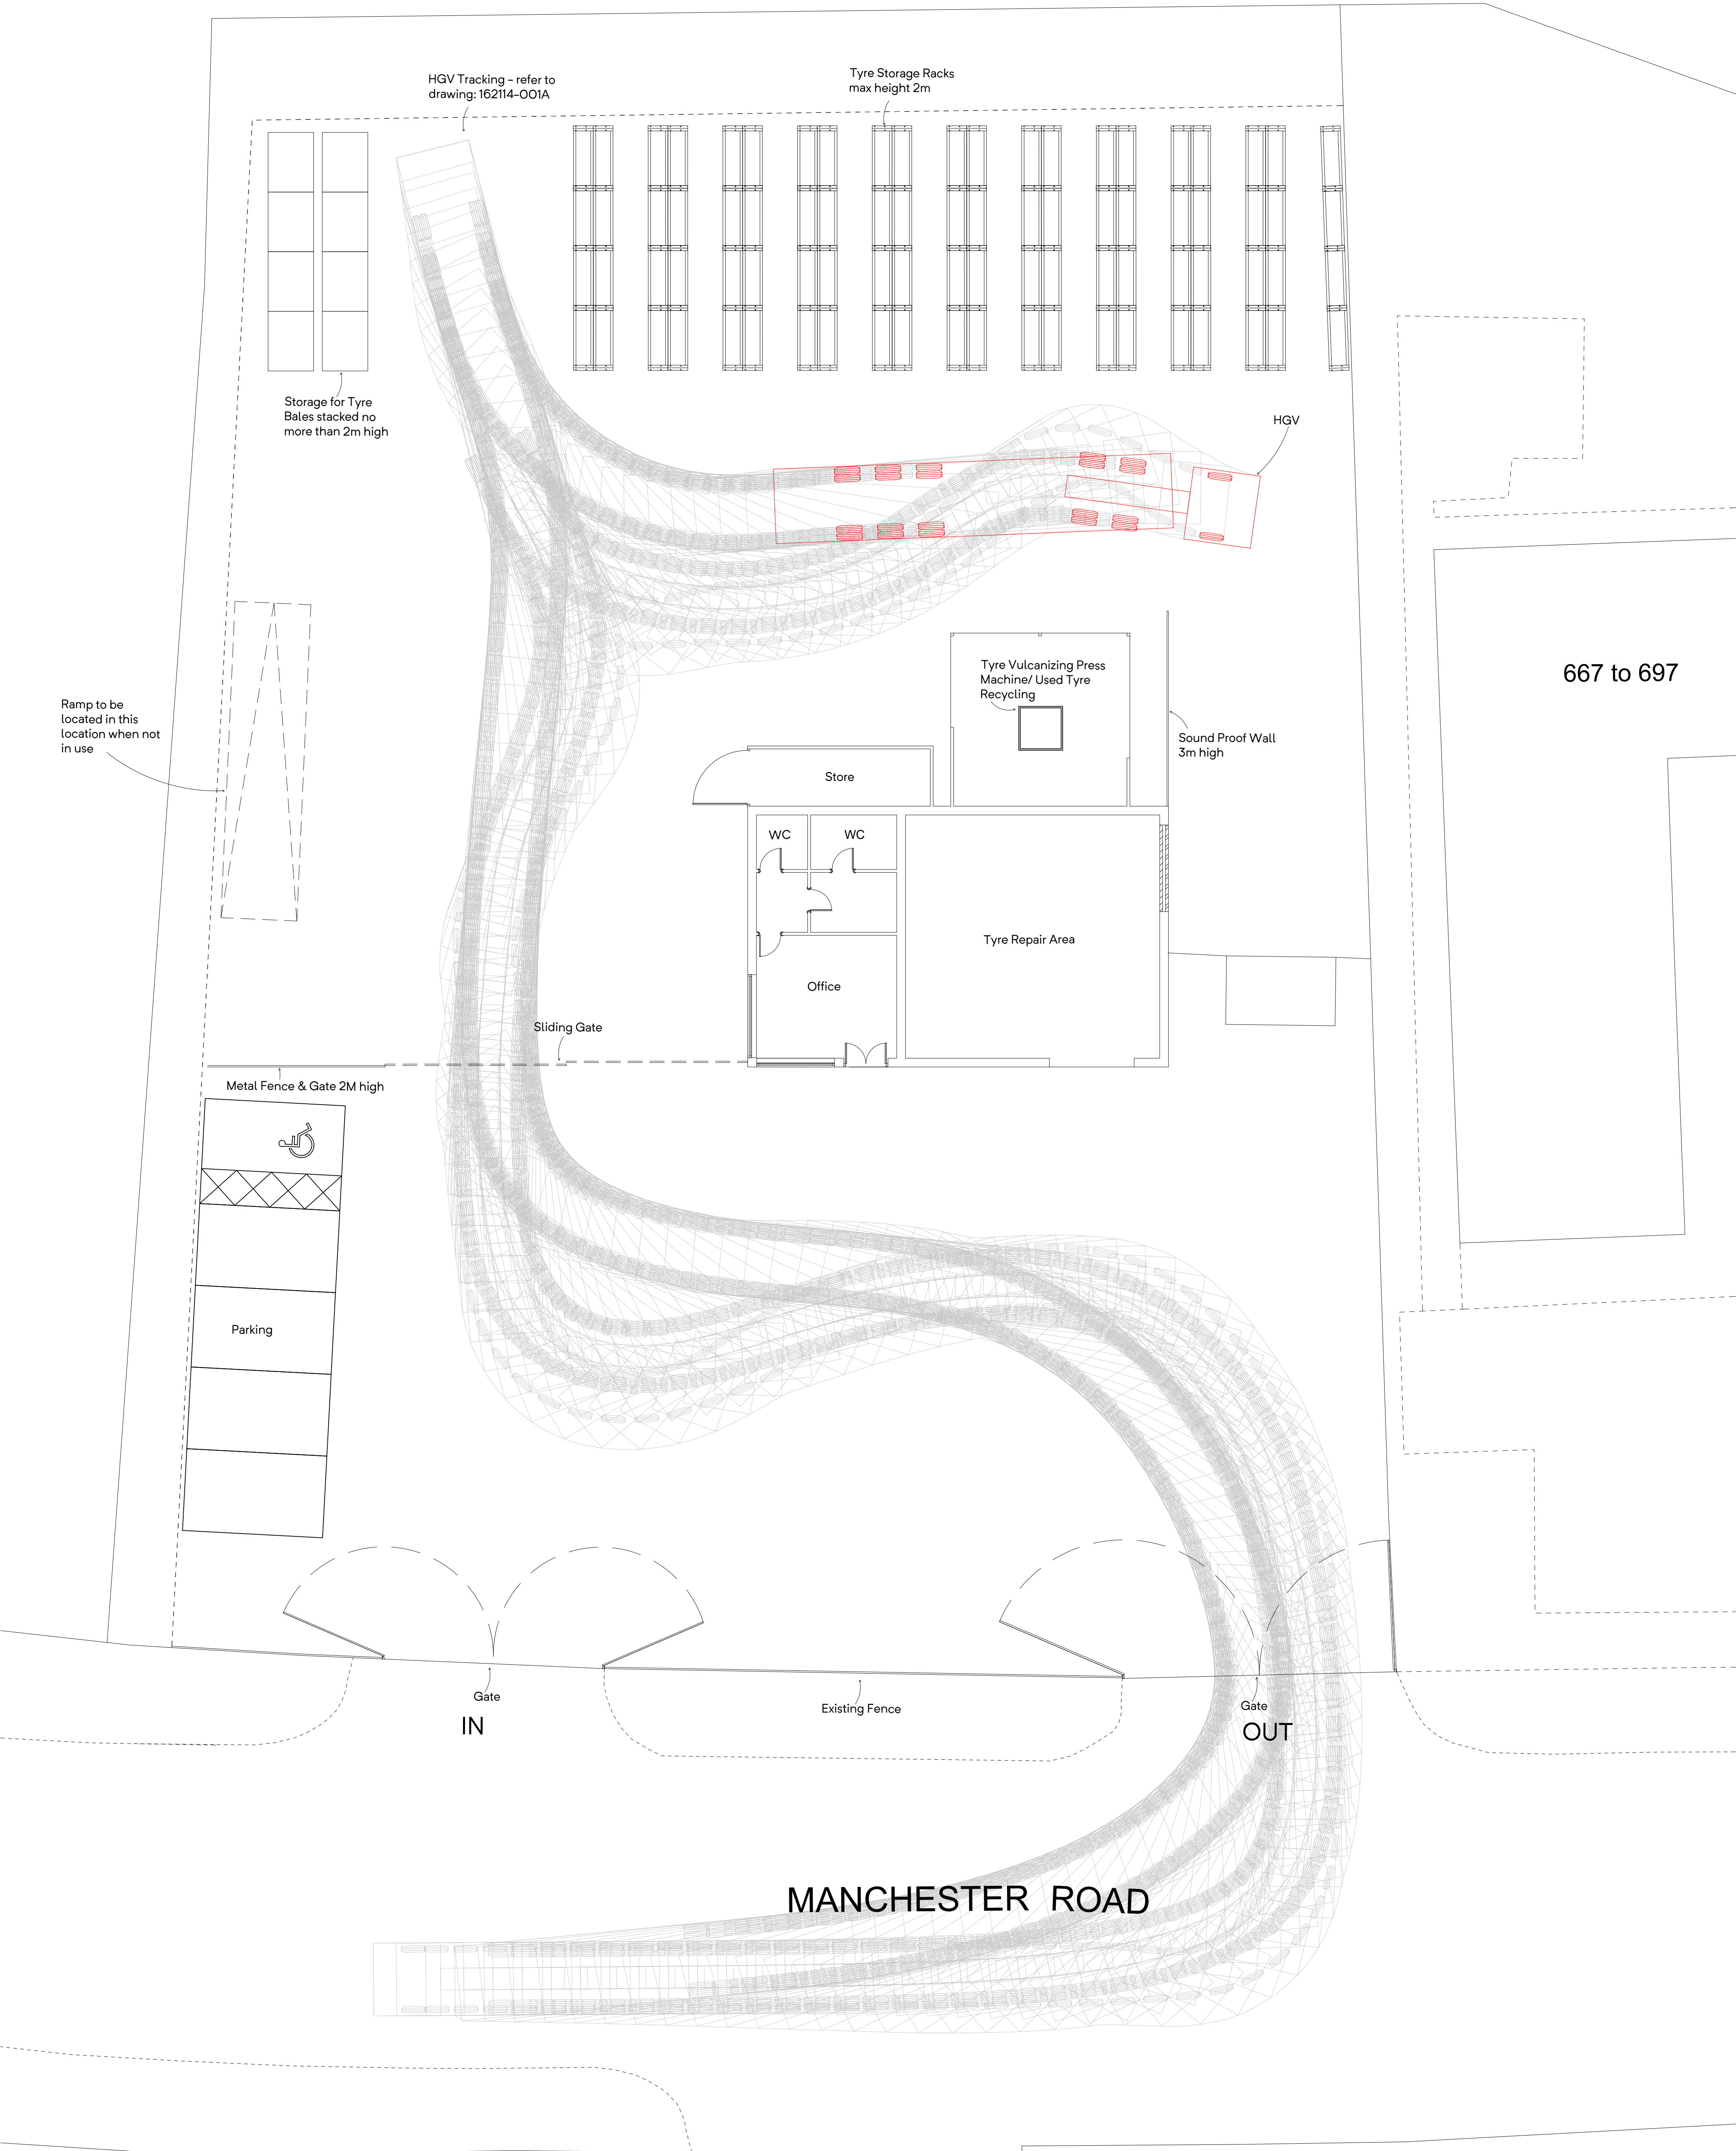

SITE PLAN
(PROPOSED)