


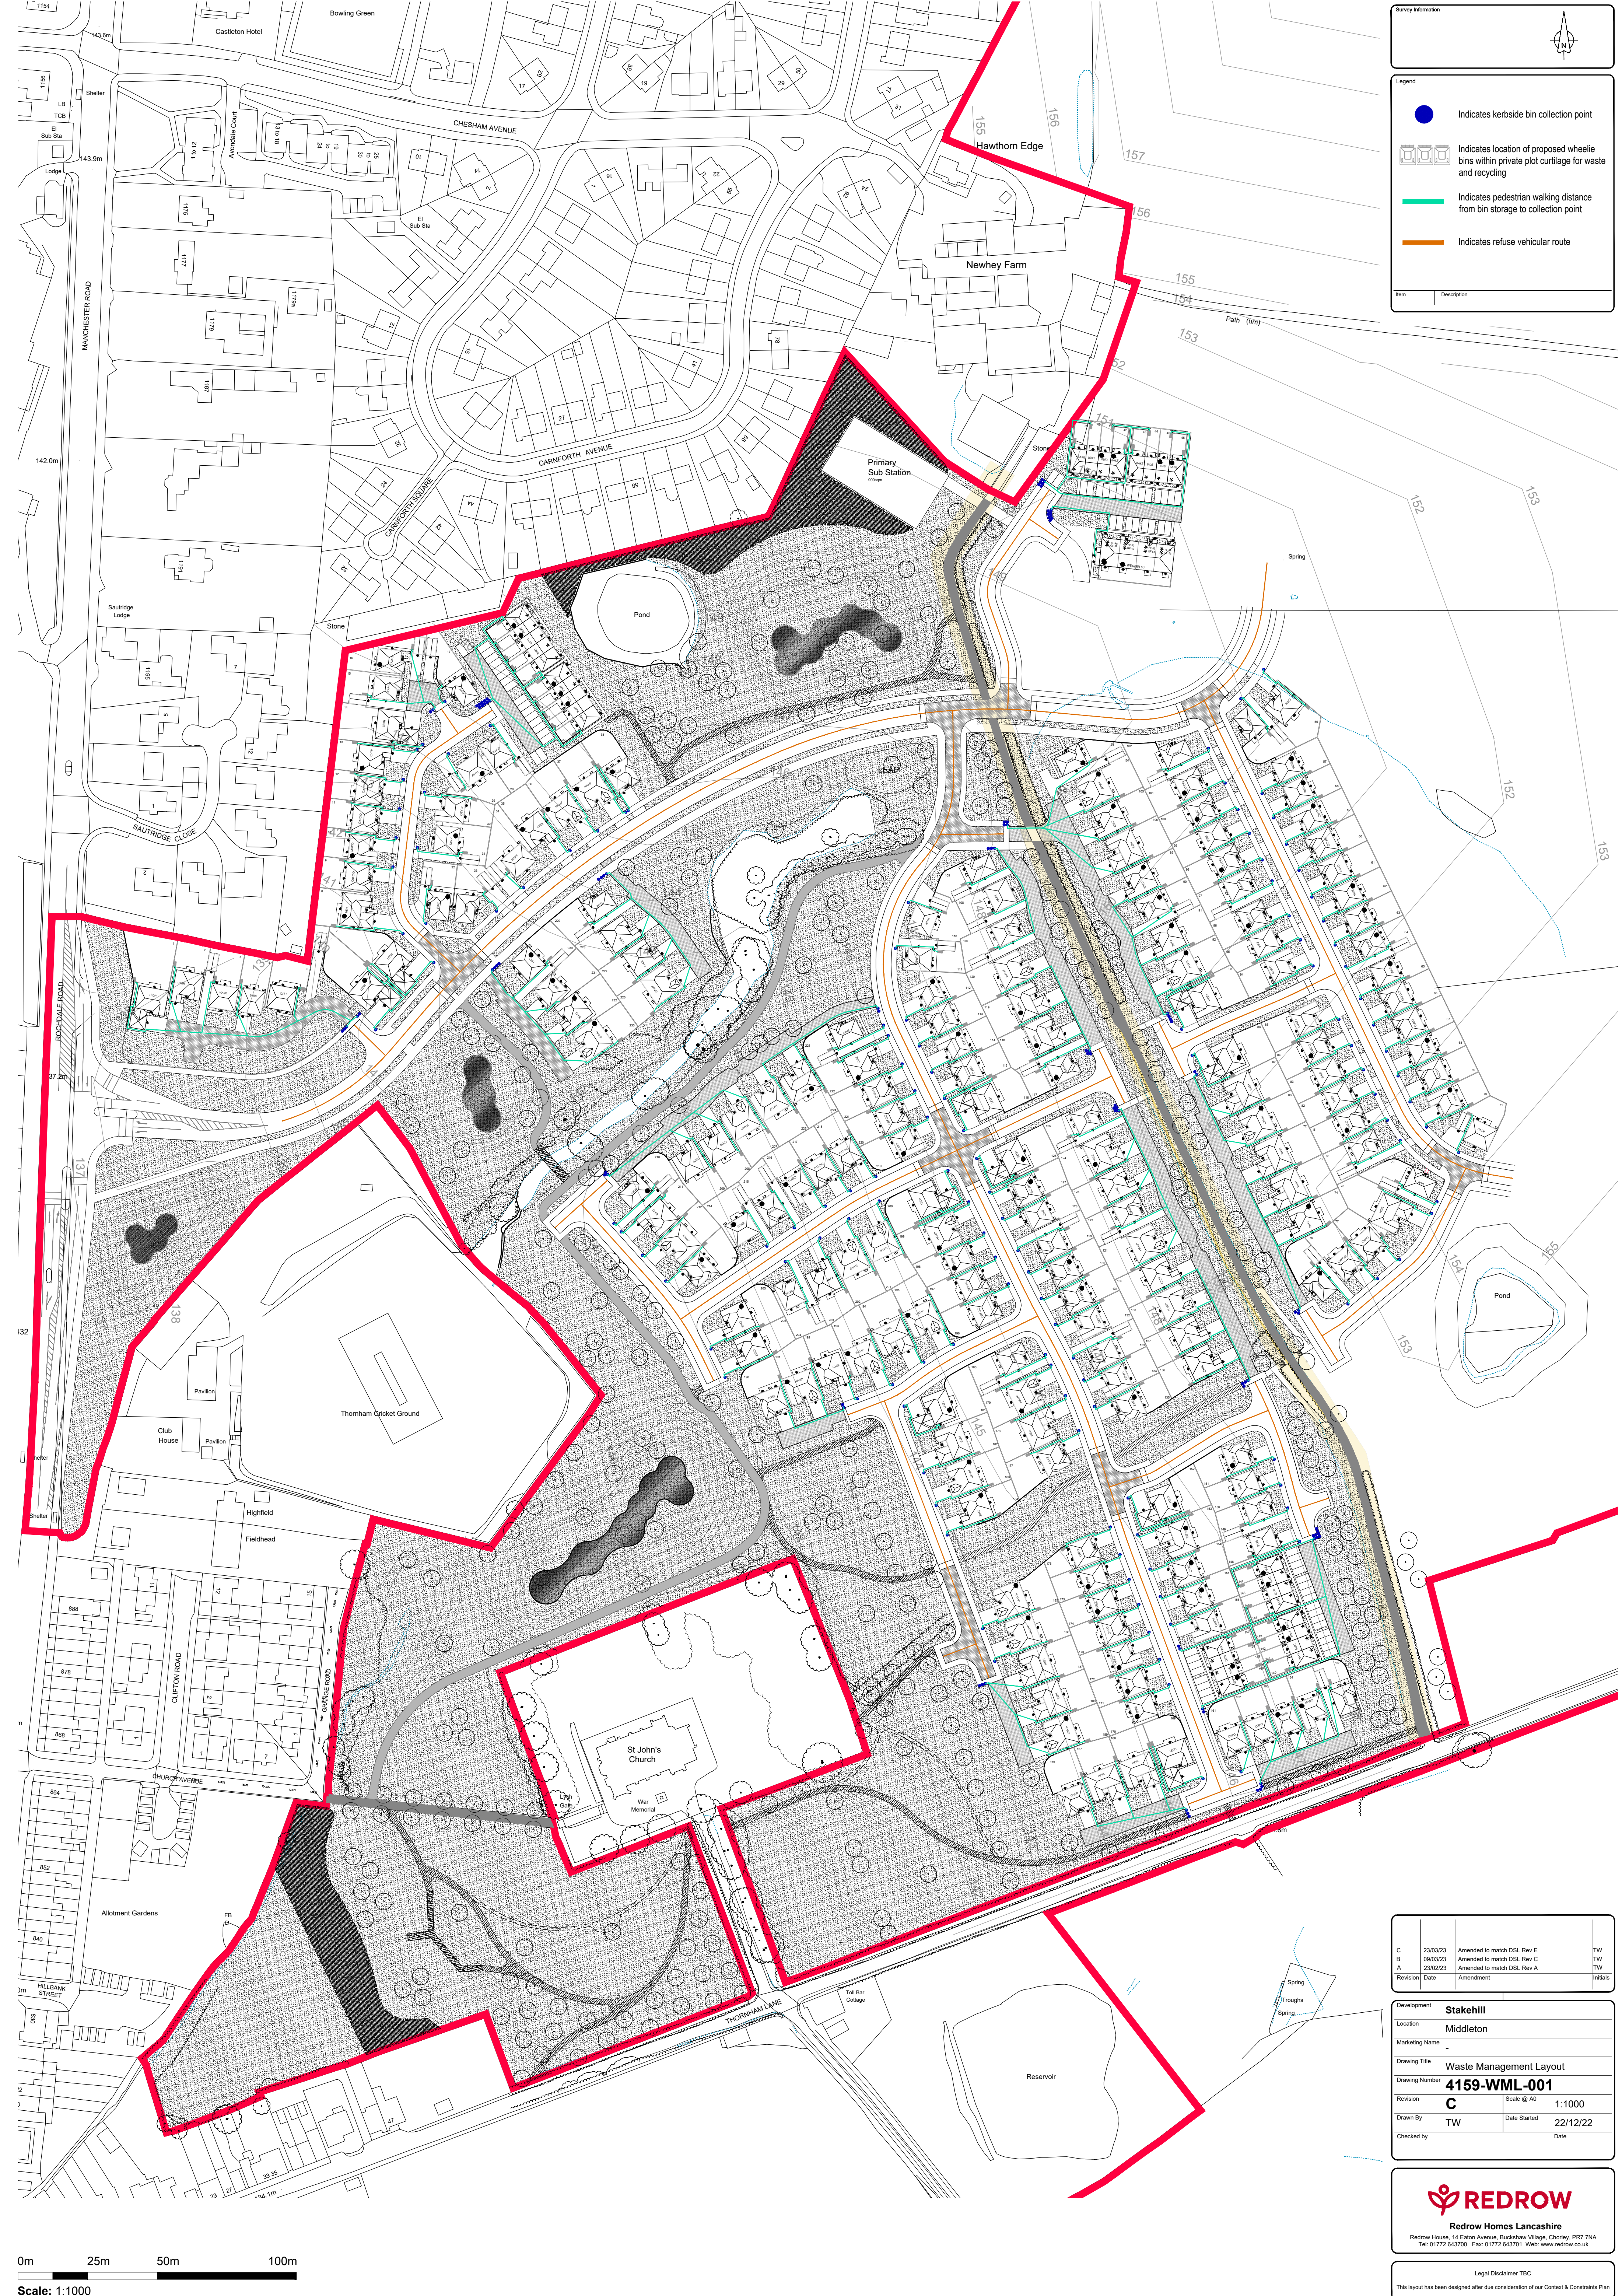

Survey Information

Legend


Indicates kerbside bin collection point

Indicates location of proposed wheelie bins within private plot curtilage for waste and recycling

Indicates pedestrian walking distance from bin storage to collection point

Indicates refuse vehicular route

Item	Description
------	-------------

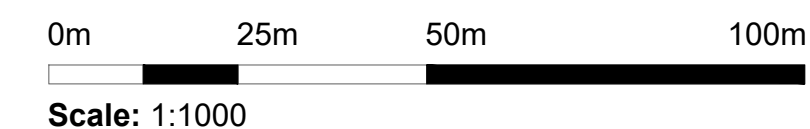

C	23/03/23	Amended to match DSL Rev E	TW
B	09/03/23	Amended to match DSL Rev C	TW
A	23/02/23	Amended to match DSL Rev A	TW
Revision	Date	Amendment	Installs

Development	Stakehill
Location	Middleton
Marketing Name	-
Drawing Title	Waste Management Layout
Drawing Number	4159-WML-001
Revision	C
Scale @ A0	1:1000
Drawn By	TW
Date Started	22/12/22
Checked by	-
Date	-

Redrow Homes Lancashire
Redrow House, 14 Eaton Avenue, Buckshaw Village, Chorley, PR7 7NA
Tel: 01772 643700 Fax: 01772 643701 Web: www.redrow.co.uk

Legal Disclaimer TBC

This layout has been designed after due consideration of our Context & Constraints Plan