


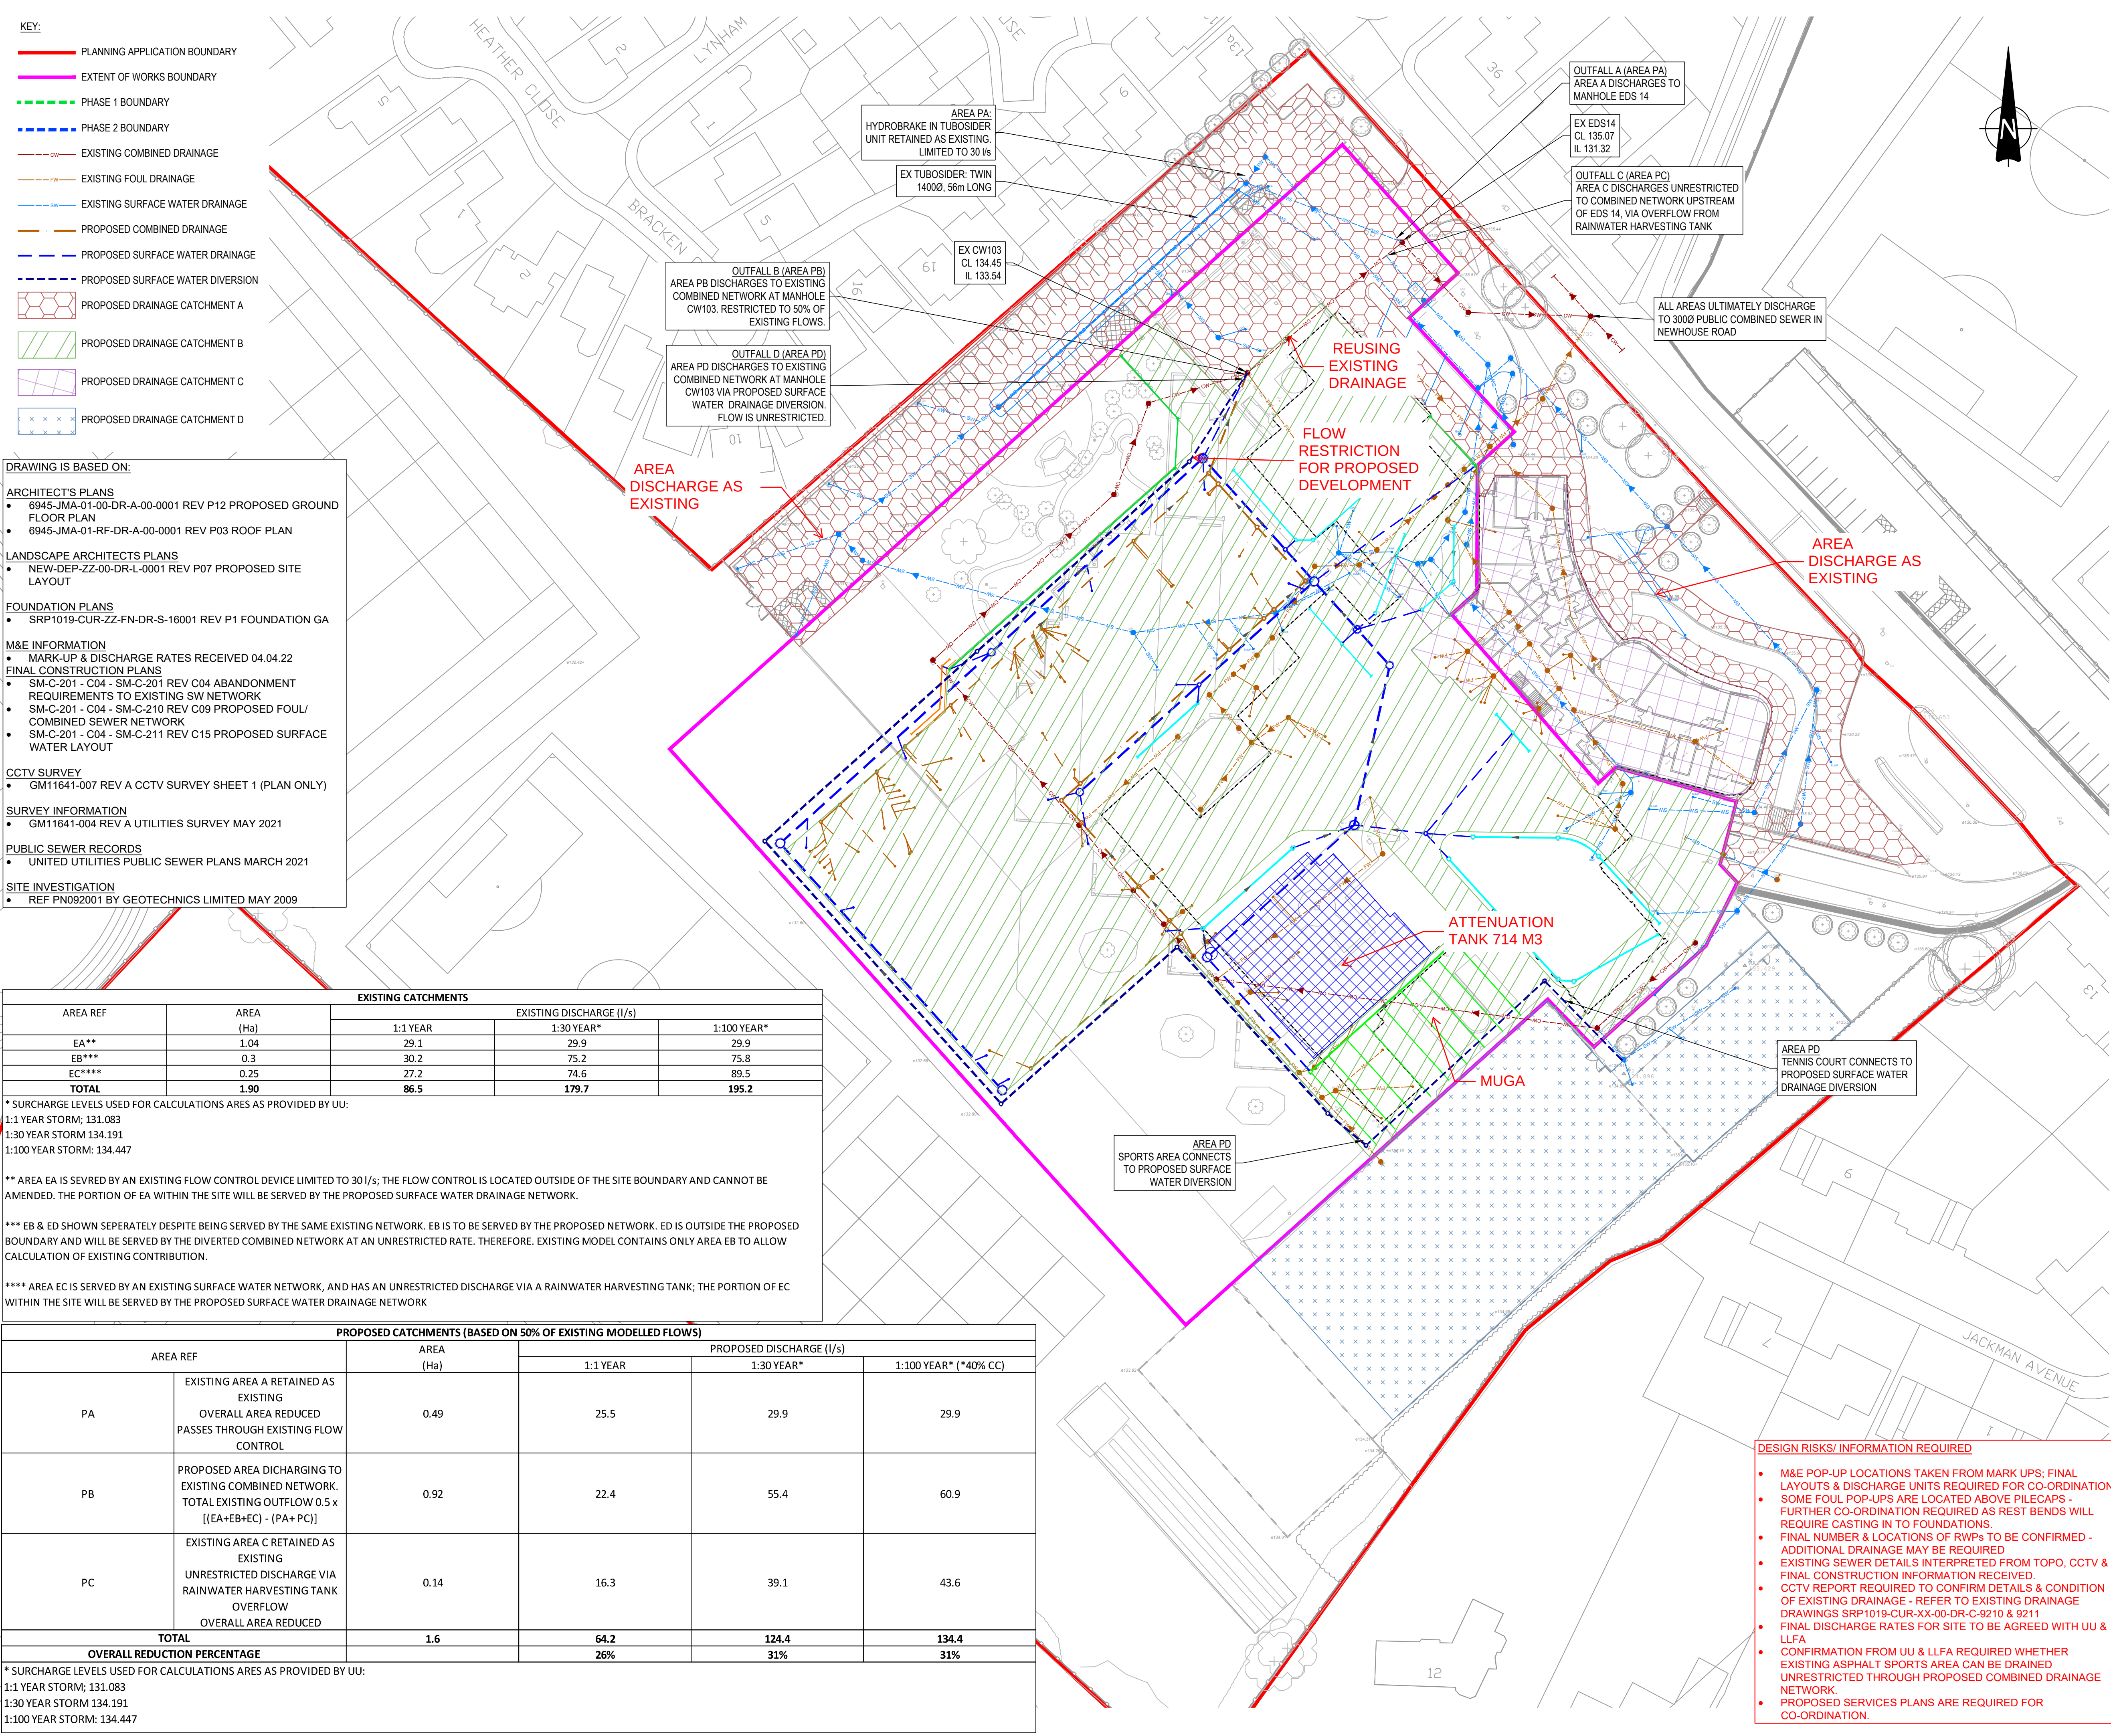

GENERAL NOTES:

GENERAL NOTES

- THIS DRAWING IS TO BE READ IN CONJUNCTION WITH ALL RELEVANT ARCHITECTS AND ENGINEERS DRAWINGS AND SPECIFICATIONS.
- DO NOT SCALE THIS DRAWING. ANY AMBIGUITIES, OMISSIONS AND ERRORS ON DRAWINGS SHALL BE BROUGHT TO THE ENGINEERS ATTENTION IMMEDIATELY. ALL DIMENSIONS MUST BE CHECKED / VERIFIED ON SITE.
- ALL DIMENSIONS ARE IN METRES UNLESS NOTED OTHERWISE.
- FOR GENERAL NOTES REFER TO DRAWING SRP1019-CUR-XX-XX-DR-C-9224

P04	REVISED WITH UPDATED SURCHARGED OUTFALL LEVELS	21.07.22	ATL	MW
P03	ISSUED FOR PLANNING - UPDATED BOUNDARIES	25.05.22	TH	MW
P02	ISSUED FOR PLANNING	20/05/22	ATL	MW
P01	ISSUED FOR COMMENT	13/04/22	ATL	MW
Rev:	Description:	Date:	By:	Chkd:

Curtins

Merchant Exchange, 17-19 Whitworth St West, Manchester, M1 5WG
0161 235 2384
manchester@curtins.com
www.curtins.com

Civils & Structures • Transport Planning • Environmental • Infrastructure • Geotechnical • Conservation & Heritage • Principal Designer
Birmingham • Bristol • Cambridge • Cardiff • Douglas • Dublin • Edinburgh • Glasgow • Kendal • Leeds • Liverpool • London • Manchester • Nottingham

Status: **SUITABLE FOR INTERNAL REVIEW / COMMENT** **S3**

Project: **NEWHOUSE ACADEMY**

Orig Title: **PROPOSED DRAINAGE CATCHMENTS**

Drawn By	Designed By	Checked By
ATL	ATL	MW
	Date	Scales @ A1
	13/04/22	1:250
Project No • Originator • Function • Spatial • Form • Discipline • Number		
Revision		

SRP1019 - CUR - XX - 00 - DR - C - 9215

P04