



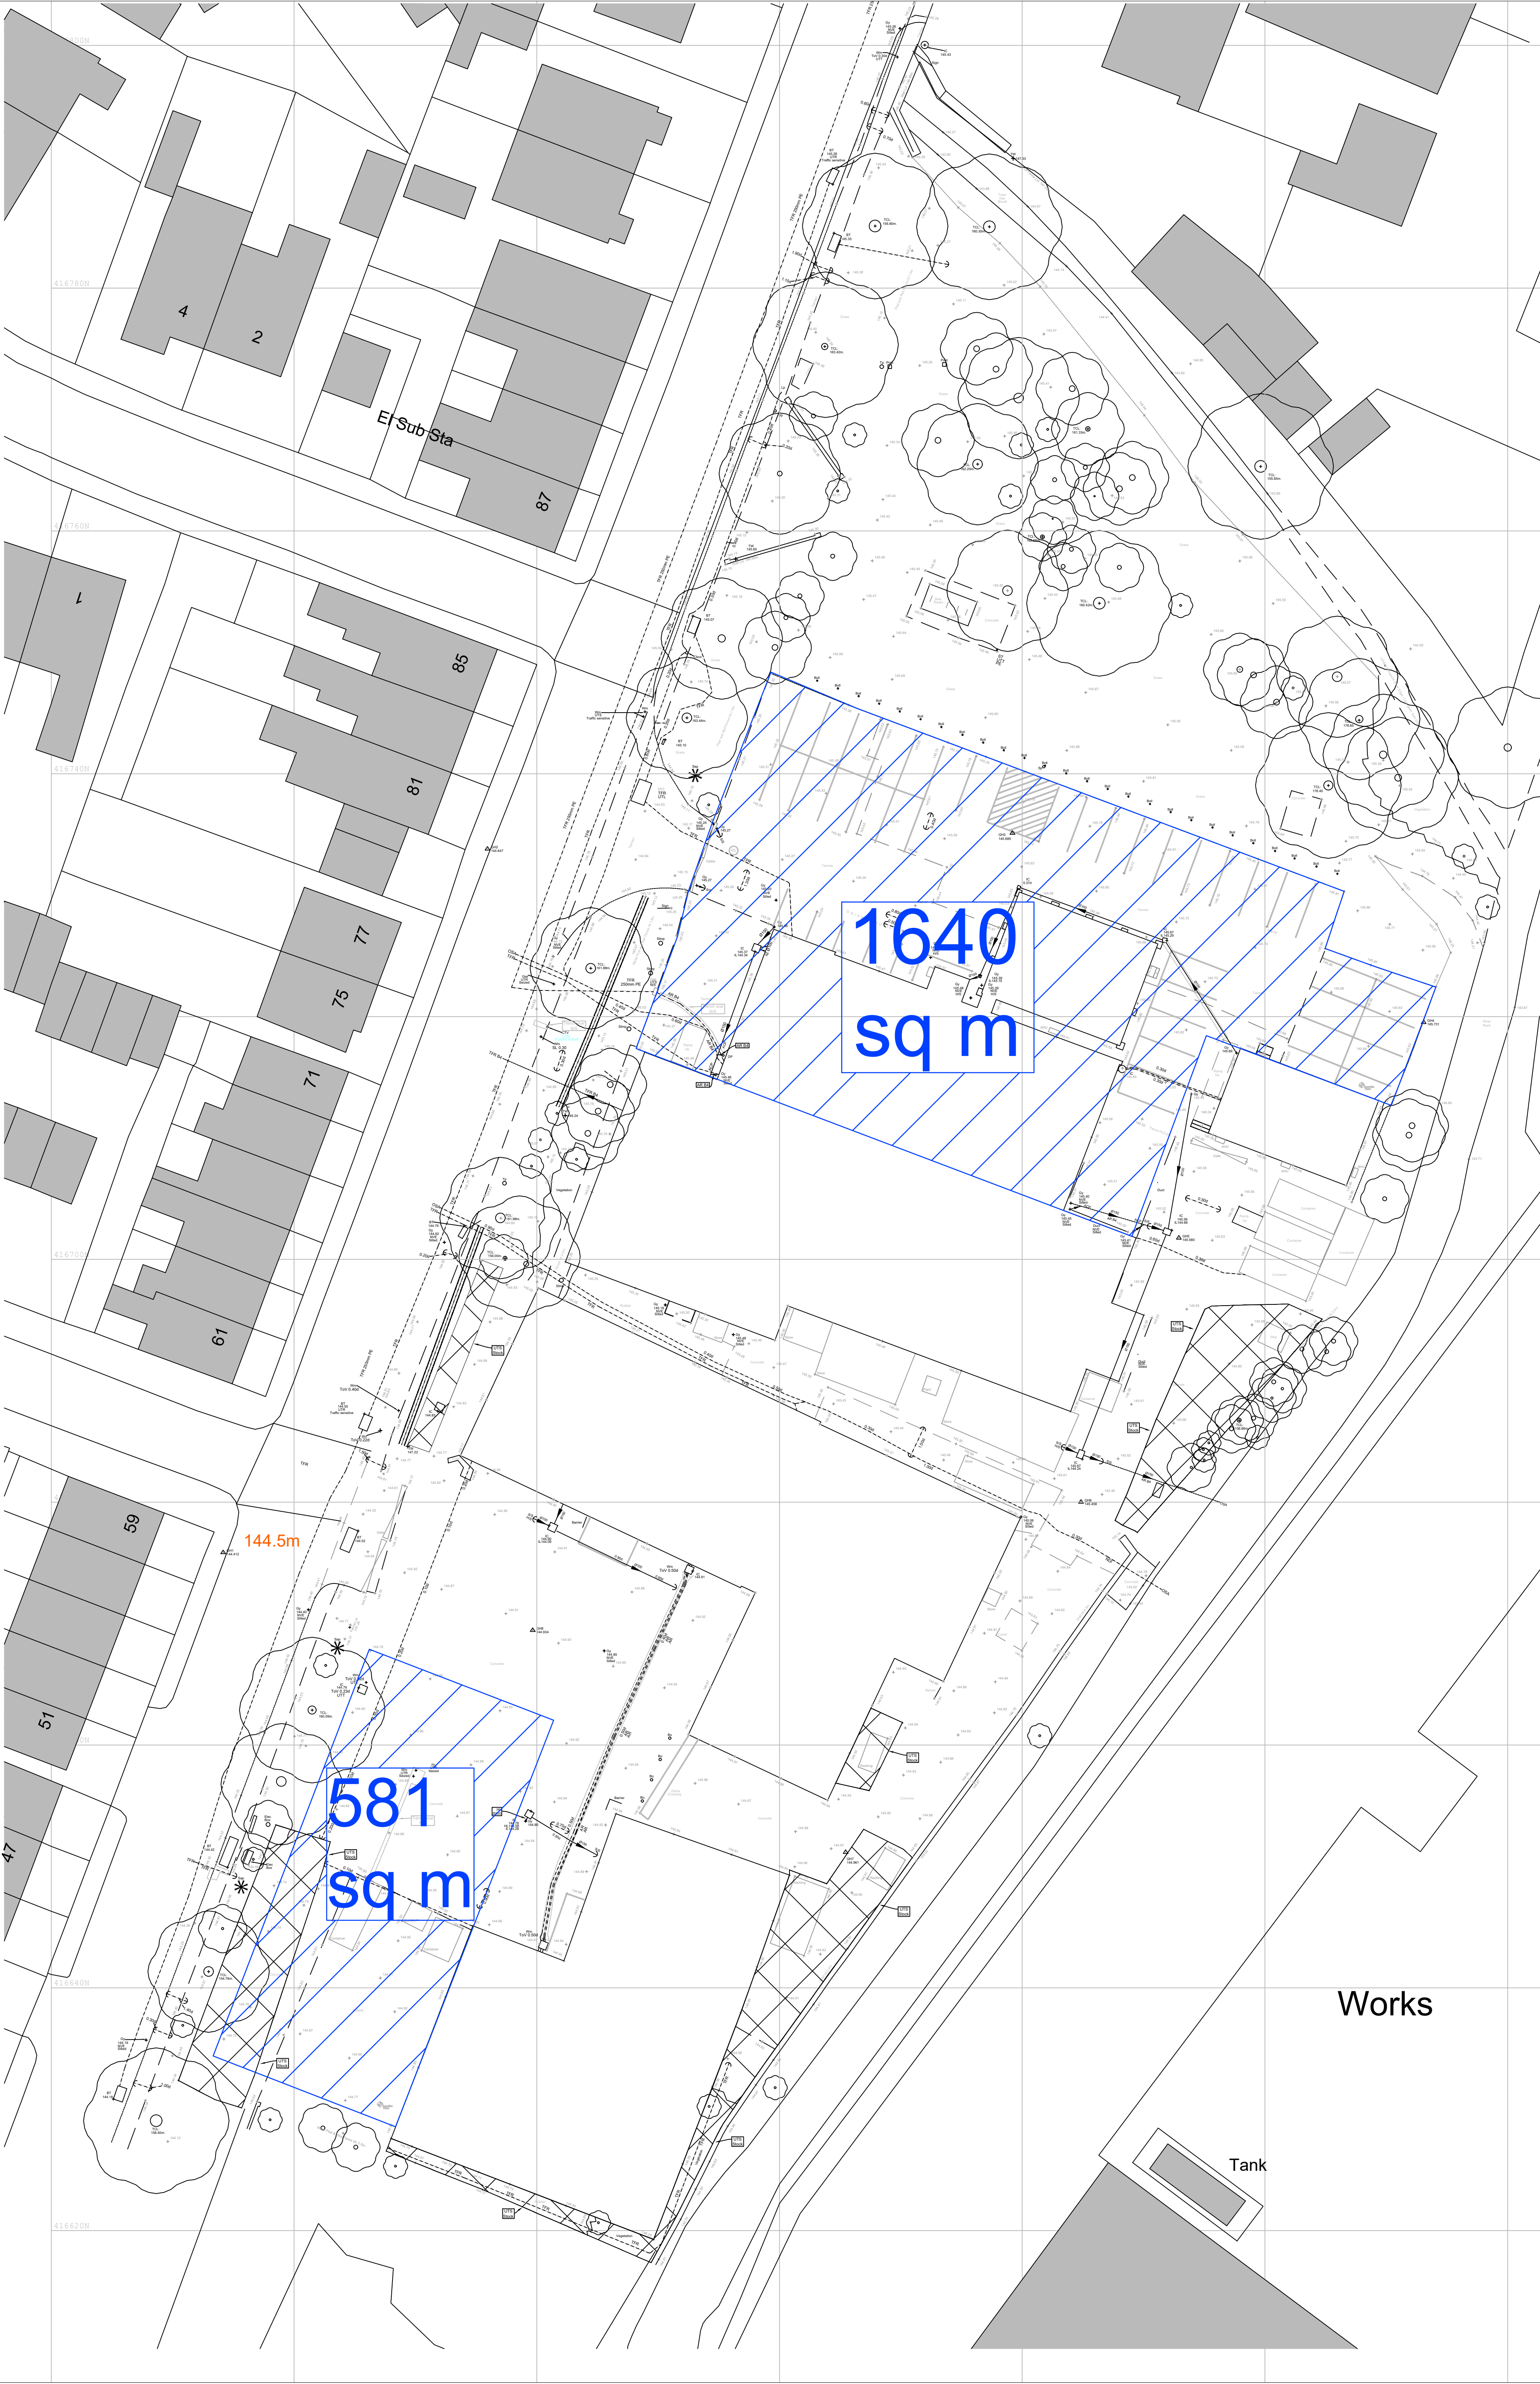

IMPERMEABLE AREAS - PRE-DEVELOPMENT

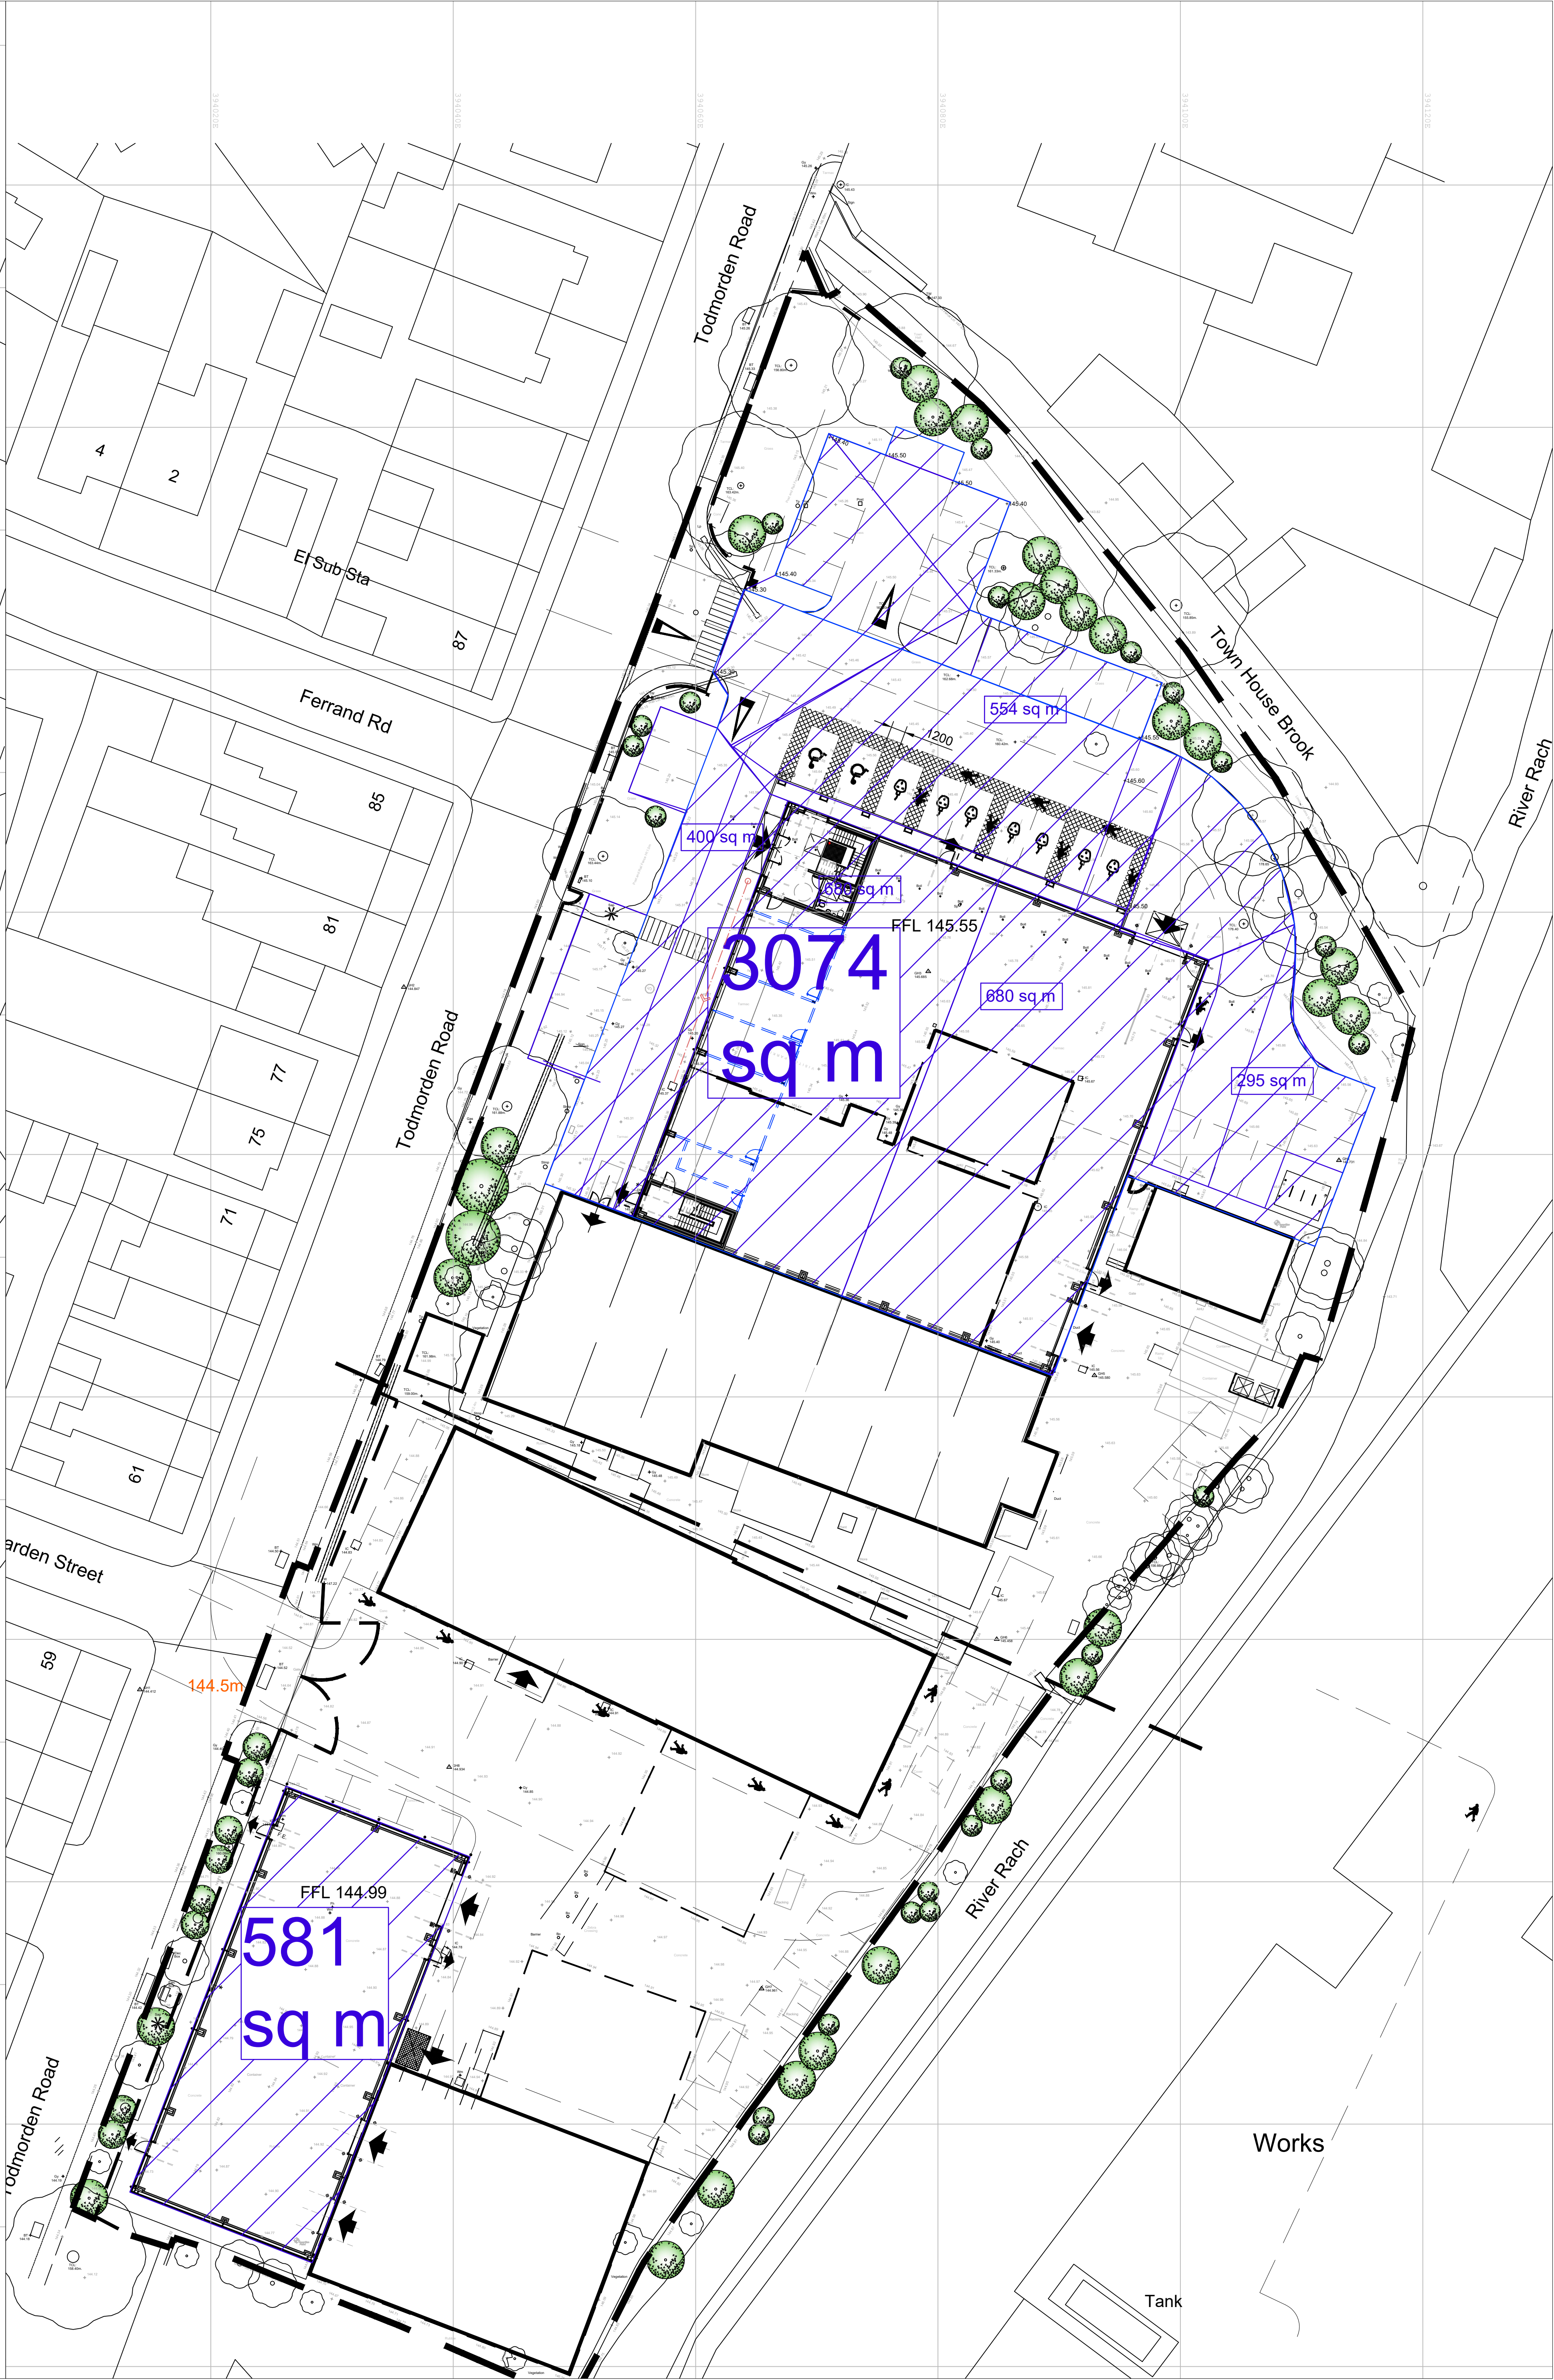

IMPERMEABLE AREAS - POST-DEVELOPMENT

IMPERMEABLE AREAS

Pre-development = 1640 + 581
sq m. = 0.222Ha.

Post-development = 3074 + 581
sq m = 0.365Ha.

Increase post development =
0.142Ha.

Checked	1	First Issue for approvals	14/02/25
Rev #		Description	Date
Client			
CRP LIMITED			
Job Title			
TODMORDEN ROAD LITTLEBOROUGH OL15 9EG			
Drawing Title			
HIGHWAYS AND DRAINAGE			
DRAINAGE STRATEGY - PRE-DEVELOPMENT AND POST-DEVELOPMENT IMPERMEABLE AREAS			
Scale	1:250 @ A0	Date	FEB 2025
Drawn	HM	Checked	JB
Drg No.			Rev
22090/102			1