



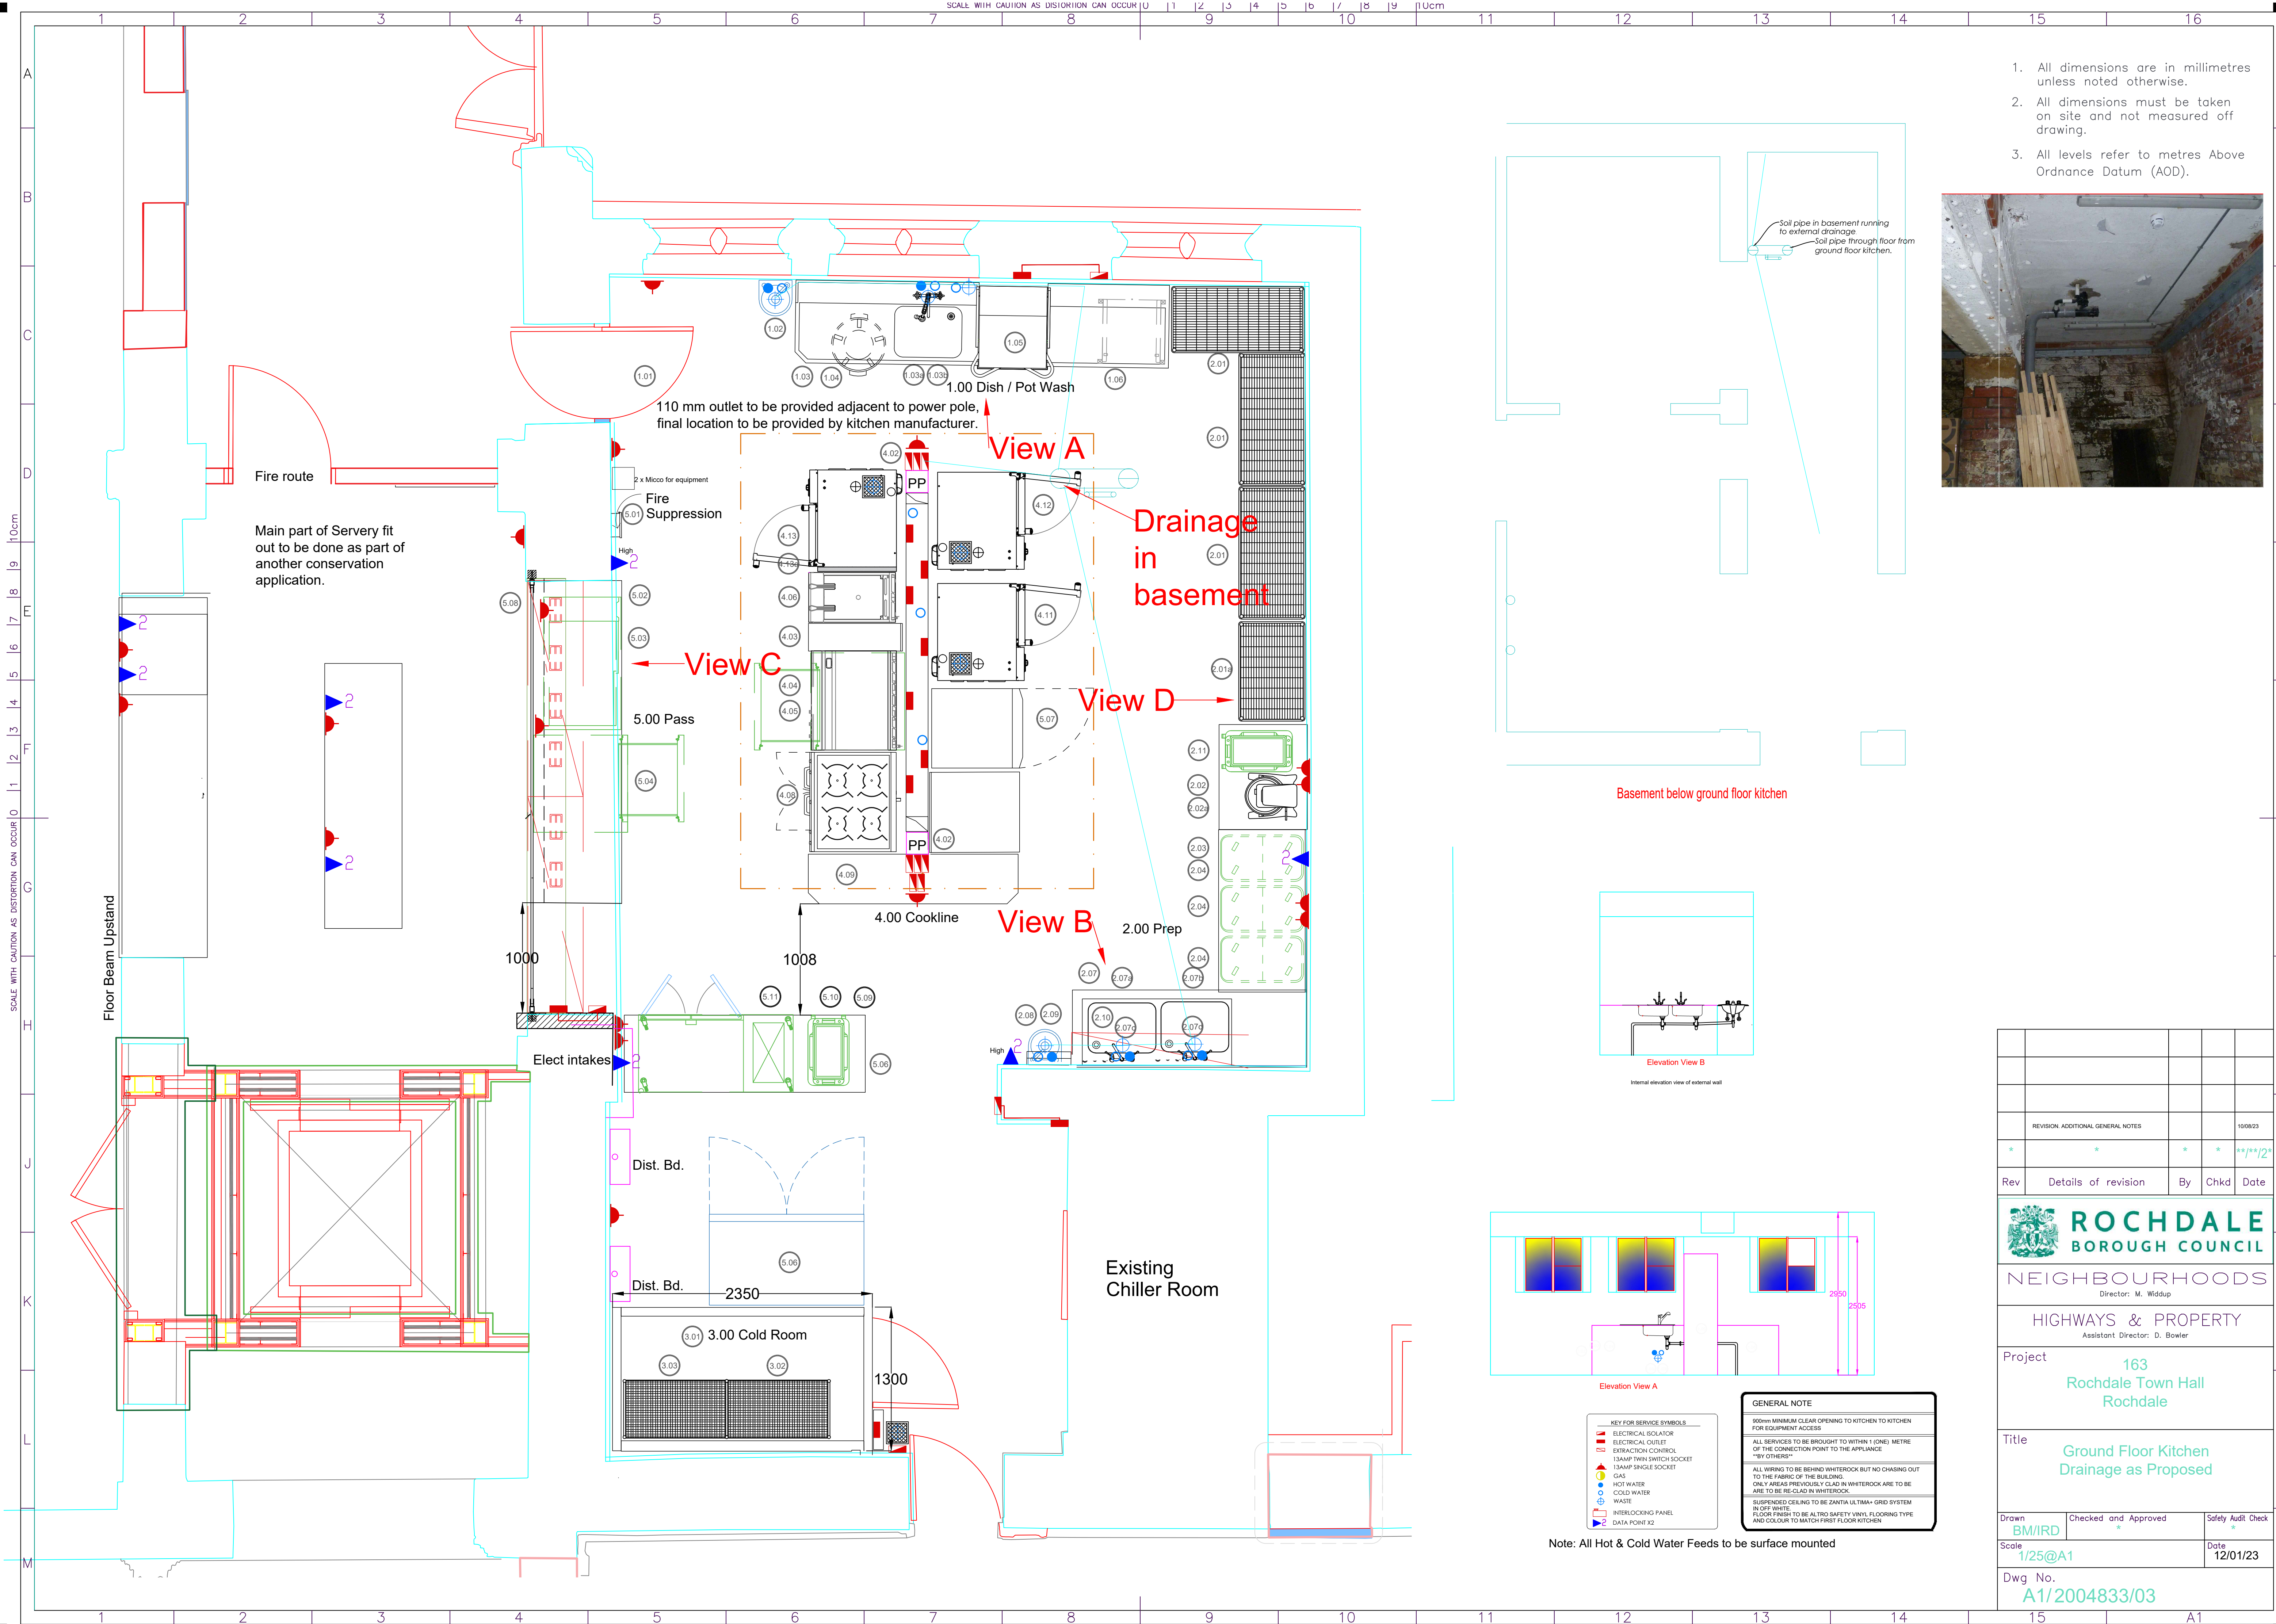

1. All dimensions are in millimetres unless noted otherwise.
2. All dimensions must be taken on site and not measured off drawing.
3. All levels refer to metres Above Ordnance Datum (AOD).

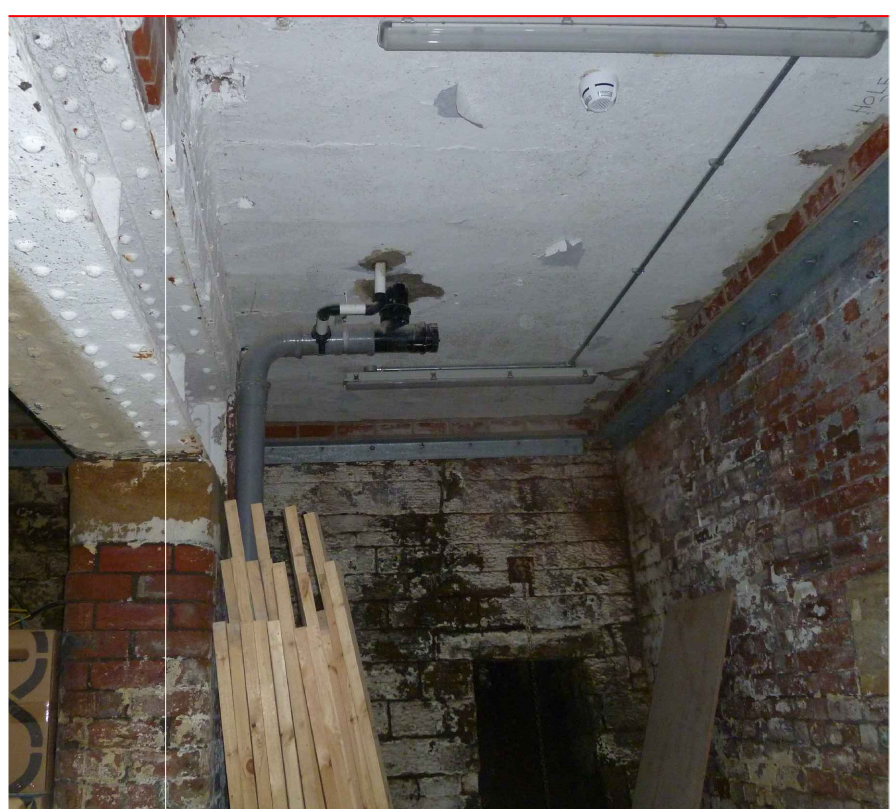

Basement below ground floor kitchen

Elevation View B
Internal elevation view of external wall

Elevation View A

GENERAL NOTE
900mm MINIMUM CLEAR OPENING TO KITCHEN FOR EQUIPMENT ACCESS
ALL SERVICES TO BE BROUGHT TO WITHIN 1 (ONE) METRE OF THE CONNECTION POINT TO THE APPLIANCE. "BY OTHERS"
ALL WIRING TO BE BEHIND WHITEROCK BUT NO CHASING OUT TO THE FABRIC OF THE BUILDING.
ONLY AREAS PREVIOUSLY CLAD IN WHITEROCK ARE TO BE ARE TO BE RE-CLAD IN WHITEROCK.
SUSPENDED CEILING TO BE ZANTIA ULTIMA+ GRID SYSTEM IN OFF WHITE.
FLOOR FINISH TO BE ALTRIO SAFETY VINYL FLOORING TYPE AND COLOUR TO MATCH FIRST FLOOR KITCHEN

- KEY FOR SERVICE SYMBOLS**
- ELECTRICAL ISOLATOR
 - ELECTRICAL OUTLET
 - EXTRACTION CONTROL
 - 13AMP TWIN SWITCH SOCKET
 - 13AMP SINGLE SOCKET
 - GAS
 - HOT WATER
 - COLD WATER
 - WASTE
 - INTERLOCKING PANEL
 - DATA POINT X2

Note: All Hot & Cold Water Feeds to be surface mounted

REVISION, ADDITIONAL GENERAL NOTES					100823
*	*	*	*	**/**/2*	
Rev	Details of revision	By	Chkd	Date	

ROCHDALE BOROUGH COUNCIL
NEIGHBOURHOODS
Director: M. Widdup

HIGHWAYS & PROPERTY
Assistant Director: D. Bowler

Project
163
Rochdale Town Hall
Rochdale

Title
Ground Floor Kitchen
Drainage as Proposed

Drawn BM/IRD	Checked and Approved *	Safety Audit Check *
Scale 1/25@A1	Date 12/01/23	
Dwg No. A1/2004833/03		