



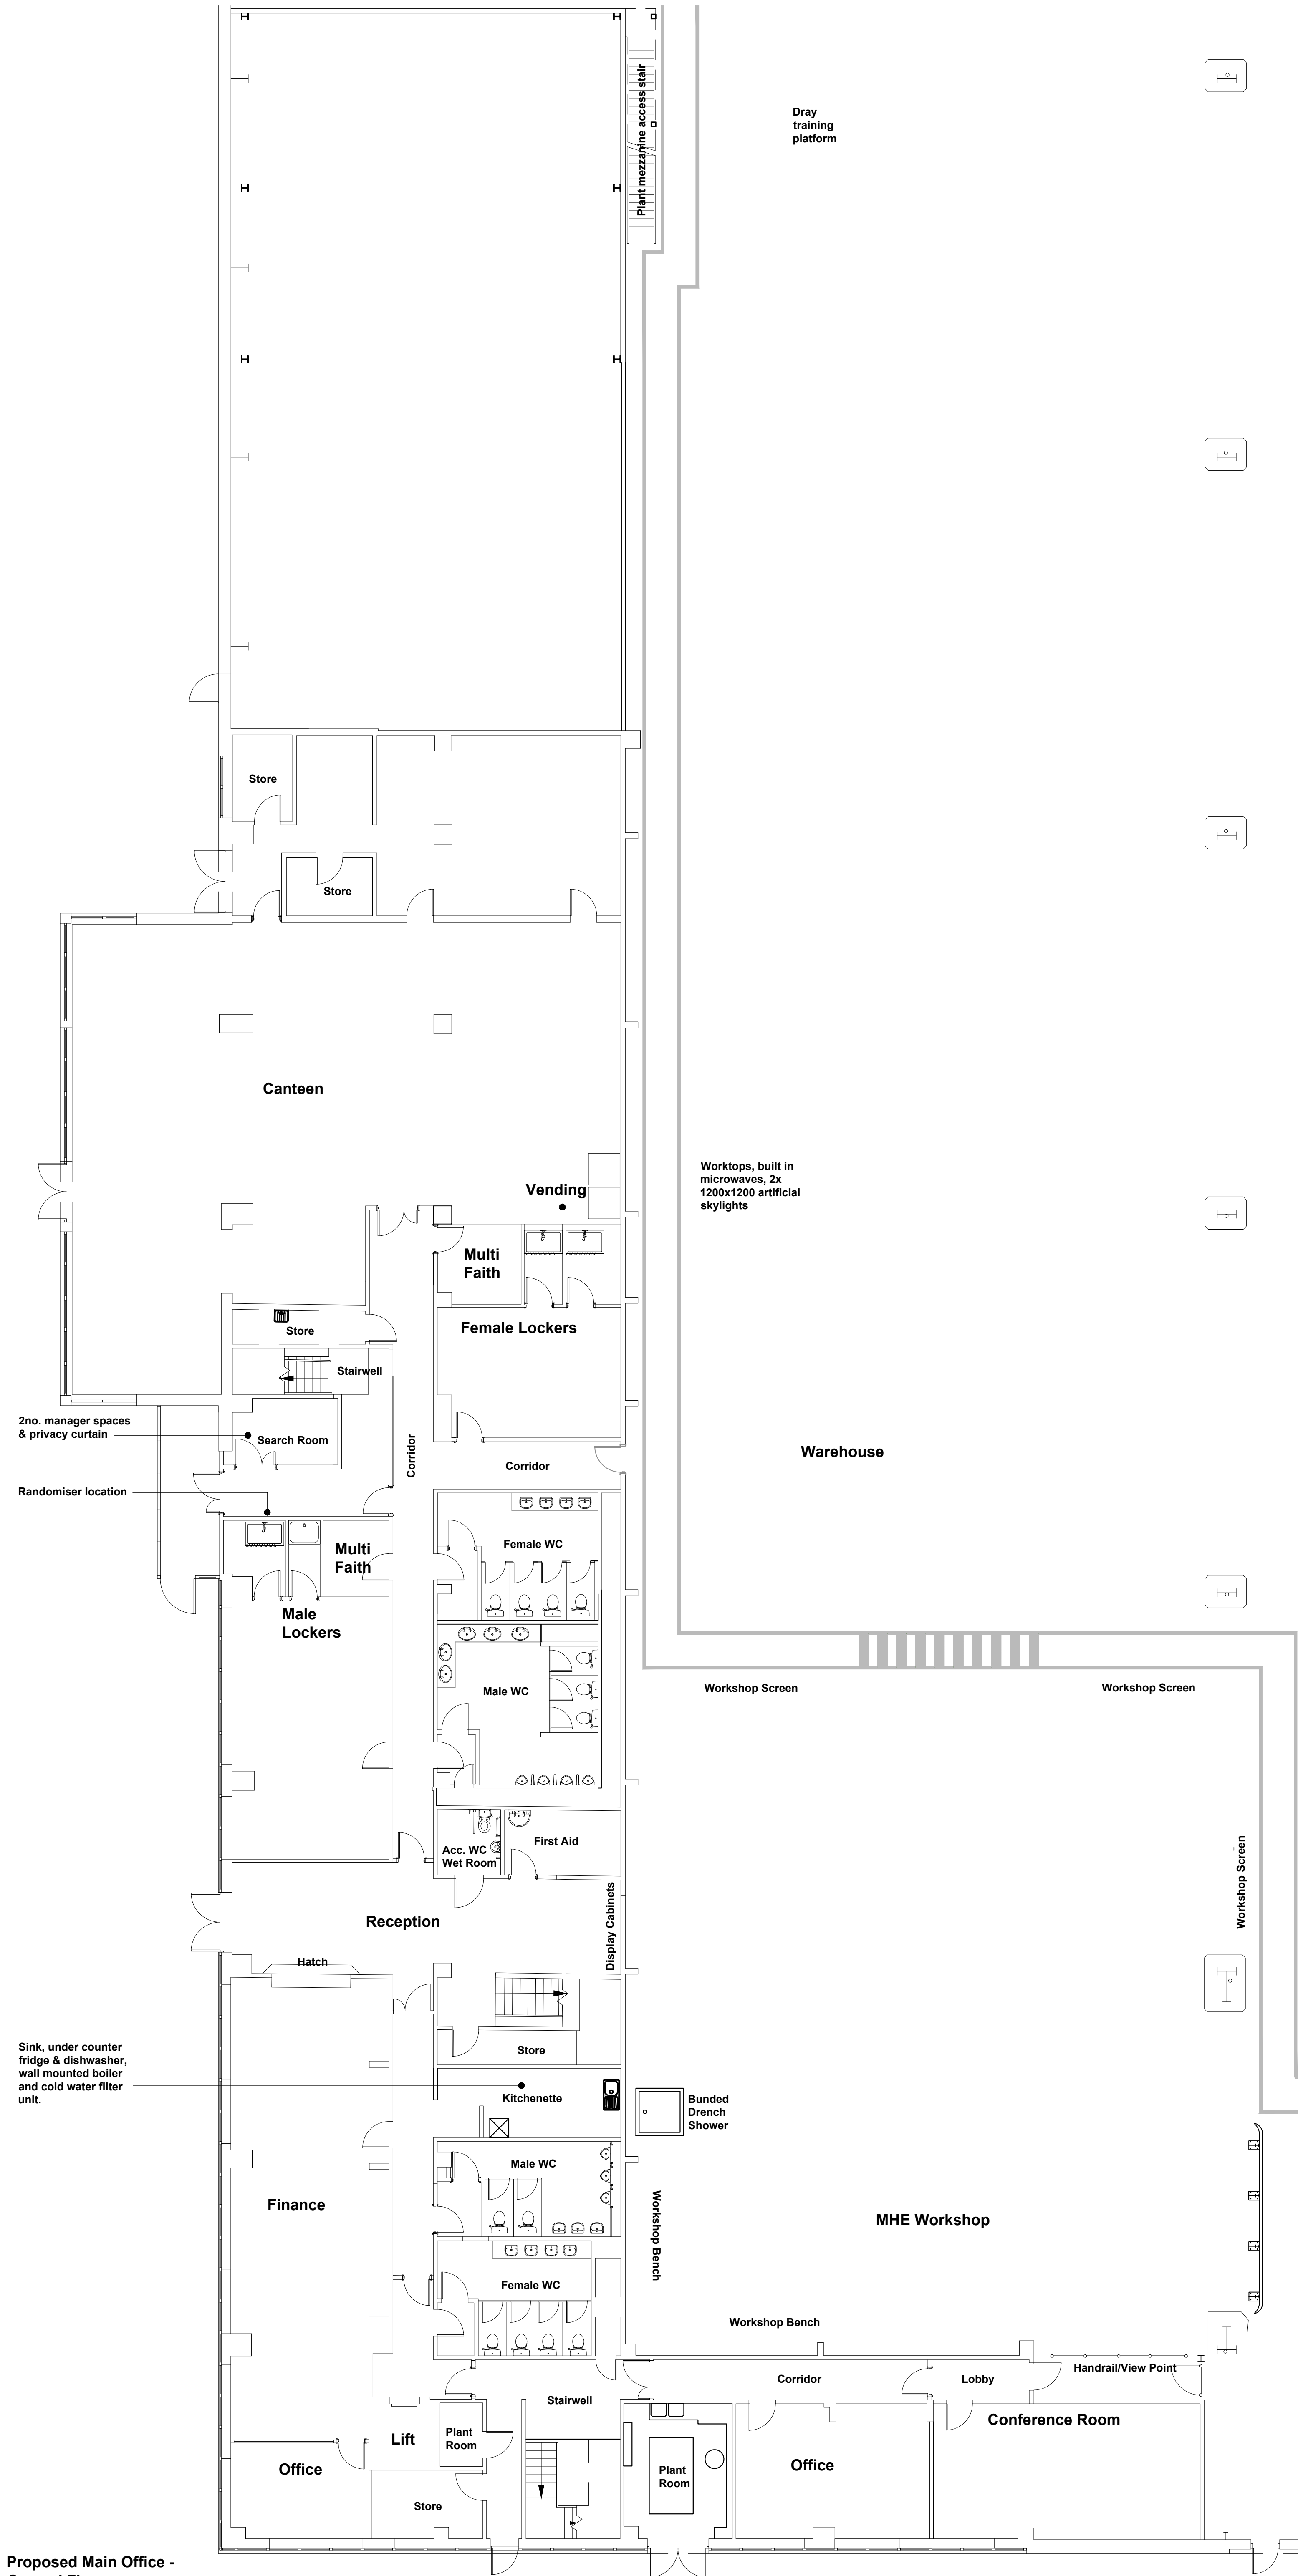

Proposed Main Office -
Ground Floor Scale 1:100

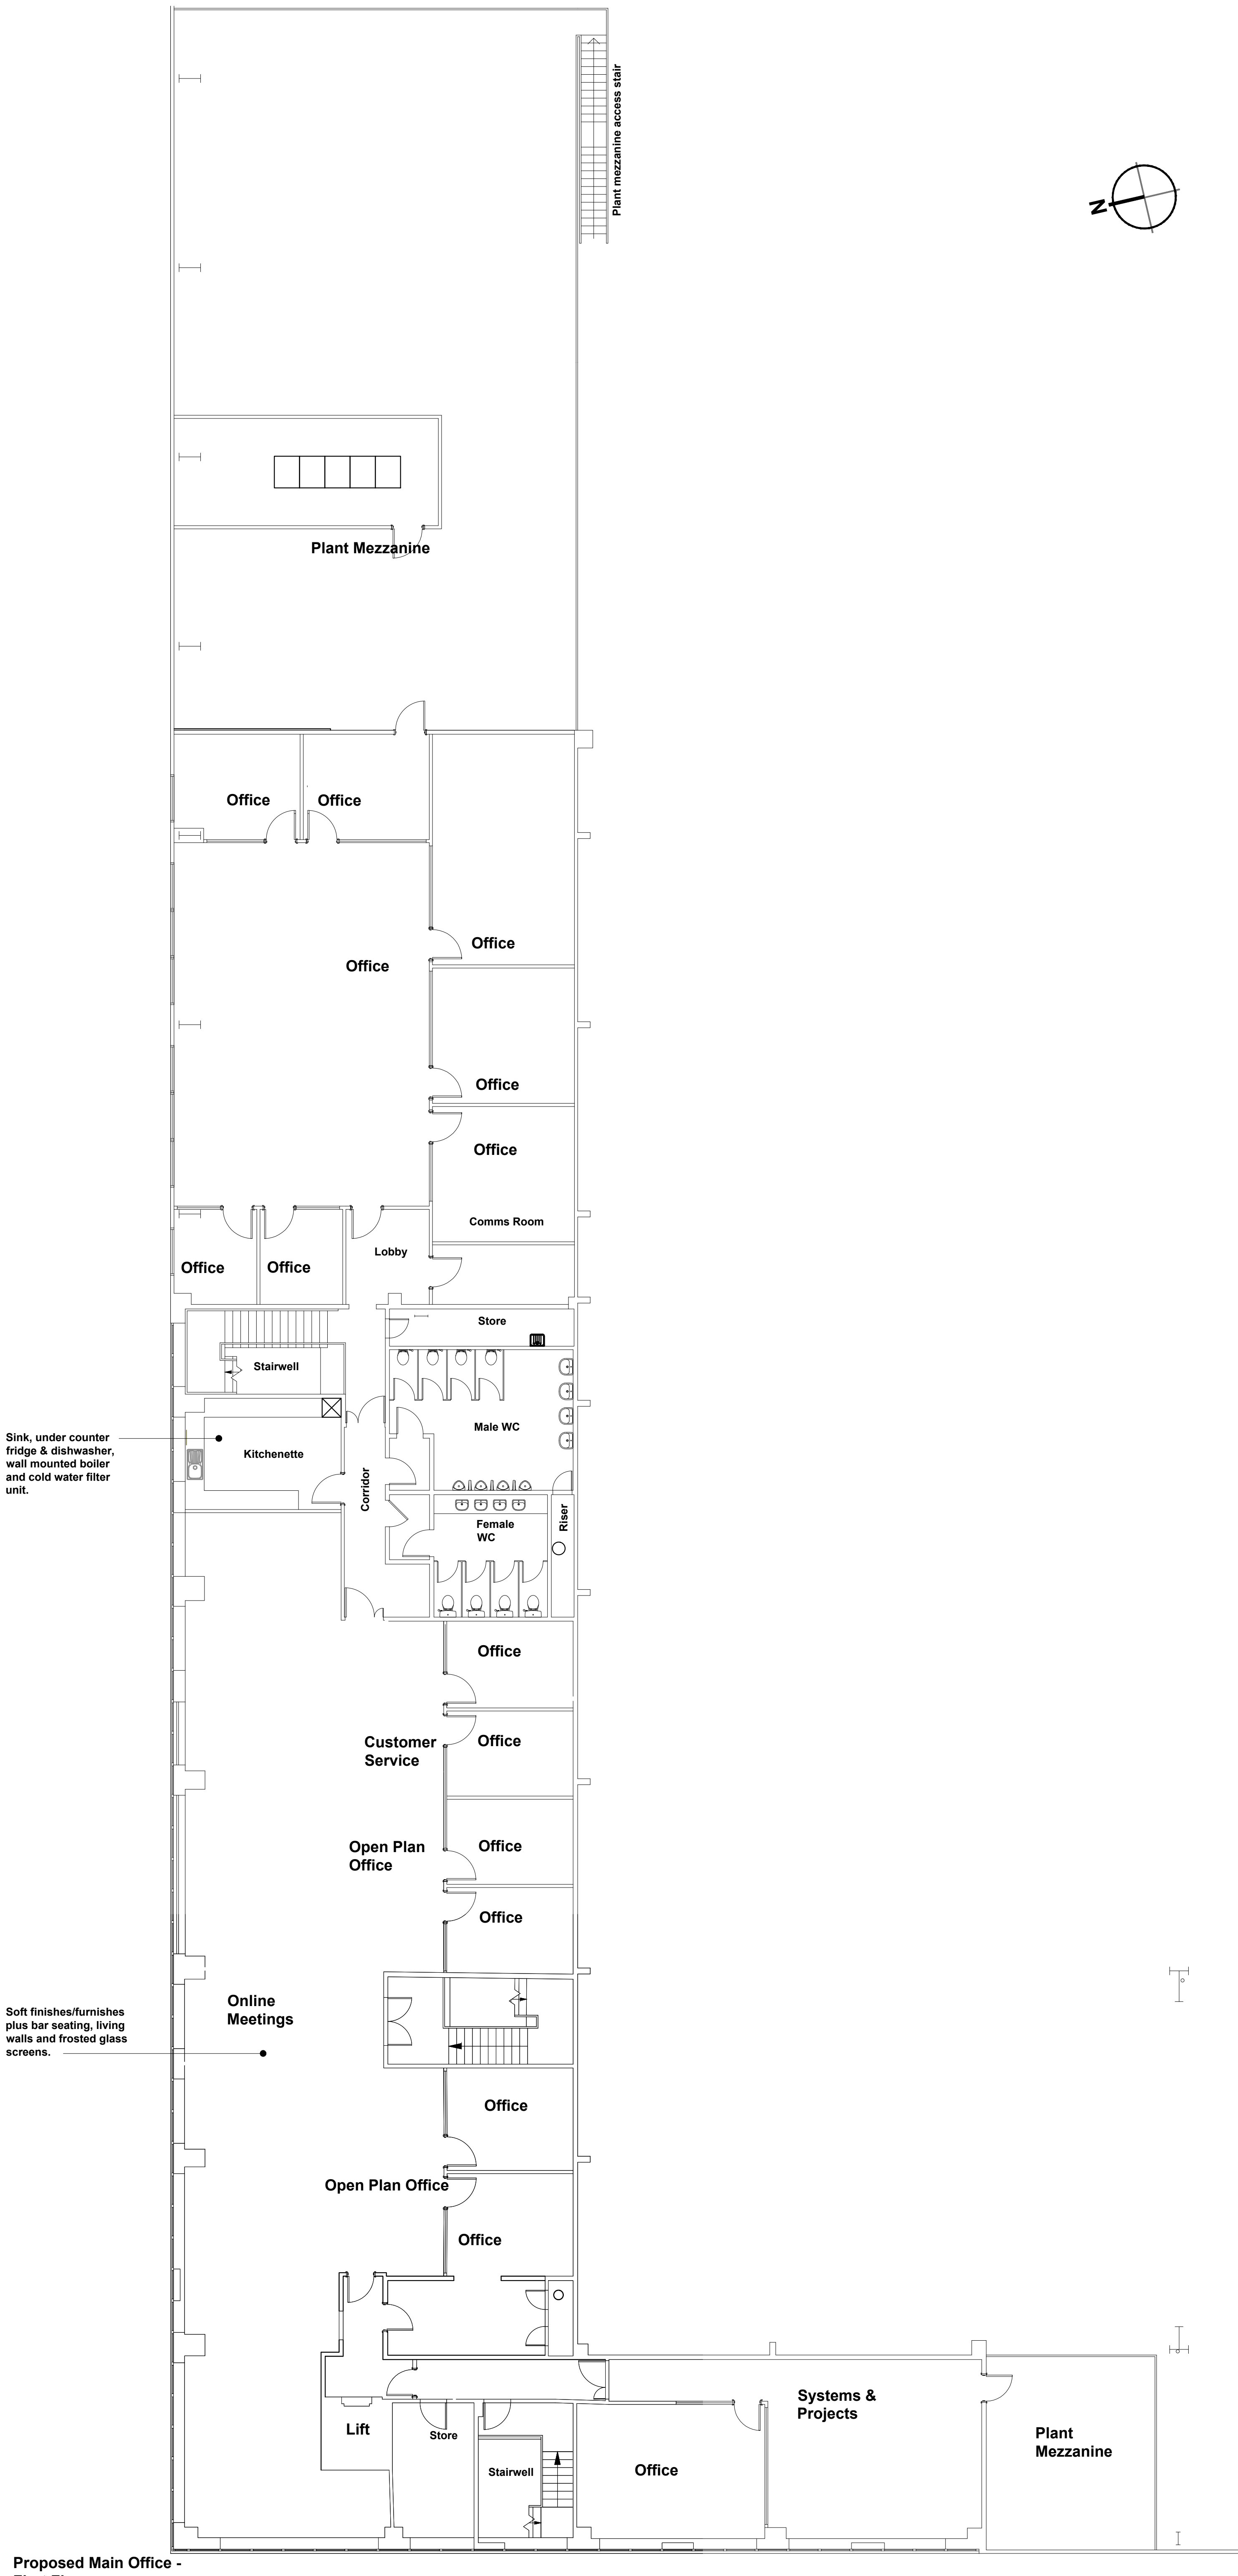

Proposed Main Office -
First Floor Scale 1:100

• Dimensions are in millimeters, unless stated otherwise.
• It is the recipient's responsibility to print the document to the correct scale.
• All relevant drawings and specifications should be read in conjunction with this drawing.



PLANNING

THIS DRAWING IS TO BE USED FOR THIS SPECIFIC PROPOSE ONLY AND SHOULD NOT BE USED FOR ANY OTHER

rev	amendments	by	chk	date
GXO - Middleton				
Proposed Main Office - GA				
LOD 3		LOI 3		
				
				
RIBA Plot Stage:		3 - Spatial Coordination		
Document Suitability:		S1		
Drawn / Checked:		J.L. / J.M.		
Date:		14/06/2024		
Scale:		1:100 A0		
UMC Project Number:		24099		
Document Reference:		Drawing no:		Revision:
24099 - UMC - 0100 - ZZ - DR - A		1030		C03