


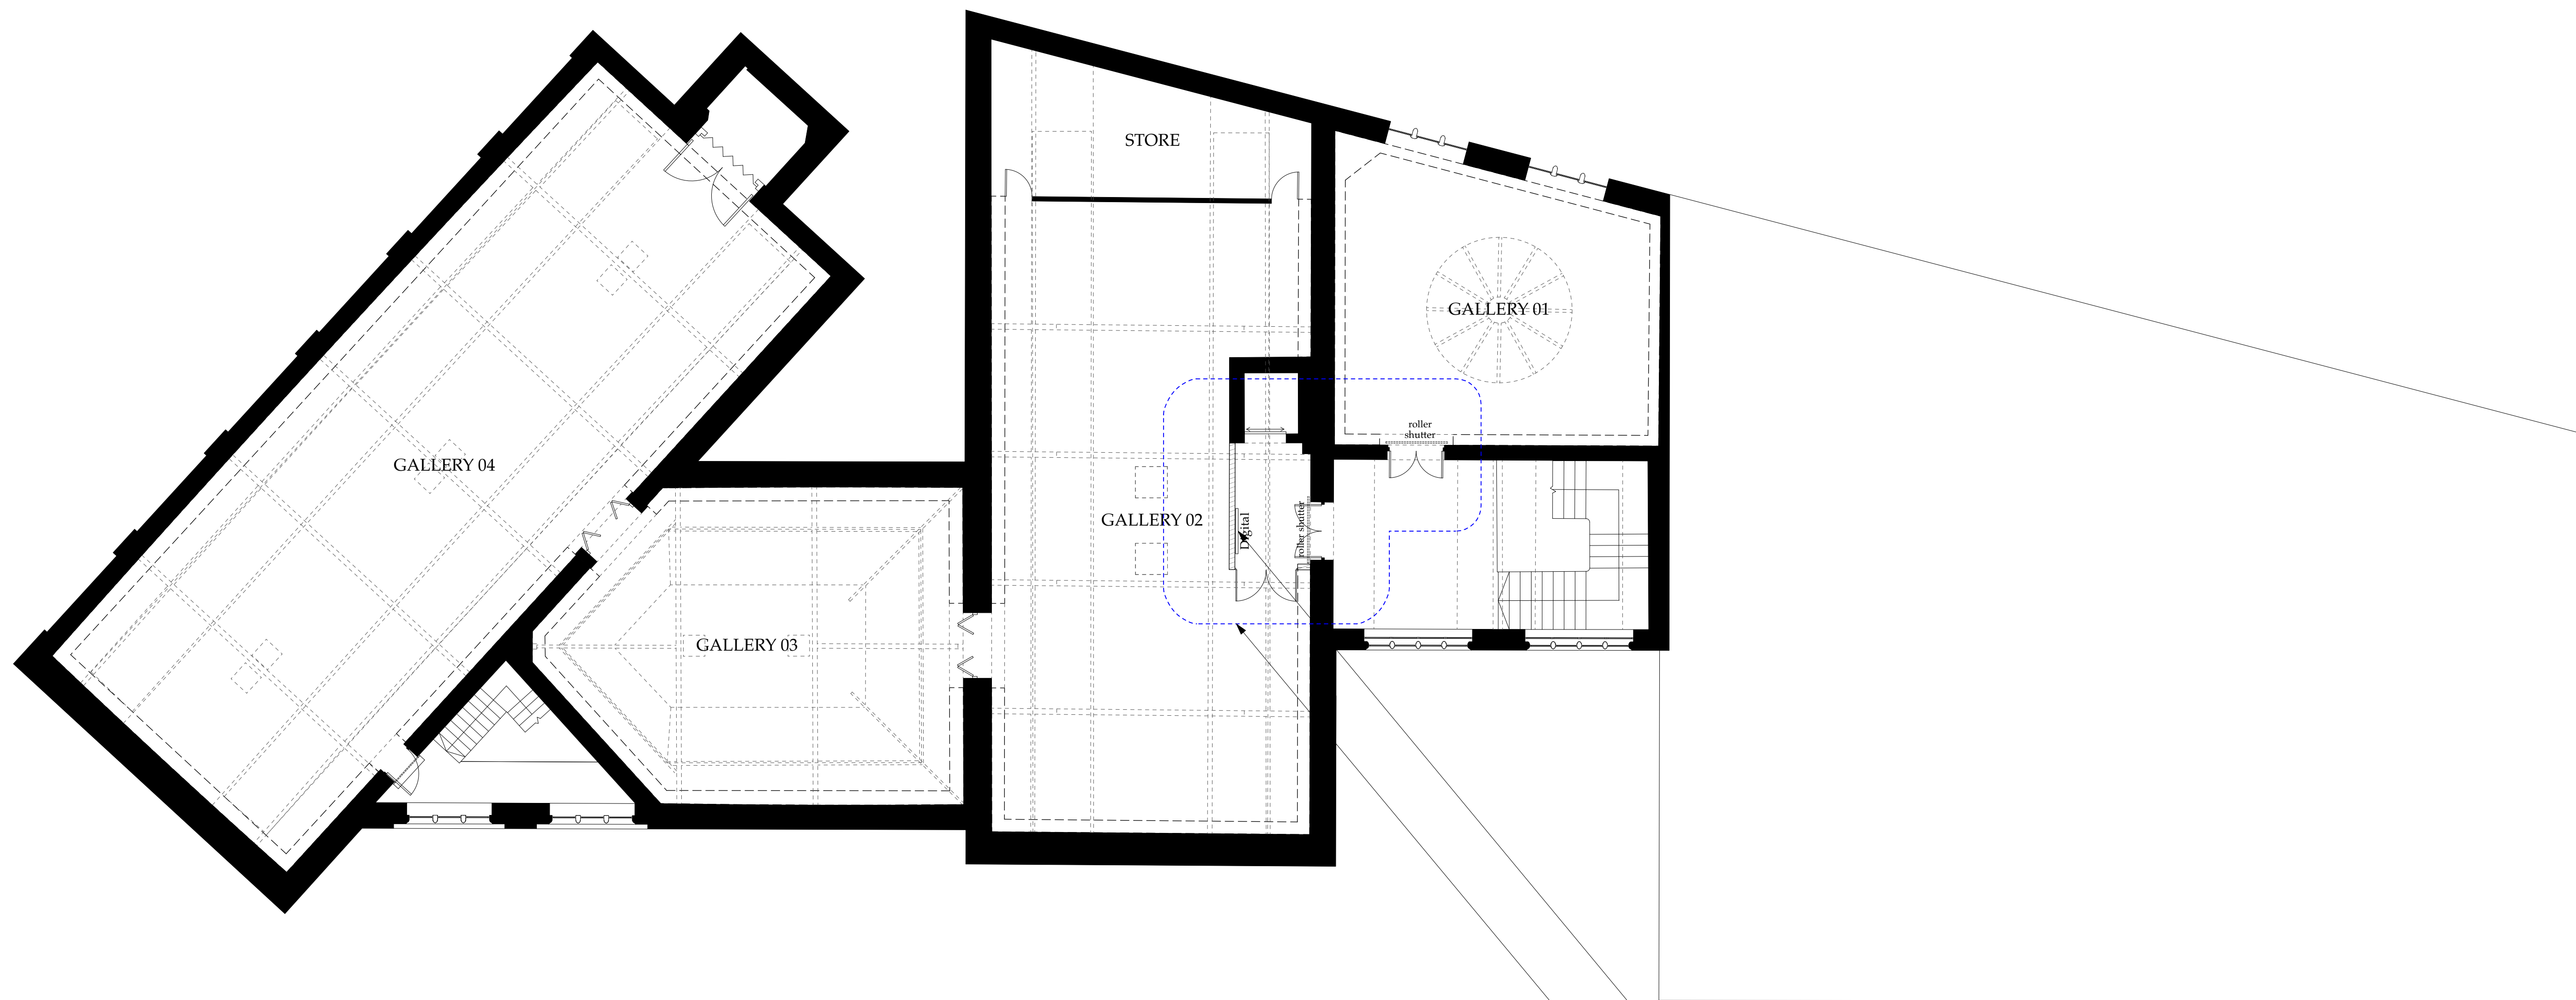

Digital screen to lobby wall opposite to entrance.

Lobby shown as existing condition on site. For previous planning approval granted refer to permitted scheme Ref 23/00623/FUL and Listed Building Consent Ref 23/00624/LBC.

Key

- Existing Exhibition Boards Position
- Existing Walls
- Proposed Partition