


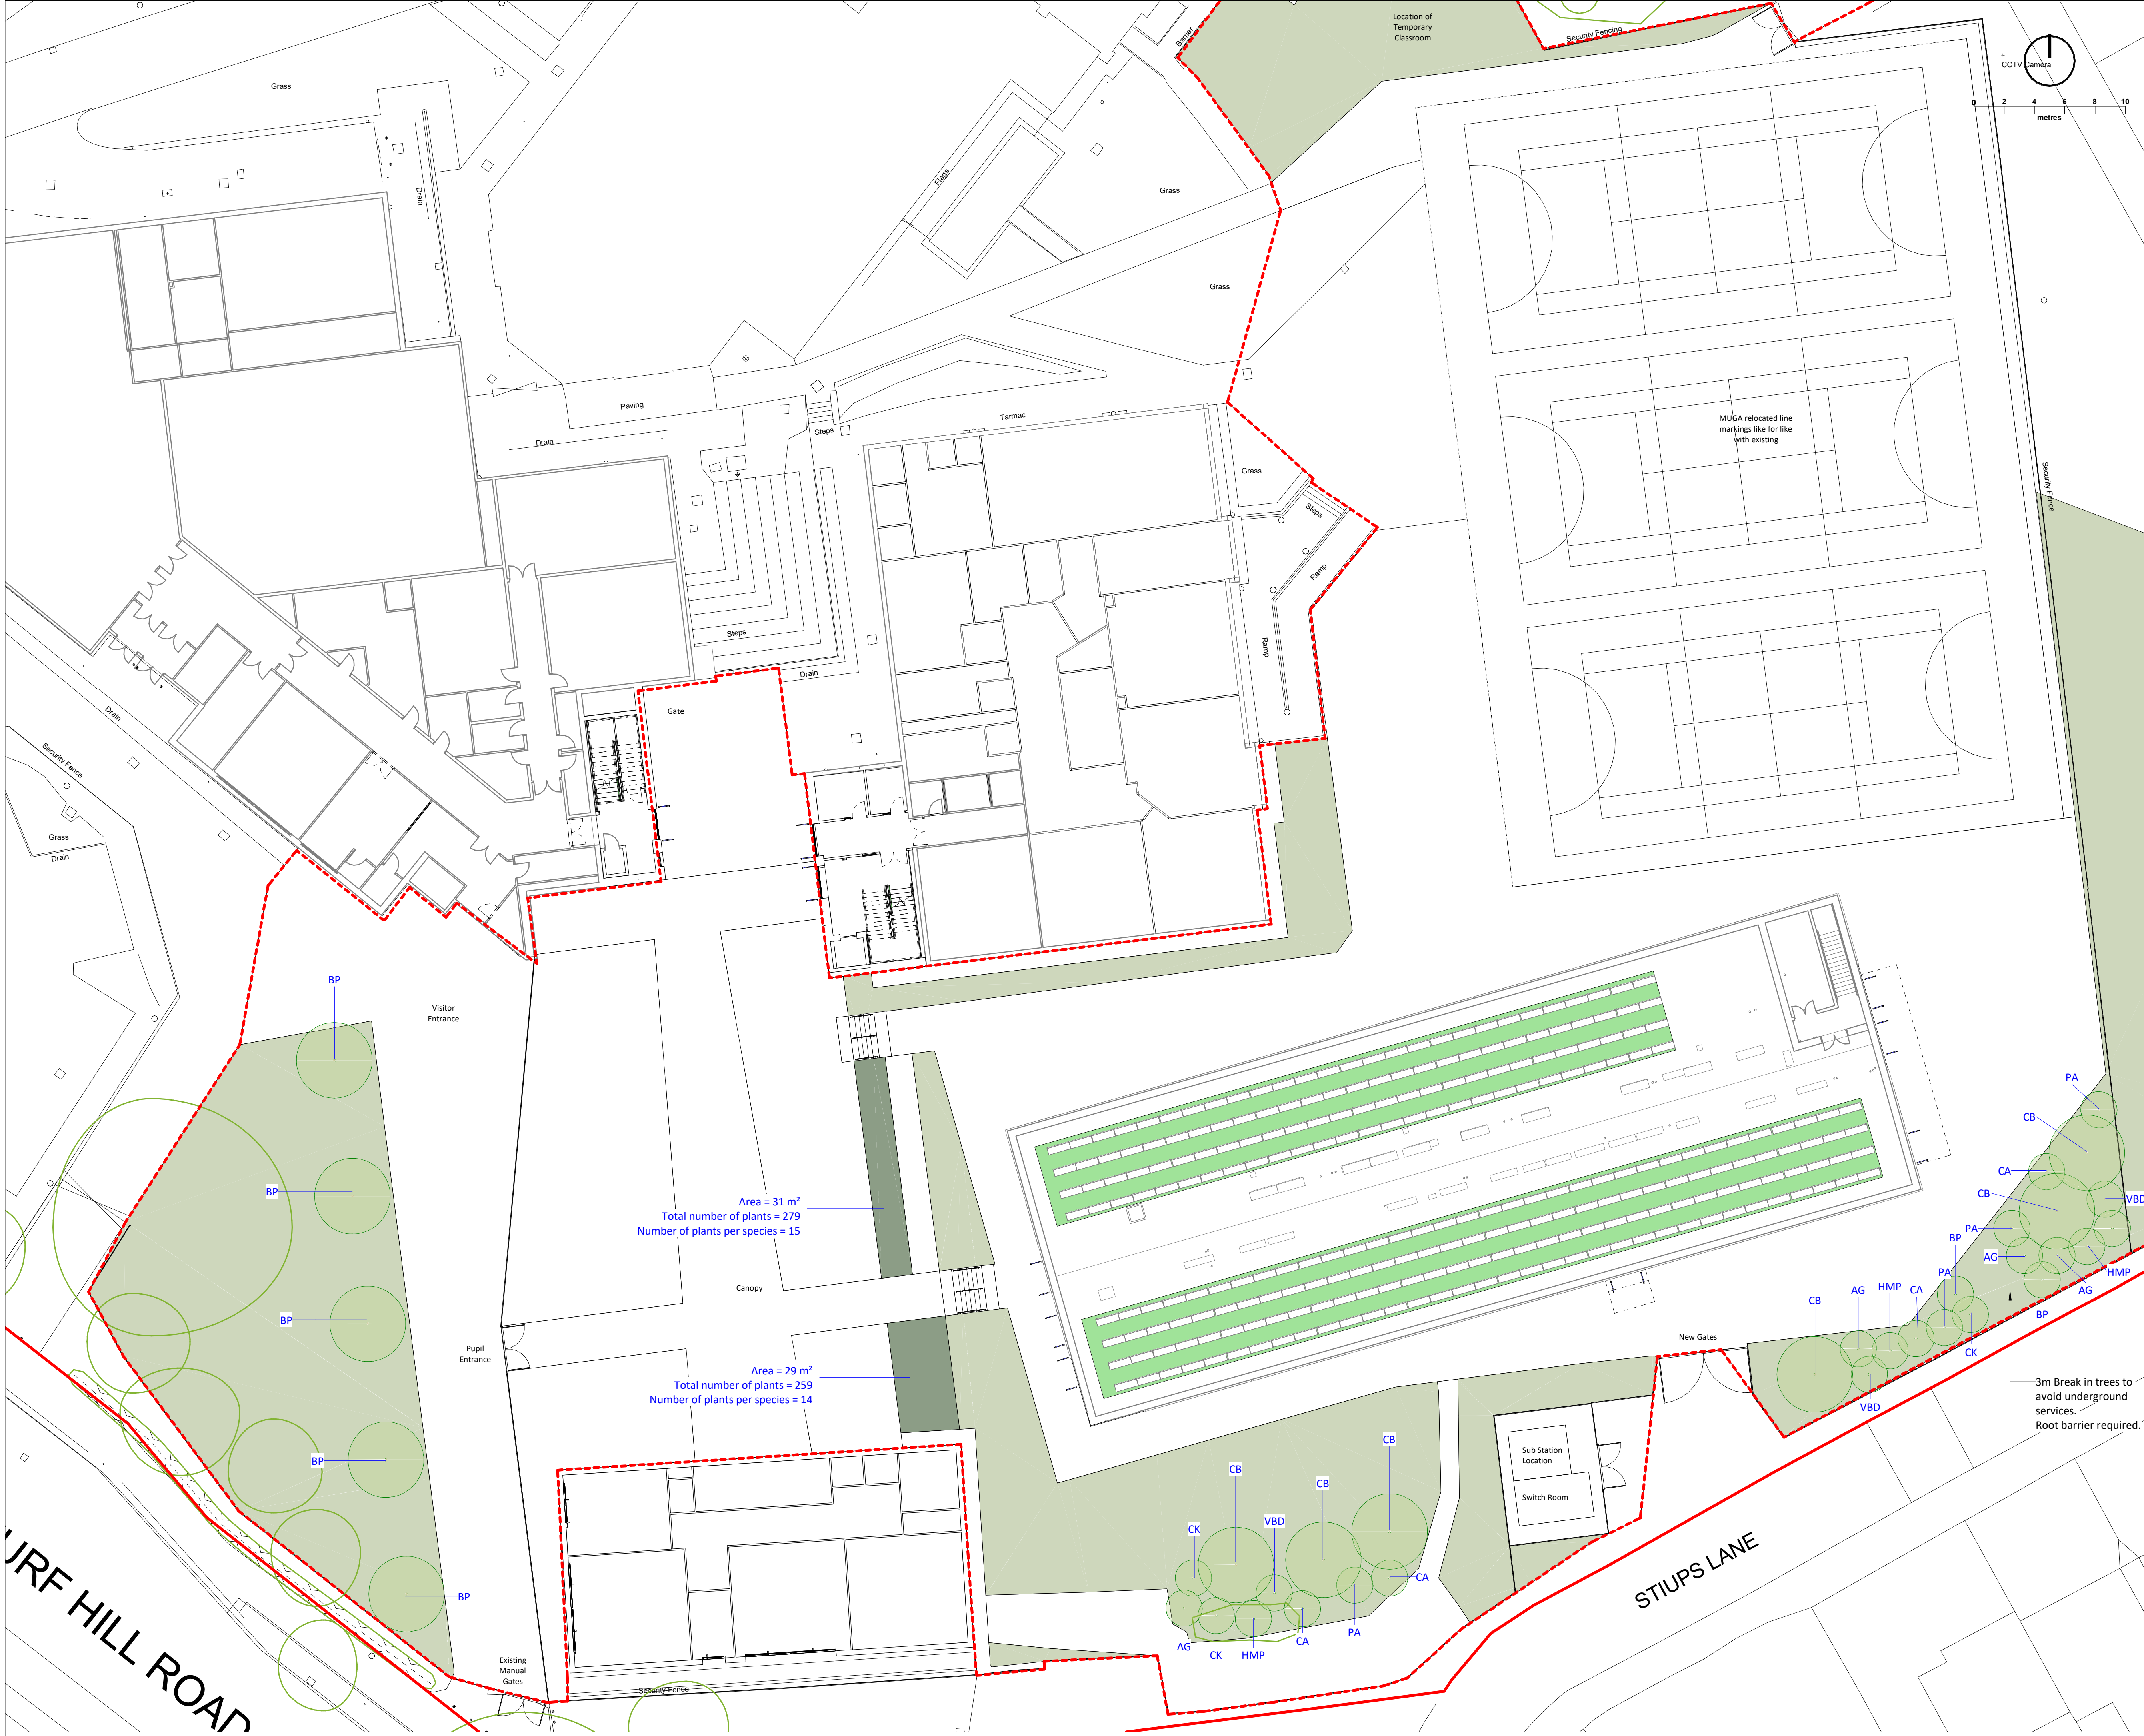

Not to be scaled for site setting out or construction purposes. All dimensions to be checked on site. Discrepancies, ambiguities and / or omissions between this drawing and information given elsewhere must be reported immediately to head office for clarification before proceeding.

- Legend**
- Site Boundary
 - Extent of external works boundary (excluding internal works to retained buildings)
 - Softworks**
 - Proposed Amenity Grass
 - Proposed Ornamental Planting
 - Green Roof (to Architect's specification)
 - Proposed Tree
 - Existing Tree

Updates to reflect site wide changes		S2	P10	LHY	MGO	09/05/23
Issued for Stage 5		S2	P09	KMS	MGO	16/12/22
Buildings updated. Tree locations revised.		S2	P08	KMS	MGO	13/12/22
Comments addressed from TD		S2	P07	IWA	IWA	05/09/22
Boundary revised to include existing pitch		S2	P06	KMS	IWA	17/08/22
Existing pitch added. Canopy extended.						
Planting removed at entrance		S2	P05	KMS	MGO	12/07/22
Substation position revised by a further 1.0m to be 6.7m away from building		S2	P04	KMS	MGO	21/06/22
Temporary classroom added to plan.						
Substation location revised.		S2	P03	KMS	MGO	20/06/22
Issued for Contractors Proposals		S2	P02	KMS	MGO	10/06/22
Issued for Information		S2	P01	JAF	MGO	10/05/22
Revision	Status	Rev	Author	Aprvd	Date	
					newcastle:	
					studio 7 & 8, the kiln, houghton road, walker road, newcastle, n.e.21h. t: +44 (0)191 281 3775	
					london:	
					the fisheries, 1 mentmore terrace, london, e8 3pn. t: +44 (0)203 479 2649	
					edinburgh:	
					91 george street, edinburgh	
					eh2 3es. t: +44 (0)131 241 0309	
					glasgow:	
					177 w george st, glasgow metropolitan area, g2 2lb. t: +44 (0)141 301 3465	
					w: www.oobe.co.uk e: info@oobe.co.uk	

Client	Department for Education
Project	Kingsway Park High School
Title	Proposed Planting Plan Sheet 1
Dwg. No.	SRP1020- AHR- ZZ- XX- DR- L- 0401
Revision	P10
Scale	1 : 200 @ A1
Date	May 2022