


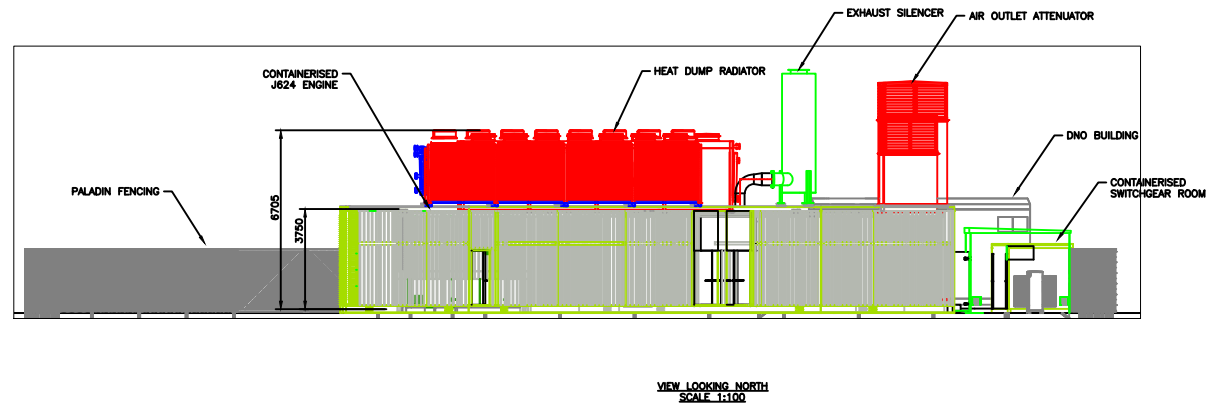

ISSUED FOR TENDER
ALL EQUIPMENT & DIMENSIONS
SHOWN ARE INDICATIVE ONLY

UNDER NO CIRCUMSTANCE IS THIS
DRAWING TO BE USED FOR CONSTRUCTION
OR FABRICATION AT THIS ISSUE

TB	SITE ALAYOUT UPDATED	JP		TA	18.08.22
TA	TENDER ISSUE	TBN	-	LG	22.08.22
REV	AMENDMENT	BY	DATE	APP.	DATE
KEY TO FIRST LETTER OF DRAWING ISSUE					
"B" = AS-BUILT ISSUE		FABRICATION/BUILD ONLY			
"K" = CONSTRUCTION ISSUE		TO BE UNDERTAKEN AT CONSTRUCTION ISSUE			
"P" = PRELIMINARY ISSUE					
"T" = TENDER ISSUE					

Clarke Energy

A BENTLEY COMPANY

Engineers • Installers • Maintainers

CLARKE ENERGY LIMITED, HEAD OFFICE, POWER HOUSE, SENATOR POINT,
SOUTH BOUNDARY ROAD, KNOWSLEY INDUSTRIAL PARK,
LIVERPOOL, L33 7PL, UK TEL: +44 (0)151 546 4446

TITLE	GENERAL ARRANGEMENT OF J624 ENGINE AND EQUIPMENT - VIEW LOOKING NORTH				
CLIENT	MAST ENERGY				
SITE	ROCHDALE				
	PAPER SIZE	A1	SCALE	1:100	ISSUE
DRAWN BY	TJCN	DATE DRAWN	19.08.22	REV.	
DRAWING NO.	C5059-GA-002				TB