

### Important CDM / H&S note


The Designers would draw the readers attention to the key residual health and safety risks that have not been eliminated from the designs shown on this drawing by the design process. These key residual risks are identified below:

-  Existing Drainage and Service Infrastructure / Utilities not to be compromised.
-  Care to be taken around deep excavations and high embankments. Plant to be kept at safe distance.
-  Moving plant. Care to be taken around site.
-  Where temporary diversions are required for construction works, it is the duty of the Contractor to ensure diversions are in place and temporary signage to accommodate.
-  HGV / Car / Pedestrian movements during operation stage of the buildings. Care to be taken during movements.

Any construction personnel including operatives intending to construct the designs shown on this drawing should ensure that they have been regularly and thoroughly briefed by the principal Contractor on all health and safety matters and have had sight of:

- 1 - The full Designers and Contractors risk assessments and risk registers.
- 2 - The developed construction health and safety plan.
- 3 - The Contractors construction method statements.


Hazards that are obvious to a competent Contractor are not shown, as are every day and low risk hazards.

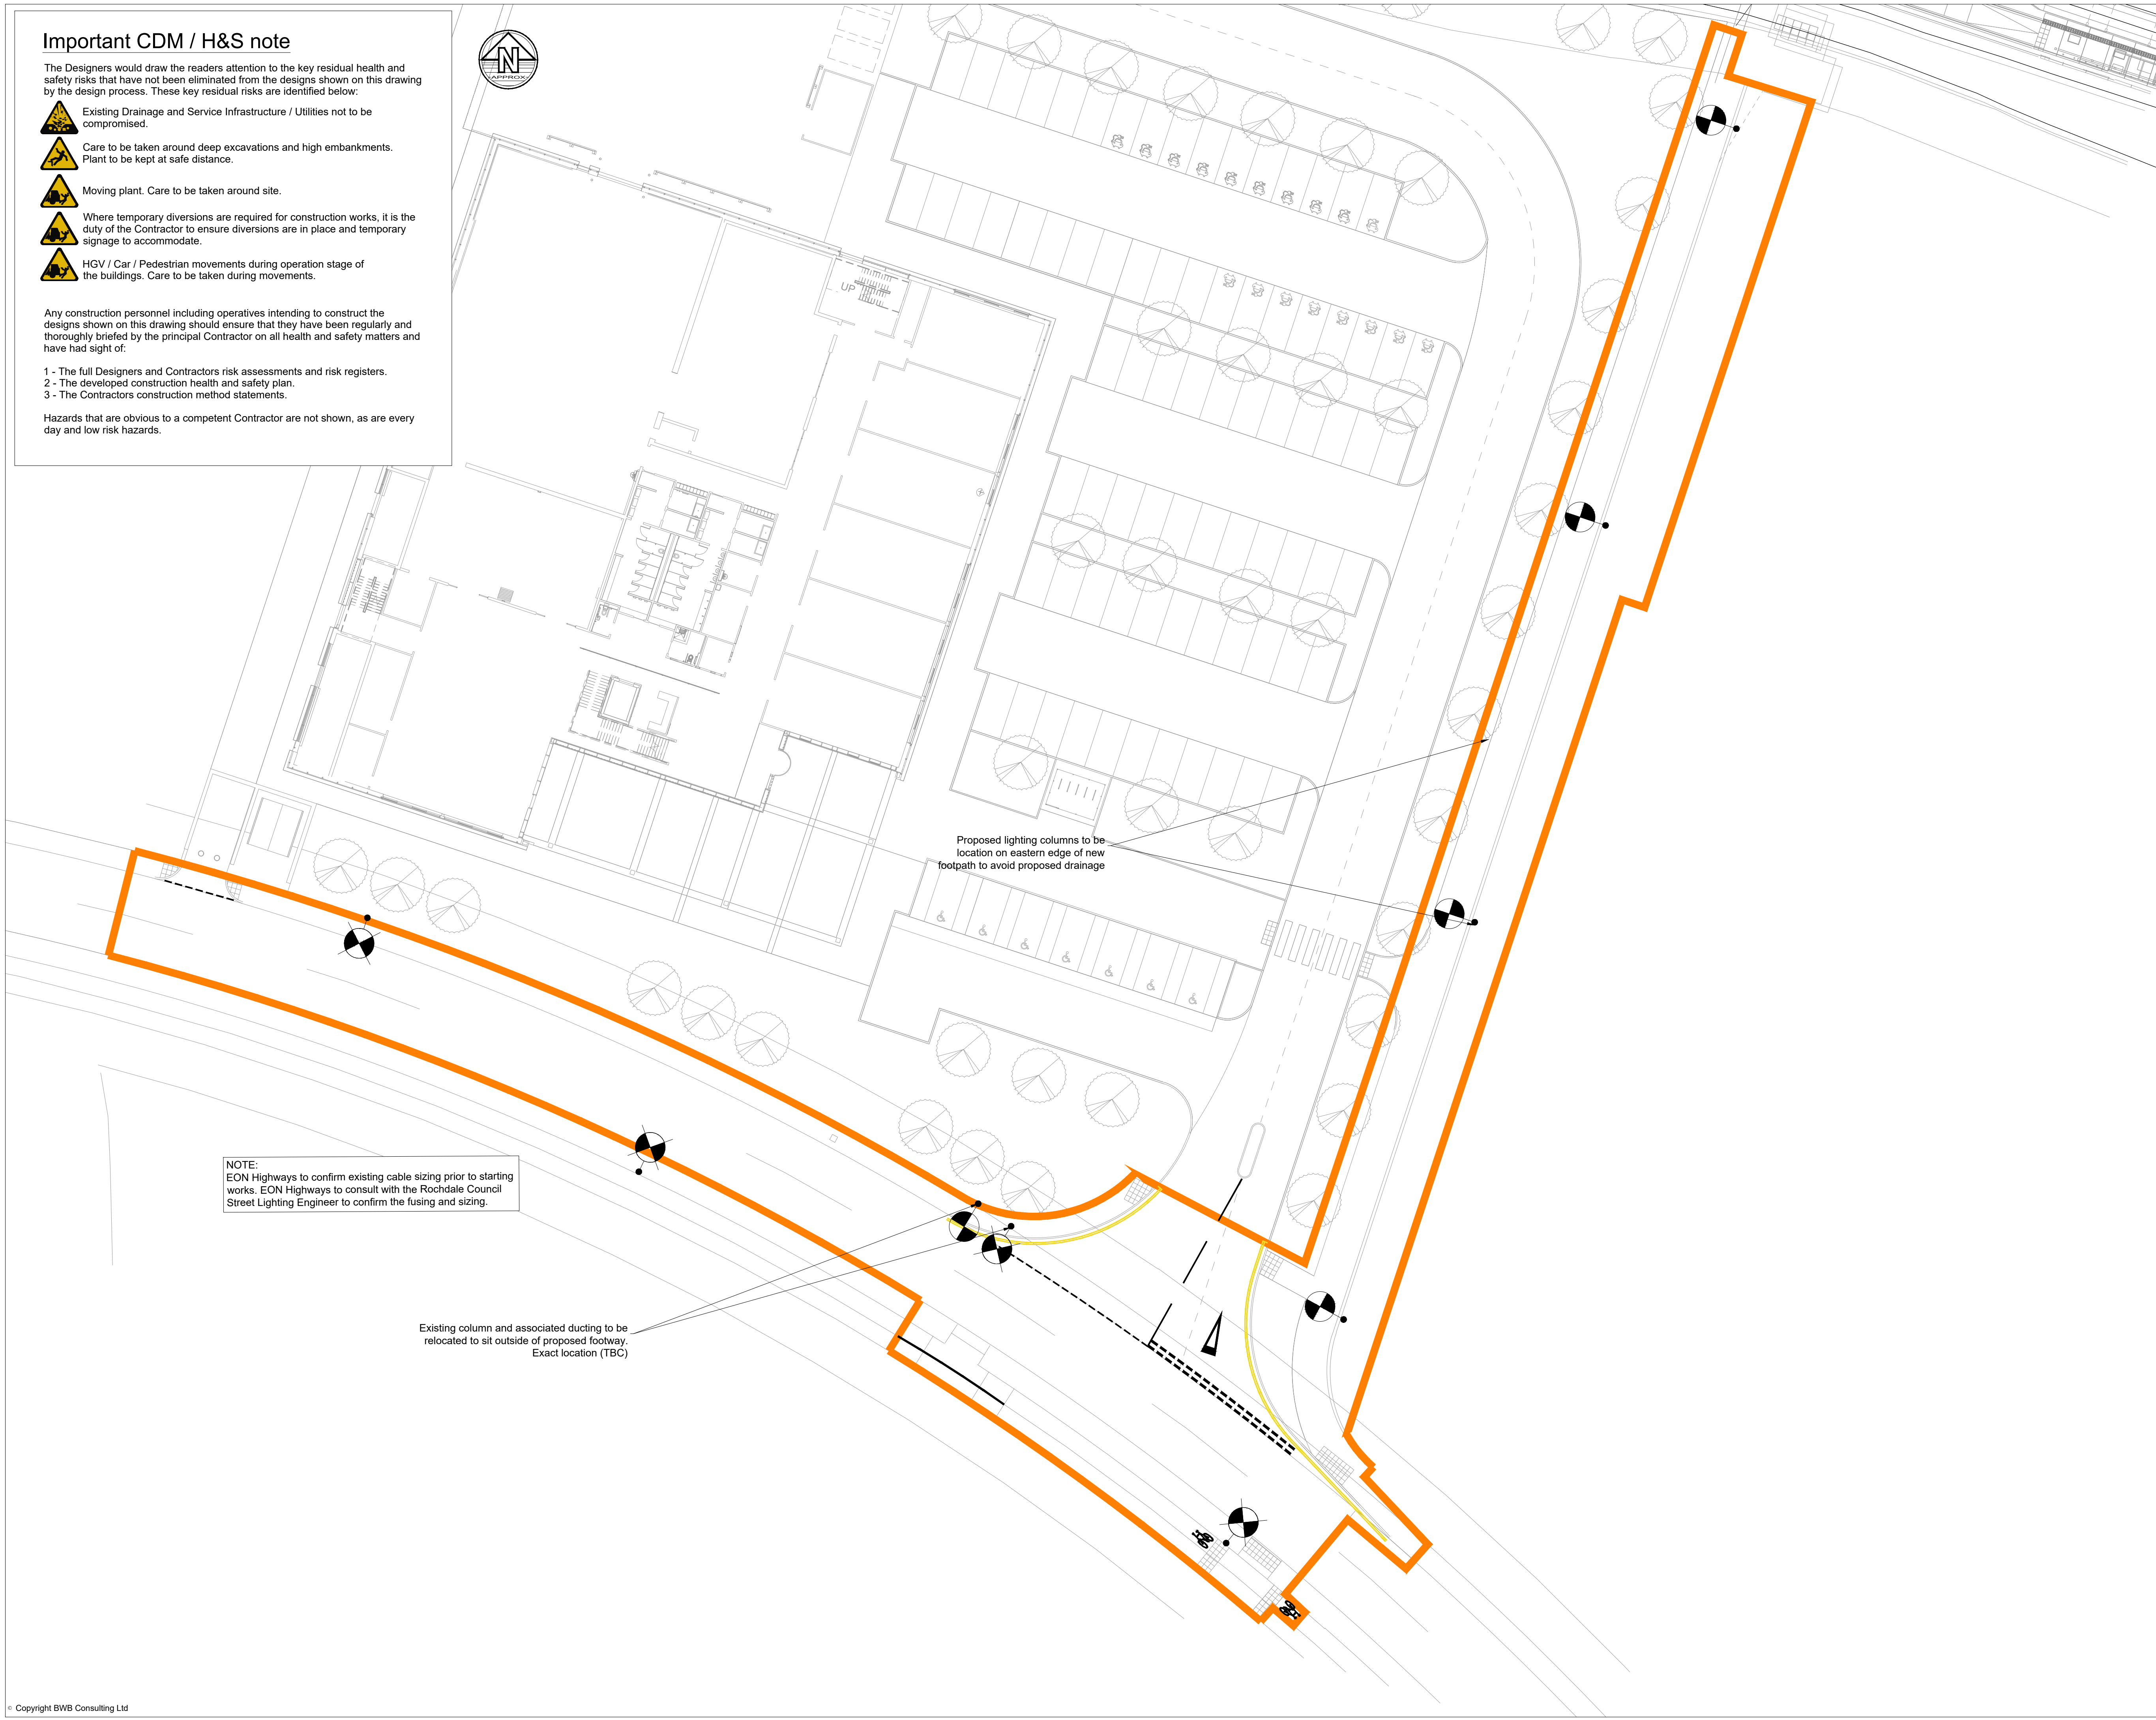

### Notes

1. Do not scale this drawing. All dimensions must be checked/ verified on site. If in doubt ask.
2. This drawing is to be read in conjunction with all relevant architects, engineers and specialists drawings and specifications.
3. All dimensions in millimetres unless noted otherwise. All levels in metres unless noted otherwise.
4. Any discrepancies noted on site are to be reported to the engineer immediately.
5. To be read in conjunction with BWB drawings:
  - PLR-BWB-EXT-XX-D-C-0001\_Civil Engineering Notes
  - PLR-BWB-EXT-XX-D-C-0102\_S278 General Arrangement
  - PLR-BWB-HWY-XX-D-C-0200\_S278 Proposed Site Clearance
  - PLR-BWB-HWY-XX-D-C-0501\_S278 Proposed Drainage
  - PLR-BWB-HWY-XX-D-C-0601\_S278 Proposed Finished Levels
  - PLR-BWB-HWY-XX-D-C-0701\_S278 Proposed Construction Layout
  - PLR-BWB-HWY-XX-D-C-1101\_S278 Proposed Kerbing Layout
  - PLR-BWB-HWY-XX-D-C-1200\_S278 Road Markings
  - PLR-BWB-EXT-XX-D-C-0561-563\_Drainage Standard Details Sheet 1-3
  - PLR-BWB-EXT-XX-D-C-0720\_Pavement and Kerb Details

### Legend

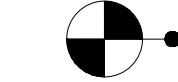-  Adoptable Works Boundary
-  Existing Lighting Column
-  Proposed Lighting Column

PROPOSALS ARE SUBJECT TO  
DESIGN BY SPECIALIST  
DESIGNER AND APPROVAL BY  
LOCAL HIGHWAY AUTHORITY

PROPOSED LIGHTING COLUMN  
SPECIFICATION TO BE AS PER  
THE SPECIFICATION FOR ROAD  
LIGHTING, ILLUMINATED  
TRAFFIC SIGNS AND BOLLARDS  
IN OLDHAM & ROCHDALE  
SPECIFICATIONS.

DESIGN & LOCATION OF DUCTS  
AND CABLING FOR STREET  
LIGHTING TO BE CONFIRMED

|     |          |                             |     |     |
|-----|----------|-----------------------------|-----|-----|
| P01 | 11.10.24 | For Information             | RP  | RAD |
| Rev | Date     | Details of issue / revision | Drw | Rev |

### Issues & Revisions



A CAF GROUP COMPANY

- ☐ Birmingham | 0121 233 3322
- ☒ Leeds | 0113 233 8000
- ☐ London | 020 7407 3879
- ☐ Manchester | 0161 233 4260
- ☐ Nottingham | 0115 924 1100

www.bwbconsulting.com

Client  
**Wilson Bowden  
Developments &  
Rochdale Borough Council**

Project Title  
**Kingsway Business Park  
Plot R2 - SMMC**

Drawing Title  
**S278  
Indicative Street Lighting**

|          |              |           |           |
|----------|--------------|-----------|-----------|
| Drawn:   | R. Parkinson | Reviewed: | R. Duncan |
| BWB Ref: | 232081       | Date:     | Oct '24   |
|          |              | Scale@A1: | 1:250     |

### For Information

|                                                            |        |     |
|------------------------------------------------------------|--------|-----|
| Project - Originator - Zone - Level - Type - Role - Number | Status | Rev |
| PLR-BWB-HWY-XX-G-C-1300                                    | S2     | P01 |