



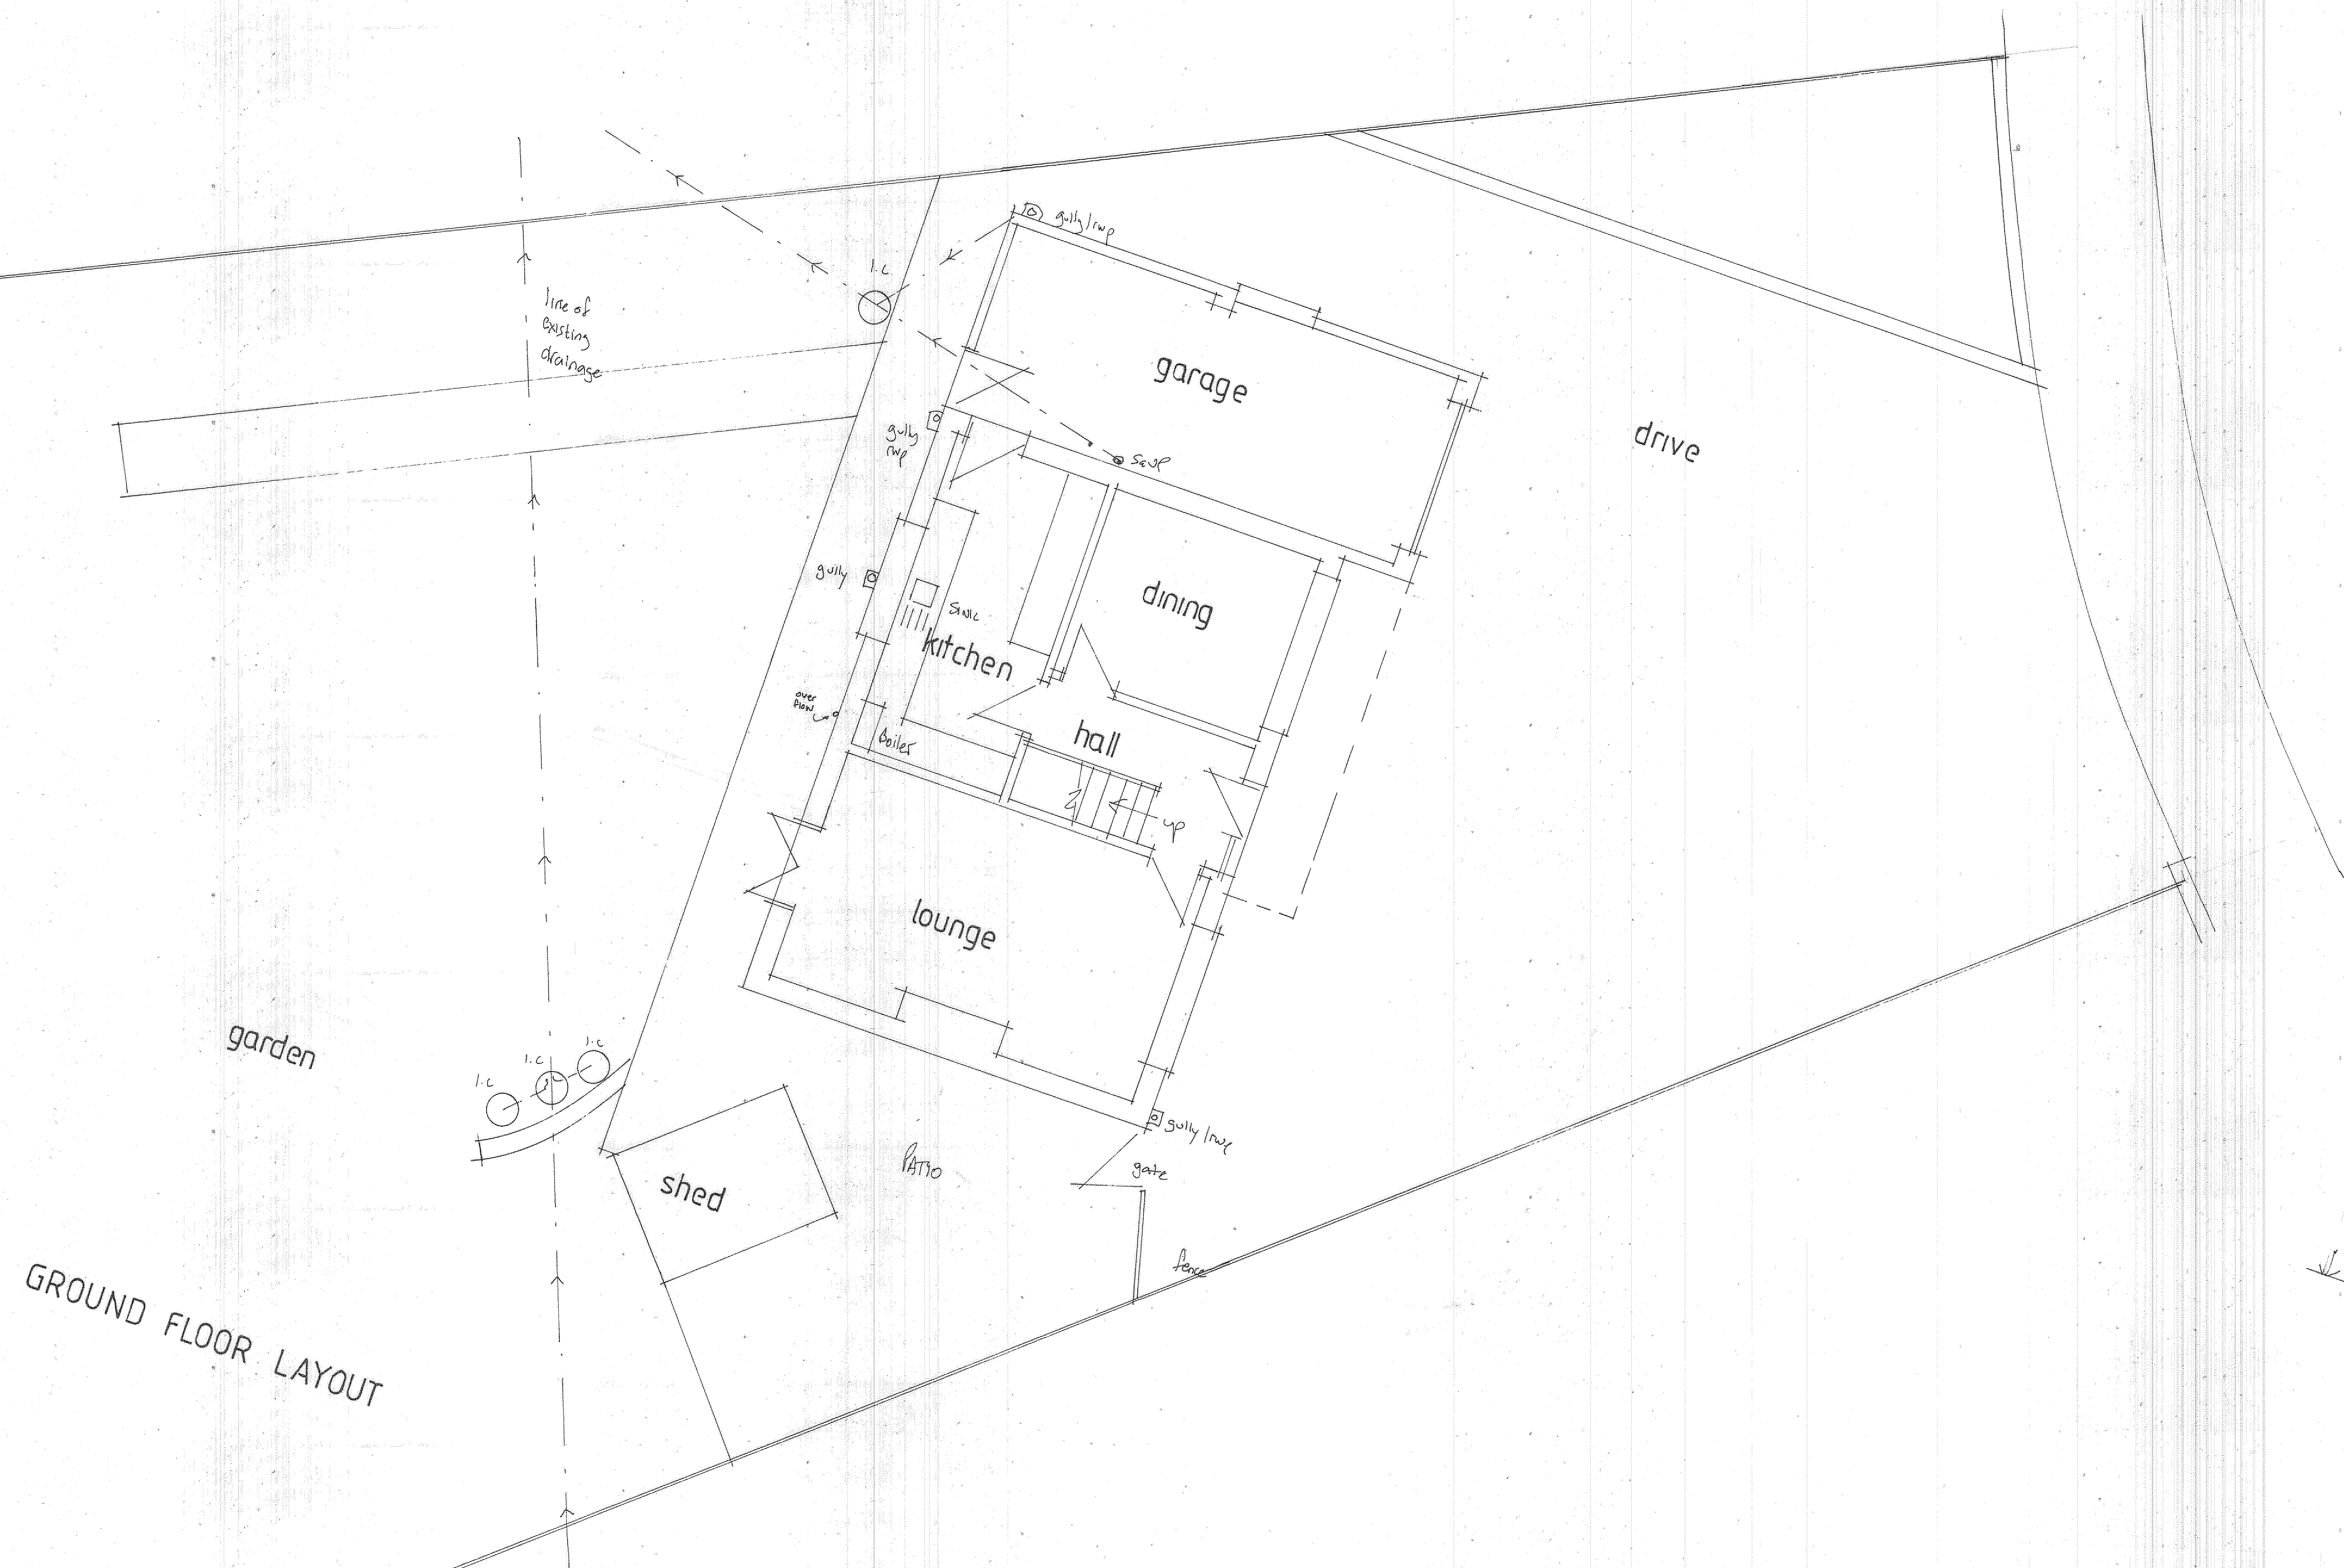

GROUND FLOOR LAYOUT

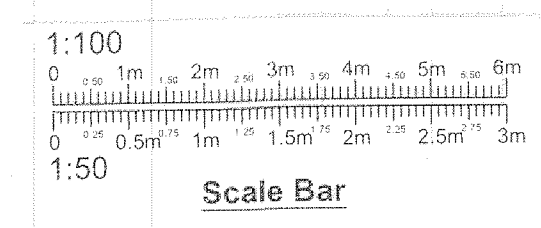

PROJECT
PROPOSED SINGLE STOREY
REAR EXTENSION.
DRAWING TITLE
EXISTING LAYOUT.
CLIENT
MR. J. KELLY.
ADDRESS
13, EVESHAM CLOSE,
ALKRINGTON,
MIDDLETON. M24 1PU.
SCALE DATE
SCALE 1:50@A1 MAY 2024.
DRAWING No
CL 05245893/1.