



PERIMETER FENCING
1:50

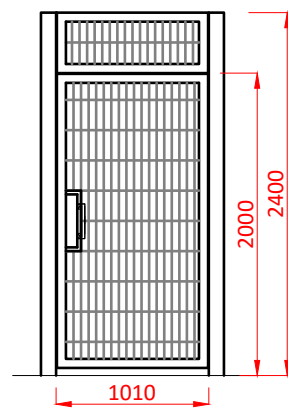



ACCESS DOOR TO YARD
NEXT TO GATEHOUSE

ELEVATION


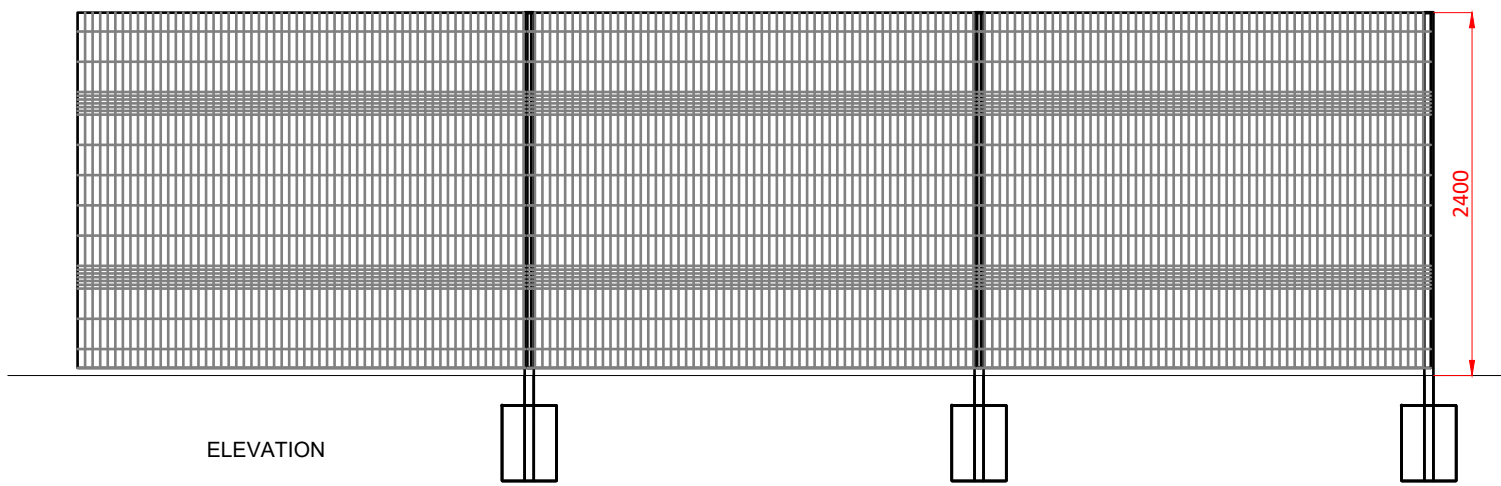


PALADIN FENCING
Standard paladin classic panels, 3025mm wide finished in black (RAL 9005) fixed to posts with M16x40 button head permabolt & washer through 25x5 flat clamping bar.
Panels for make up bays cut on site and made good with zinc primer paint and a top coat of Cromadek 222 polyurethane repair paint.
Standard posts 60x60x2, minimum 3100 long Twifix square section with pyramid cappings.
Posts set in concrete foundation minimum 450x450x500 deep.
Fence stepped to suit ground levels.


SECTION

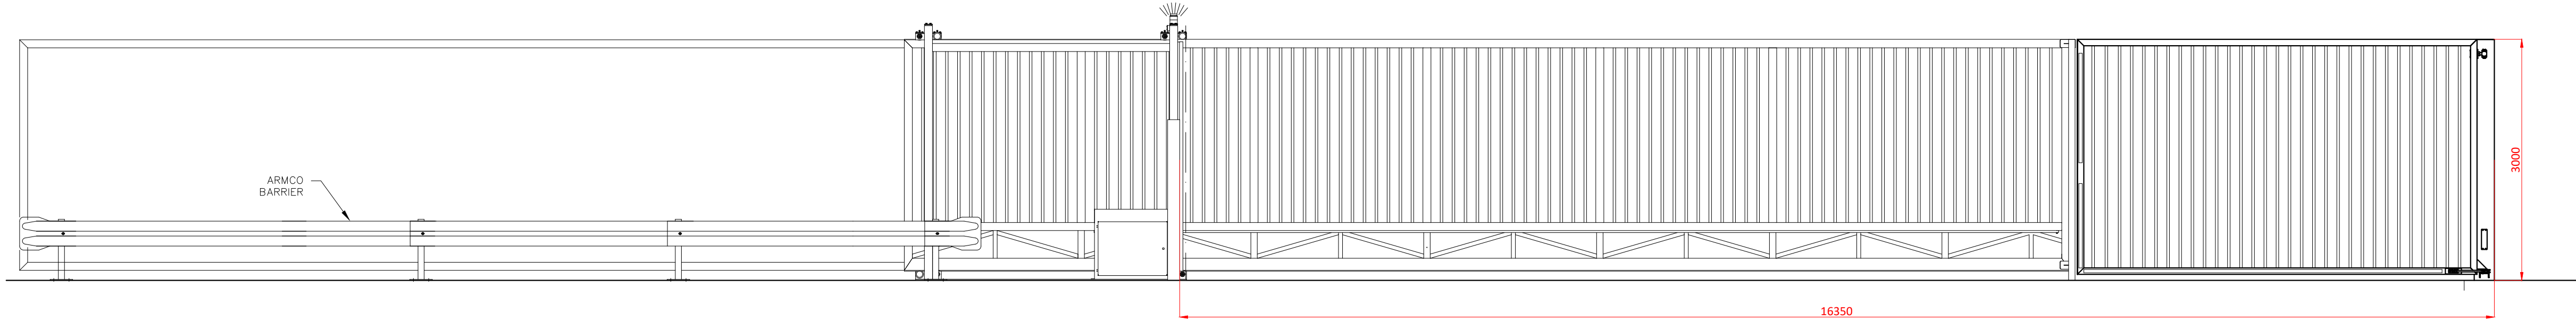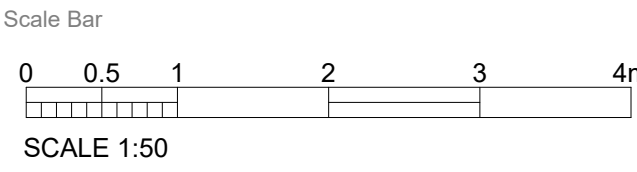

SLIDING GATE- SWING GATE UNITS 1 AND 2
1:50

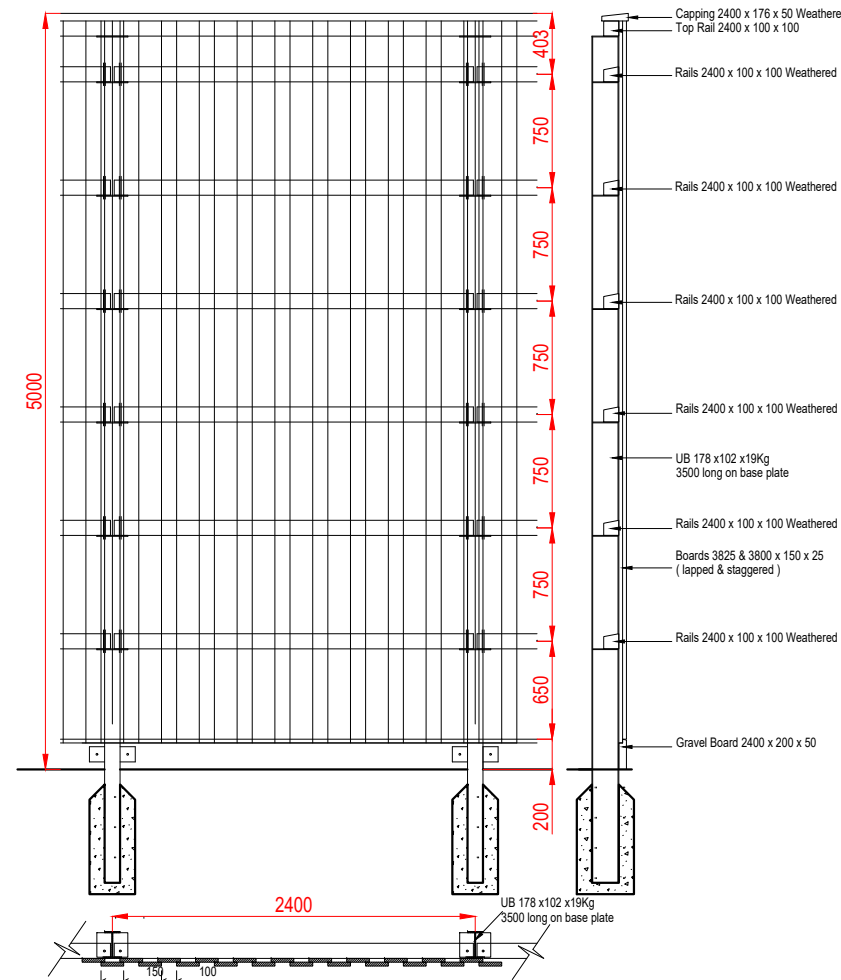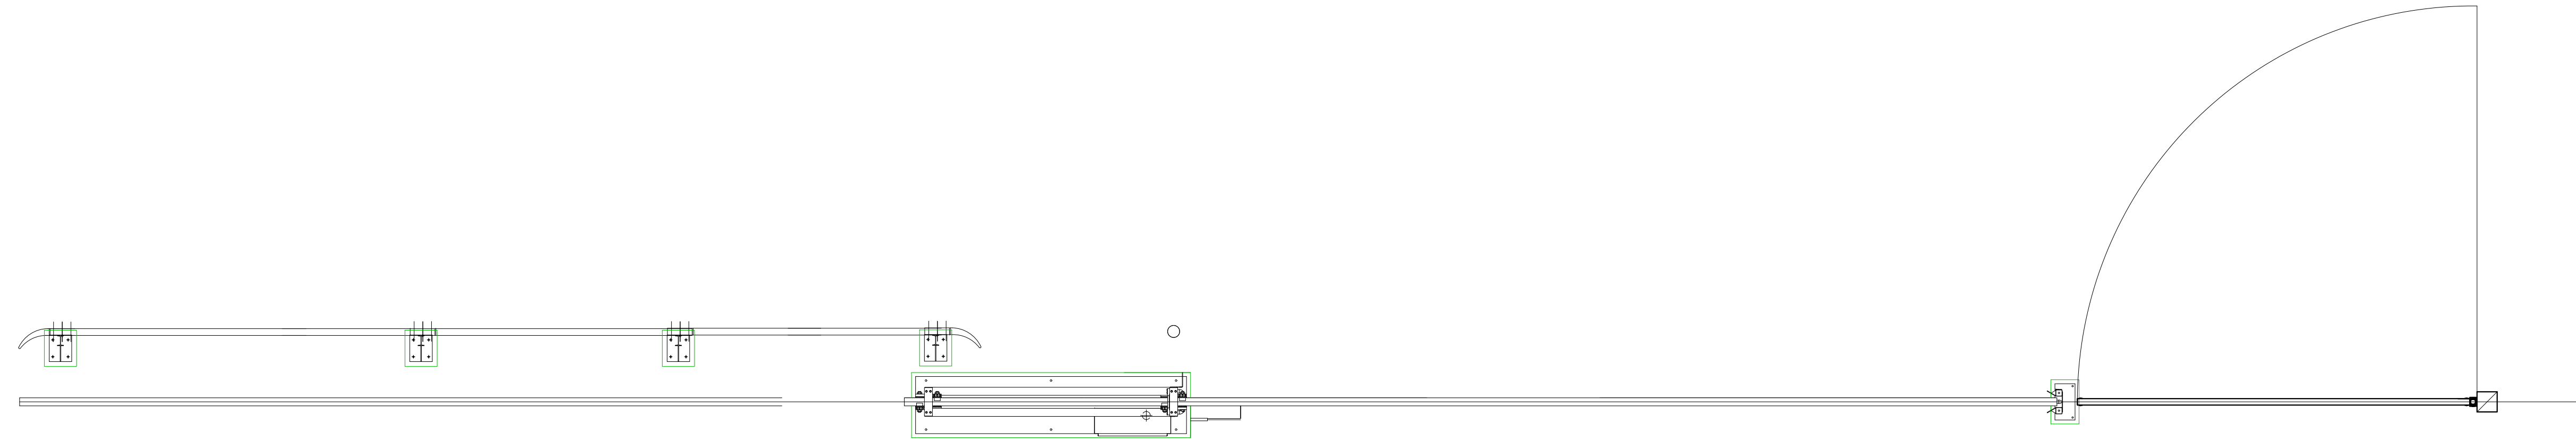


TYPICAL PLAN AND ELEVATION OF 5000 HIGH ACOUSTIC FENCE

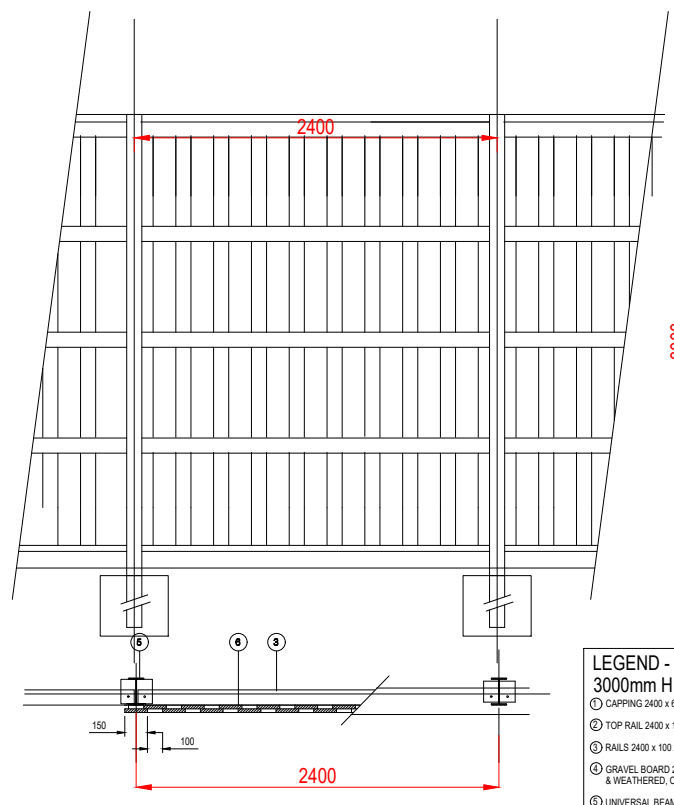

PLAN, ELEVATION AND SECTION OF 3000 HIGH ACOUSTIC FENCE

LEGEND - 3000mm HIGH ACOUSTIC FENCE
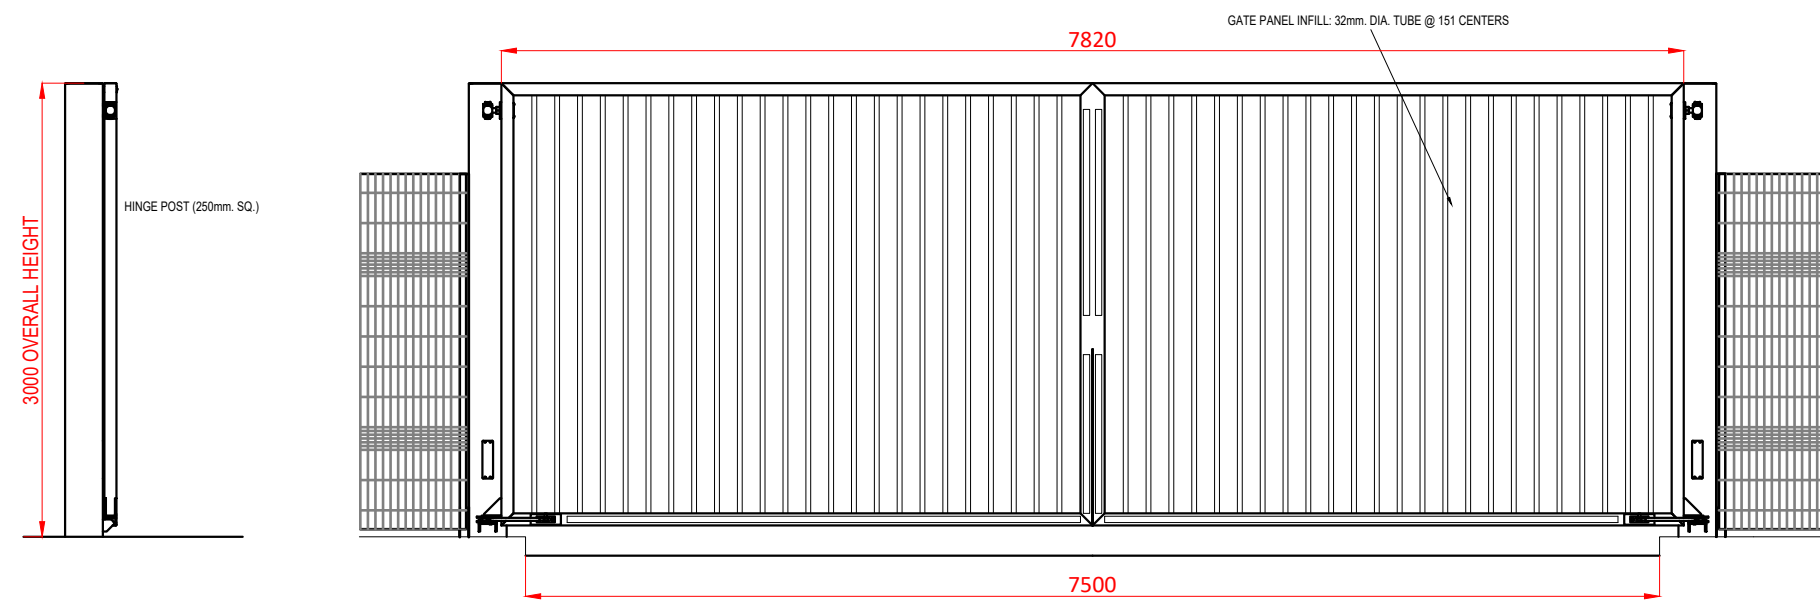

TYPICAL ACOUSTIC FENCES
1:50

Scale this drawing for planning purposes only.
Ashton Smith to be notified of discrepancies in figured dimensions.
Contractors must check all dimensions from site.
This drawing is copyright and is for use on this site only.
This drawing is to be used solely for information as intended.
For other information refer to the latest revision of any cross referenced drawing.



LOCATION PLAN:

NOTES:

REV	DATE	DESCRIPTION	DRAWN BY	CHECK BY
REVISIONS				

PROJECT TITLE

MANCHESTER ROAD, HEYWOOD

DRAWING TITLE

PROPOSED FENCING DETAILS

RIBA STAGE	STATUS		DRAWN BY	CHECKED BY
	PLANNING		JA	RR
SHEET	SCALE	DATE	SUITABILITY	REVISION
A1	1 : 50	06/10/2022	S3	P1
DRAWING NO.				

21157-ASA-00-EX-00-D-A-0032_(S3-P1)

CLIENT Trammell Crow Company	
Ashton Smith Beyond Design	
Ashton Smith, Belvedere House, 2 Victoria Avenue, Harrogate, North Yorkshire, HG1 1EL Tel: 01423 522882 Fax: 01423 565104 www.ashtonsmith.co.uk	

JOB NO.
21157