


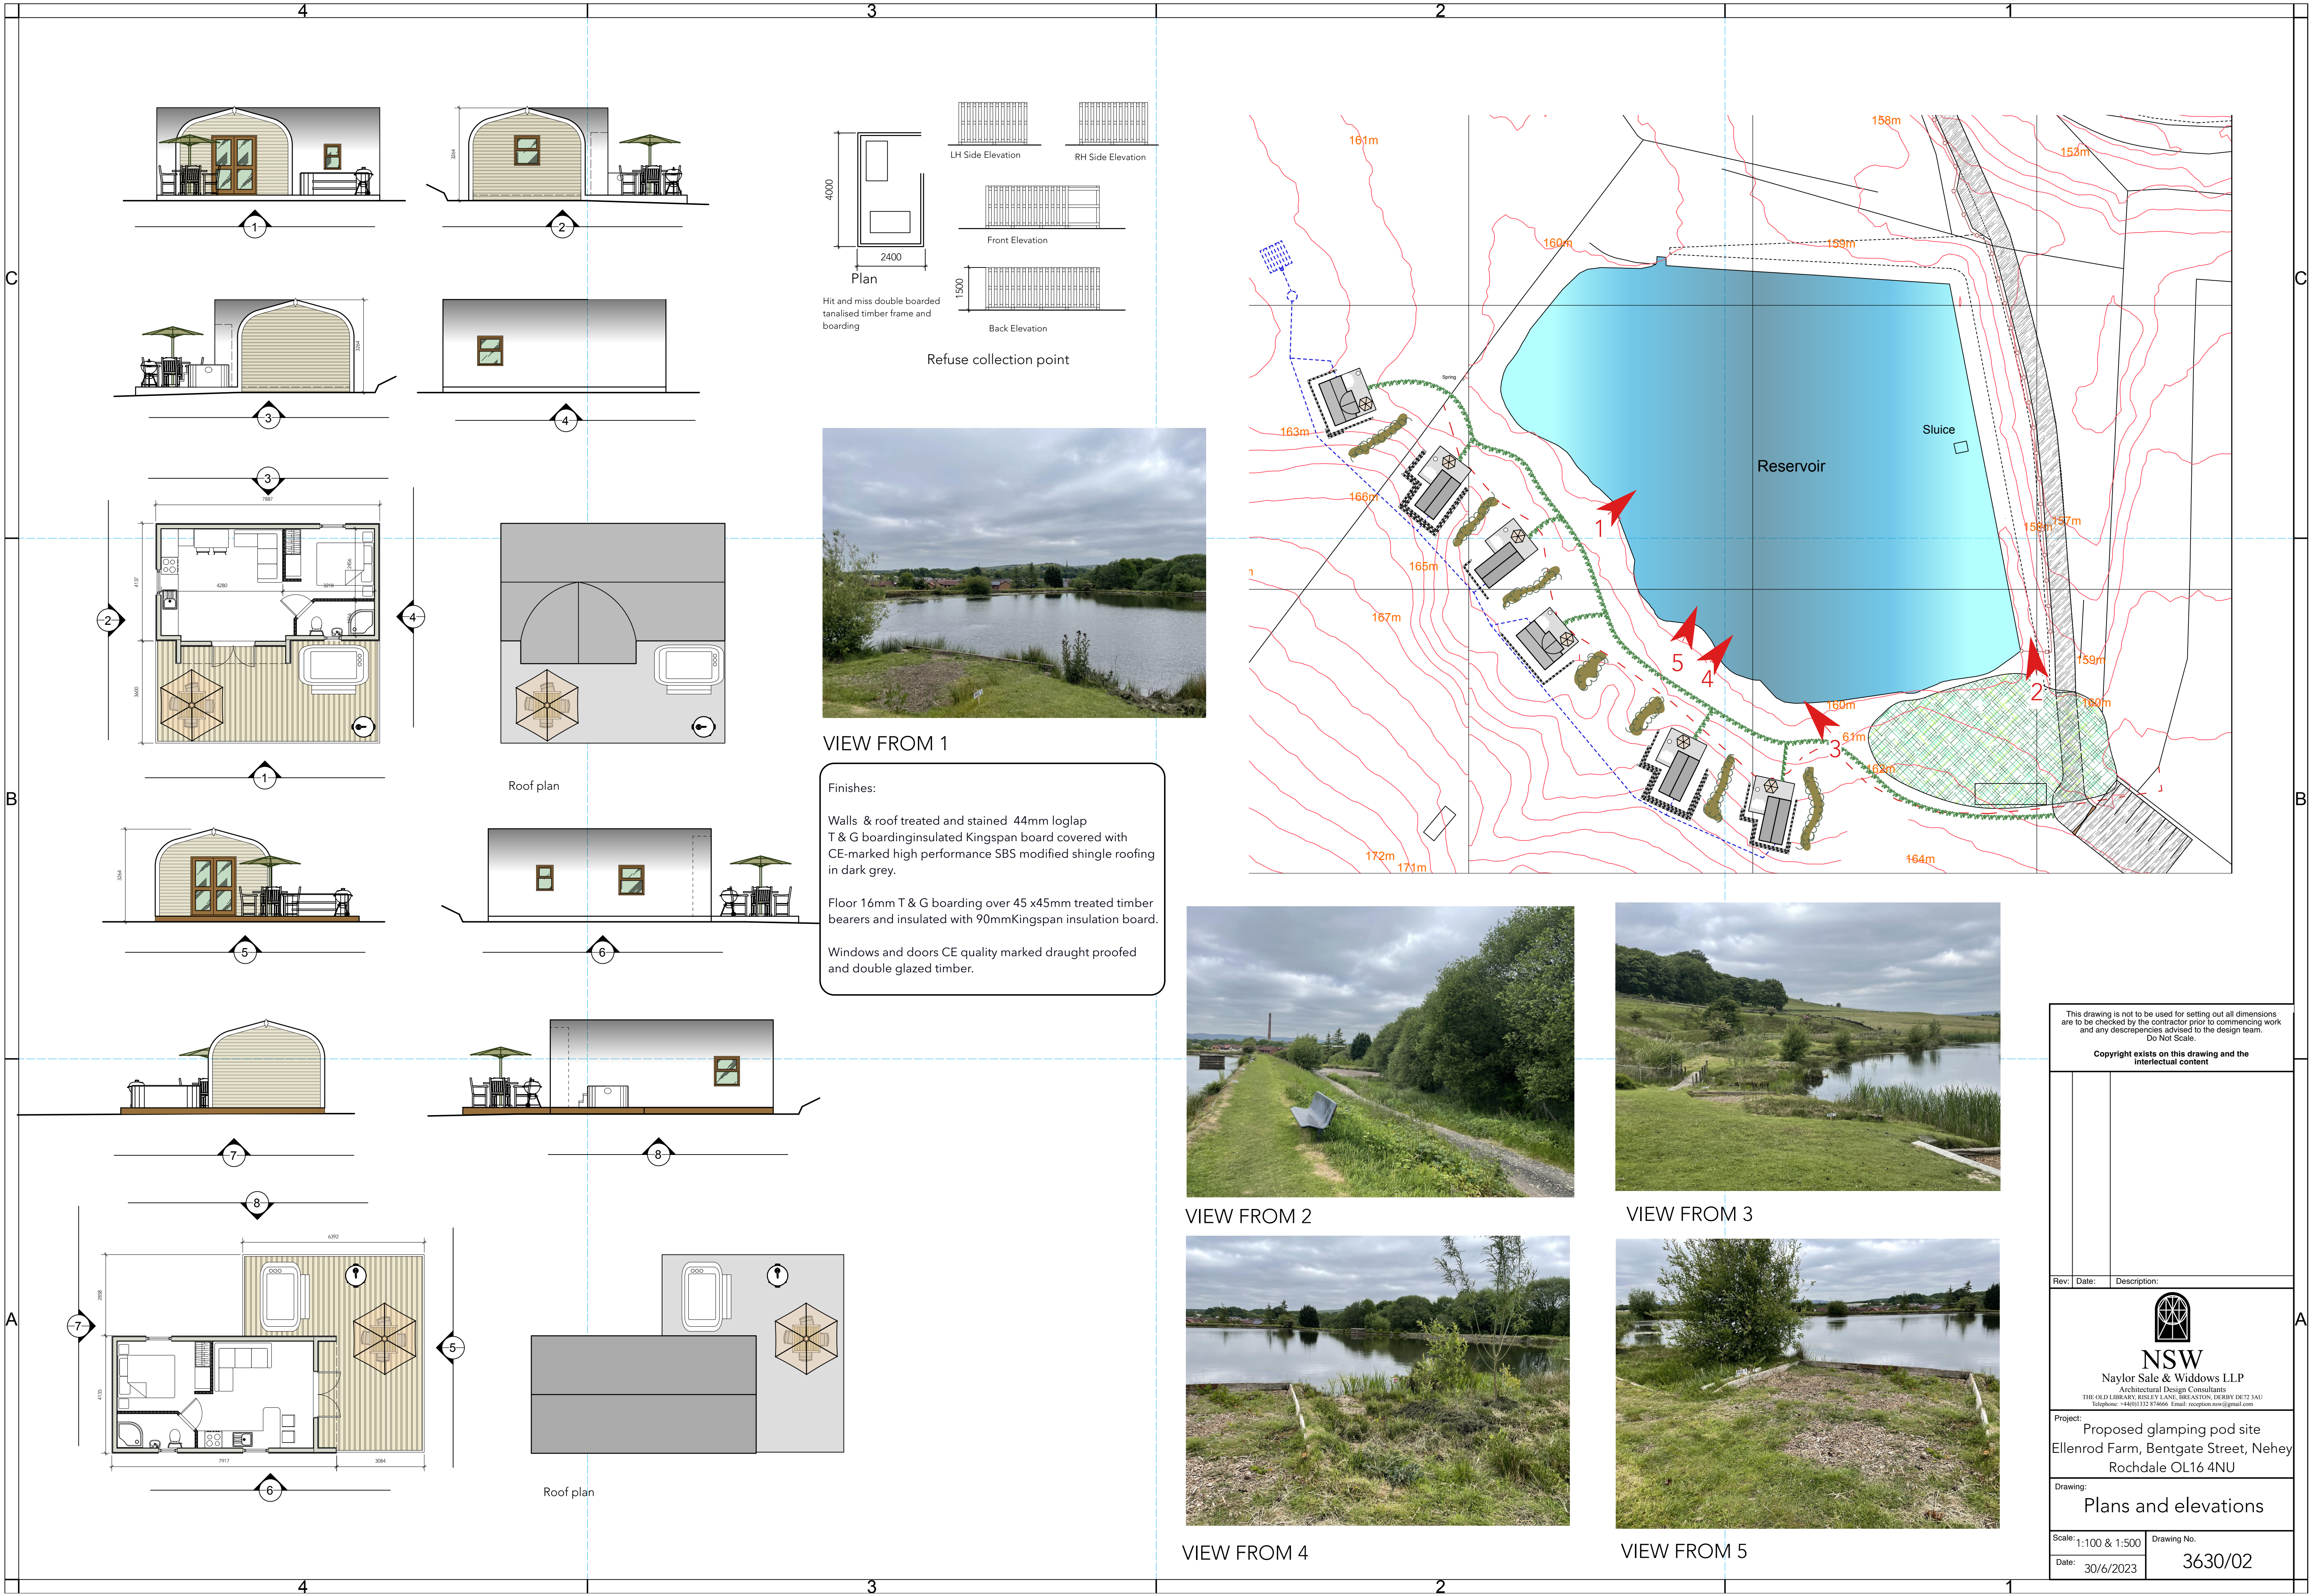

This drawing is not to be used for setting out all dimensions are to be checked by the contractor prior to commencing work and any discrepancies advised to the design team. Do Not Scale.

Copyright exists on this drawing and the intellectual content

Rev: Date: Description:

NSW
Naylor Sale & Widdows LLP
Architectural Design Consultants
THE OLD LIBRARY, RUSSELL LANE, BREGASTON, DERBY DE73 3AU
Telephone: +44(0)1332 874666 Email: reception.nsw@gmail.com

Project: Proposed glamping pod site
Ellenrod Farm, Bentgate Street, Nehey
Rochdale OL16 4NU

Drawing: Plans and elevations

Scale: 1:100 & 1:500 Drawing No. 3630/02
Date: 30/6/2023